

(66.8' - 66.8') CONTINUOUS PRESTRESSED CONCRETE NU-GIRDER SPANS (01°13'46" RA)

SEC/SUR 08 TWP 48N RGE 12W



DATE PREPARED
19-FEB-2025
ROUTE
54WB
DISTRICT
BR
COUNTY
CALLAWAY
JOB NO.
JST0021
CONTRACT ID.

PROJECT NO.

BRIDGE NO.
A9556

DESCRIPTION
REV. A - PRELIMINARY REVIEW
REV. B - FINAL REVIEW
REV. 0 - RELEASED FOR CONSTRUCTION

DATE
09/16/2024
01/21/2025
02/19/2025


MISSOURI HIGHWAYS AND TRANSPORTATION COMMISSION

105 WEST CAPITOL
JEFFERSON CITY, MO 65102
1-888-ASK-MODOT (1-888-275-6636)

Modot Logo

MILLSTONE WEBER

MO STATE CERTIFICATE OF AUTHORITY #001444 ENGINEERING

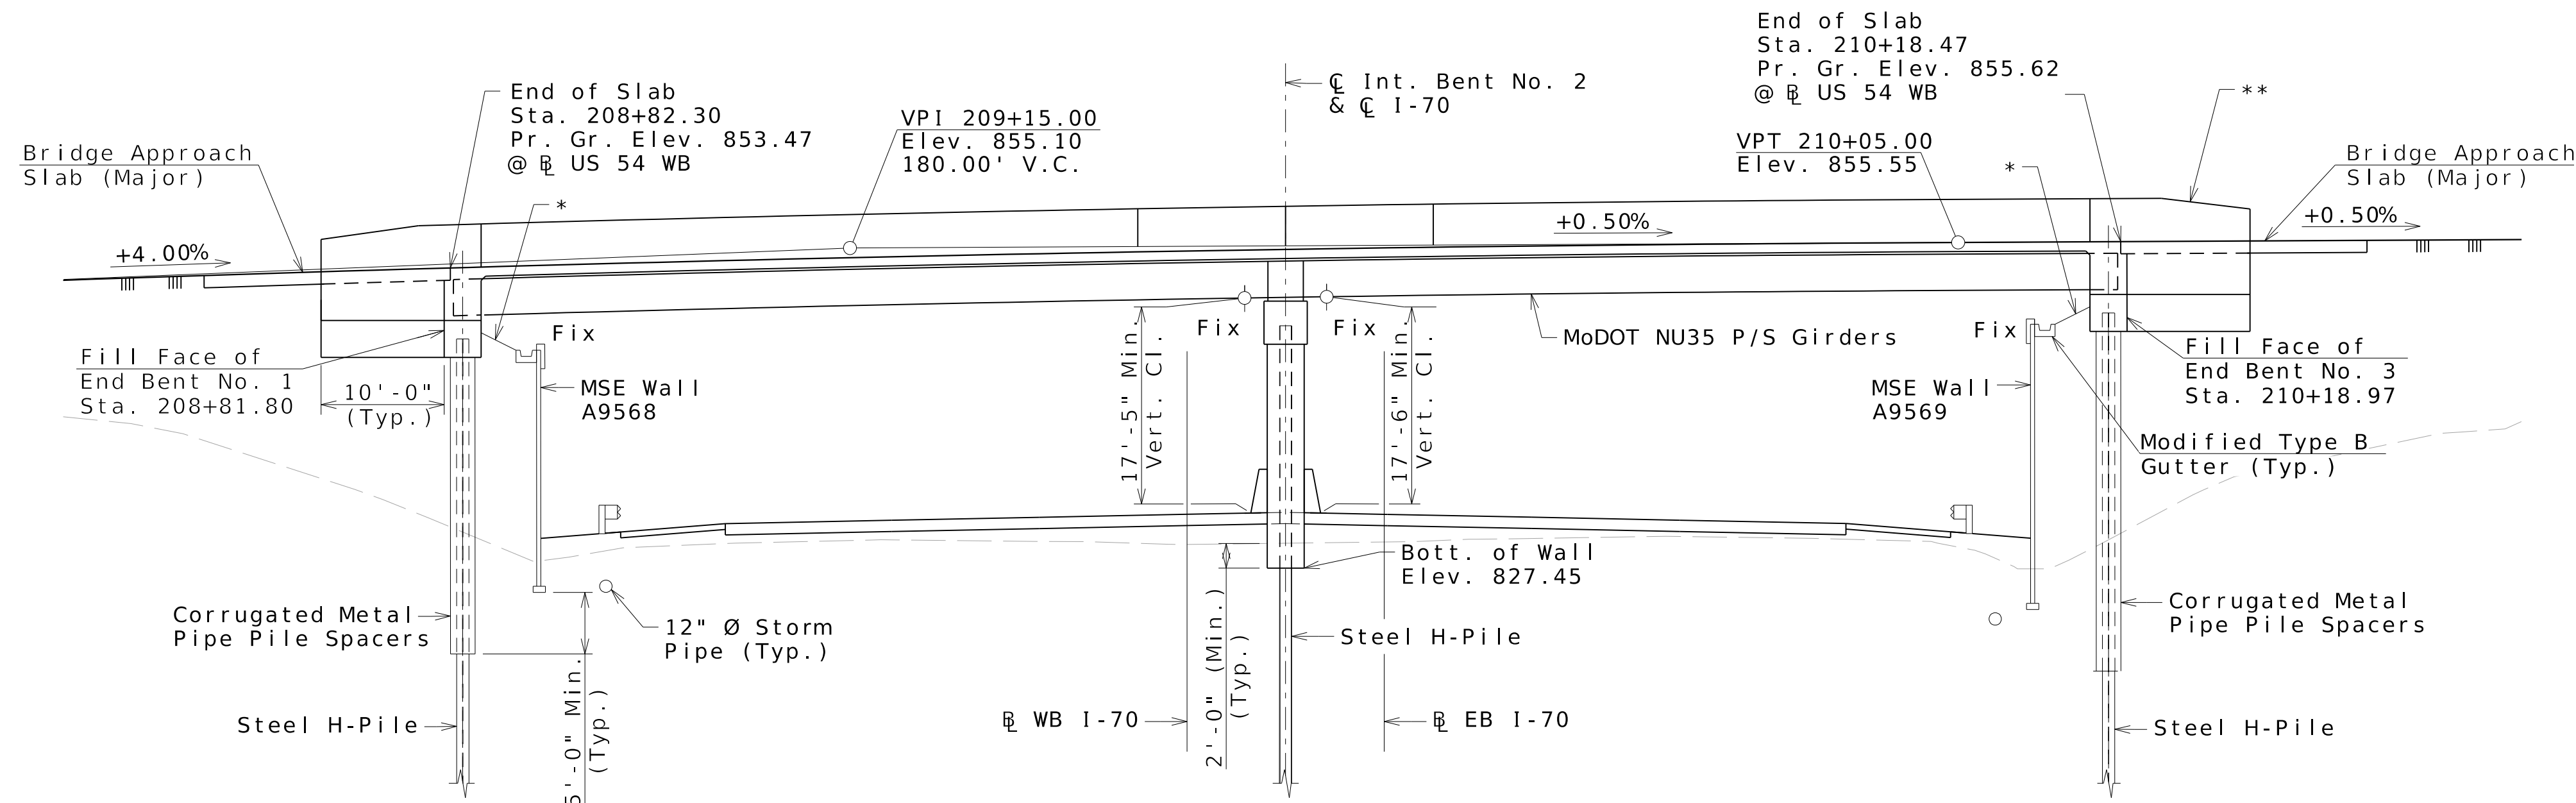


GENERAL ELEVATION

Indicates location of borings.

Notice and Disclaimer Regarding Boring Log Data

The locations of all subsurface borings for this structure are shown on the plan sheet for this structure. The boring data for all locations indicated, as well as any other boring logs or other factual records of subsurface data and investigations performed by the Design-Build Team for the design of the project, are shown on Sheet Nos. 52 thru 56 and may be included in the Electronic Bridge Deliverables. Additional borings performed by the department will also be available from the Project Contact upon written request. No greater significance or weight should be given to the boring data depicted on the plan sheets than is given to the subsurface data available from the district or elsewhere.

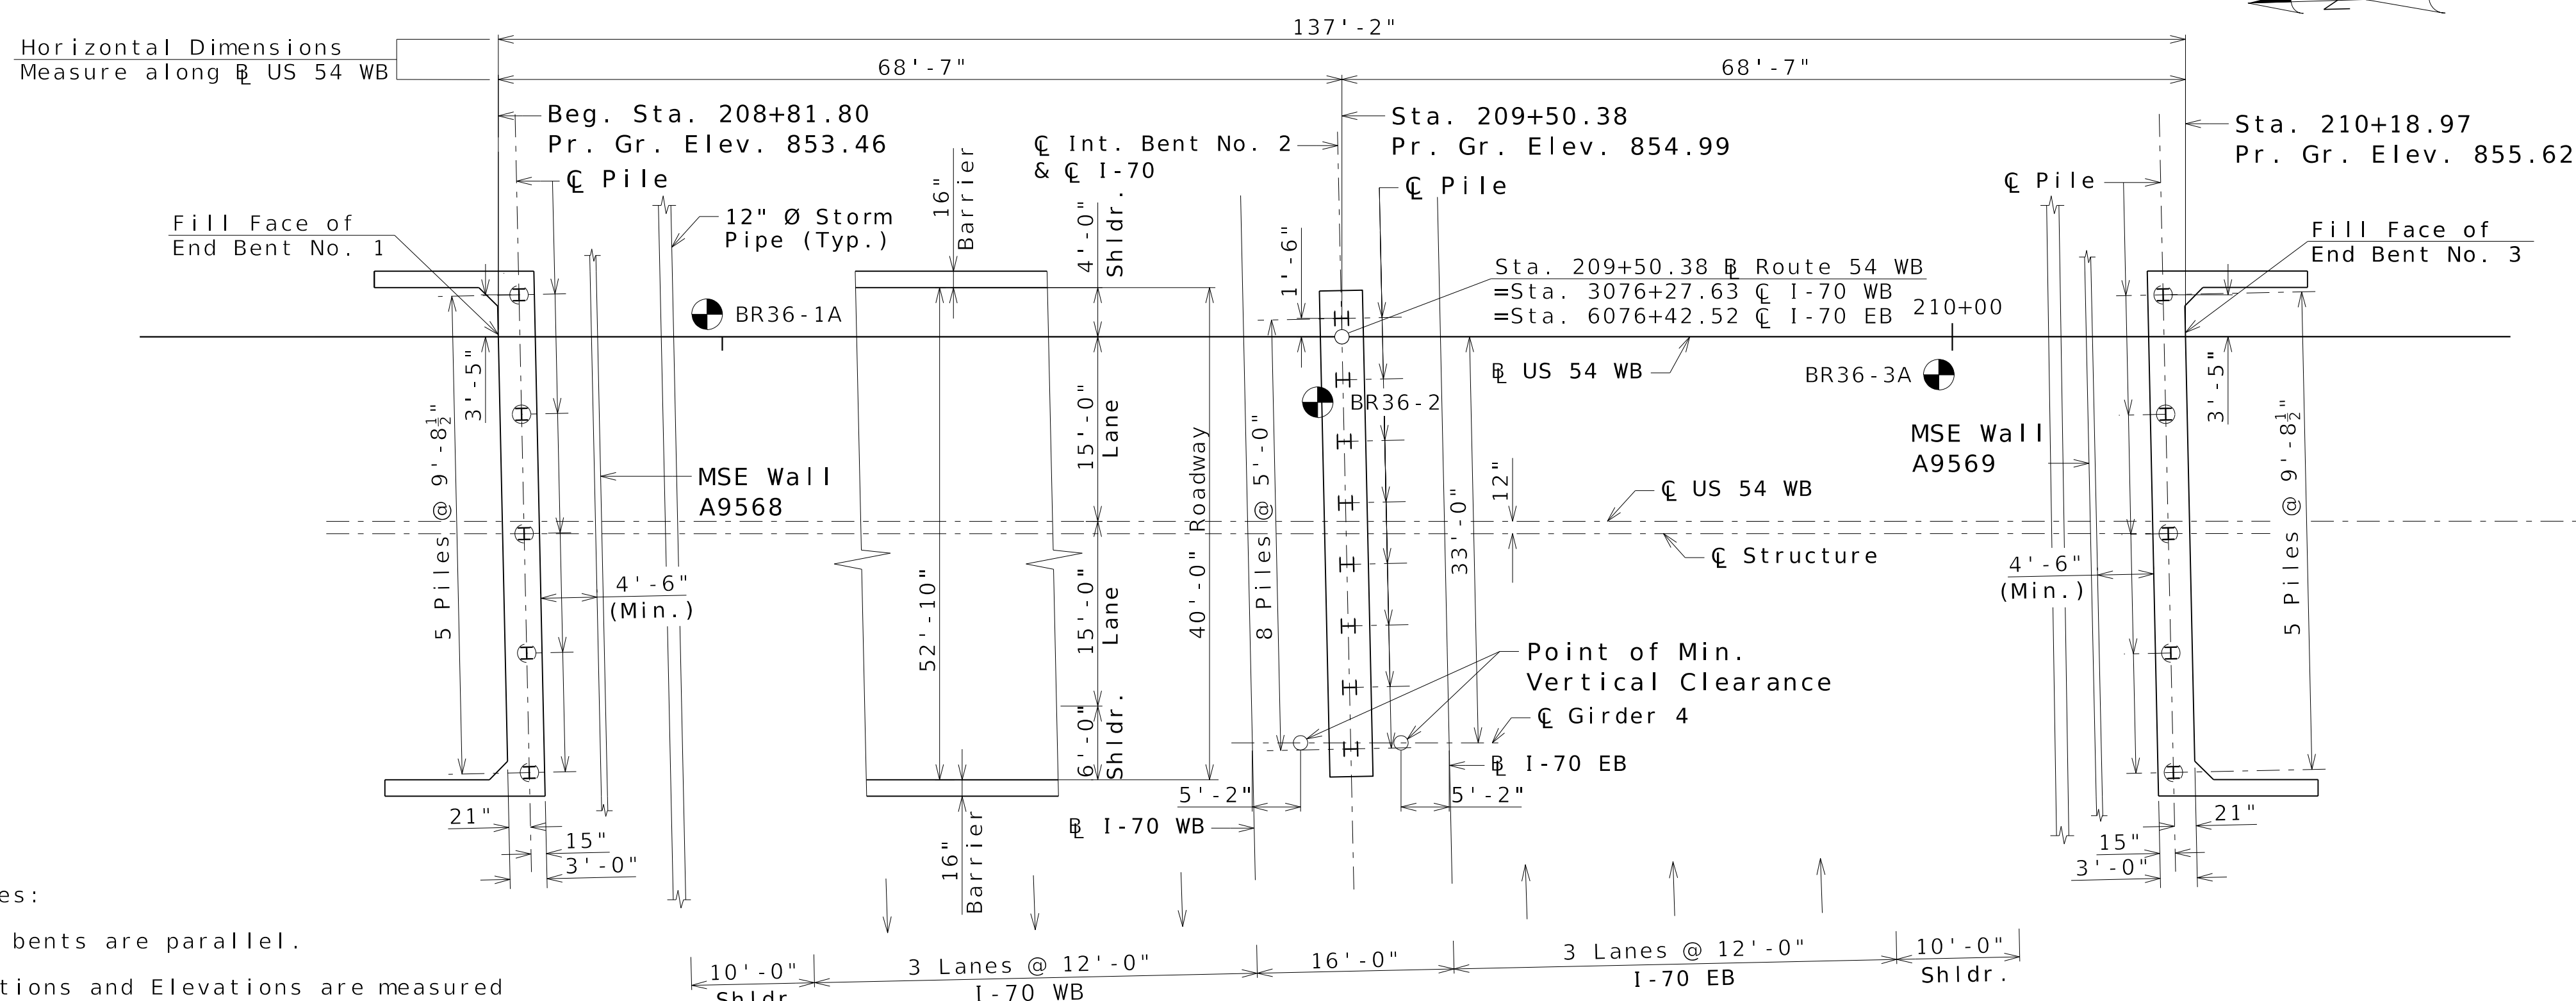

PLAN

Notes:
All bents are parallel.
Stations and Elevations are measured along Baseline US 54 Westbound.
For General Notes, Foundation Data, and Location Sketch, see Sheet No. 2.

B.M. 372 - ELEVATION = 858.344
STATE PLANE (1983 CENTRAL ZONE)
NORTHING 1675279.45
EASTING 857811.74
LATITUDE 38.94353056 DEGREES
LONGITUDE -91.94107778 DEGREES
POINT DESCRIPTION CUT SQUARE

BRIDGE: ROUTE 54 WB OVER I-70

STATE ROAD: ROUTE 54
IN KINGDOM CITY
BGN. STA. 208+81.80

General Notes

Design Specifications:

2020 AASHTO LRFD Bridge Design Specifications (9th Ed.)
Seismic Design Category = A

Design Loading:

Vehicular = HL-93
Future Wearing Surface = 35 lb/sf
Earth = 120 lb/cf,
Equivalent Fluid Pressure = 45 lb/cf (Min.)
Superstructure: Simply-Supported, Non-Composite for dead load.
Continuous Composite for live load.

Design Unit Stresses:

Class B Concrete (Substructure)	f'c = 3,000 psi
Class B-1 Concrete (Barrier)	f'c = 4,000 psi
Class B-2 Concrete (Superstructure, except Prestressed Girders and Barrier)	f'c = 4,000 psi
Reinforcing Steel (ASTM A615 Grade 60)	fy = 60,000 psi
Structural Steel HP Pile (ASTM A709 Grade 50)	fy = 50,000 psi
For precast prestressed panel stresses, see Sheet No. 16.	
For prestressed girder stresses, see Sheet No. 13.	

Neoprene Pads:

Laminated and plain neoprene bearing pads shall be 60 durometer and shall be in accordance with Sec 716.

Joint Filler:

All joint filler shall be in accordance with Sec 1057 for preformed sponge rubber expansion and partition joint filler, except as noted.

Reinforcing Steel:

Minimum clearance to reinforcing steel shall be 1-1/2", unless otherwise shown.

Minimum clearance between galvanized piles and uncoated (plain) reinforcing steel including bar supports shall be 1 1/2". Nylon, PVC, or polyethylene spacers shall be used to maintain clearance. Nylon cable ties shall be used to bind the spacers to the reinforcement.

Traffic Handling:

Vertical clearance for Route I-70 traffic during construction shall be 15'-6" minimum over a 24'-0" wide horizontal opening of the roadway in each direction.

Structure to be closed during construction. Traffic to be maintained on existing structure during roadway construction. See Seg4 MOT plans for traffic control.

Miscellaneous:

Construction personnel will indicate the type of joint filler option used under the precast panels for this structure:

- ☐ Constant Joint Filler
- ☐ Variable Joint Filler

Foundation Data				
Design Data		Bent Number		
		1	2	3
Pile Type and Size	ea	HP 12x53	HP 14x73	HP 12x53
Number	ea	5	8	5
Approximate Length Per Each	ft	116	88	119
Pile Point Reinforcement	ea	All	All	All
Min. Galvanized Penetration (Elev.)	ft	814	809	814
Minimum Tip Penetration (Elev.)	ft	775	810	775
Criteria for Min. Tip Penetration	ft	Minimize Post Construction Settlement	Lateral Stability	Minimize Post Construction Settlement
Approximate Prebore Depth per Each	ft	55	20	55
Approximate Prebore Length in Rock per Each	ft	-	-	-
Approximate Pile Tip (Elev.)	ft	731	761	730
Pile Driving Verification Method		DF	DT	DF
Resistance Factor		0.4	0.65	0.4
Minimum Nominal Axial Compressive Resistance	kip	590	531	590

DF = FHWA-modified Gates Dynamic Pile Formula, and only used for nominal driving resistance less than 600 kips

DT = Dynamic Testing


$$\text{Minimum Nominal Axial Compressive Resistance} = \frac{\text{Maximum Factored Loads}}{\text{Resistance Factor}}$$

Pile point reinforcement need not be galvanized. Shop drawings will not be required for pile point reinforcement.


All piles shall be galvanized per Sec. 751.1.2.20.

The contractor shall make every effort to achieve the minimum galvanized penetration for all piles. Deviations in penetration less than 5 feet of the minimum will be considered acceptable provided the contractor makes the necessary corrections to ensure the minimum penetration is achieved on subsequent piles.

Due to proposed pile lengths, Delmag D30-32 hammer, or equivalent hammer with similar energy, is required for driving piles at this structure for both end bents and at the intermediate pier, through sand filled prebore hole.

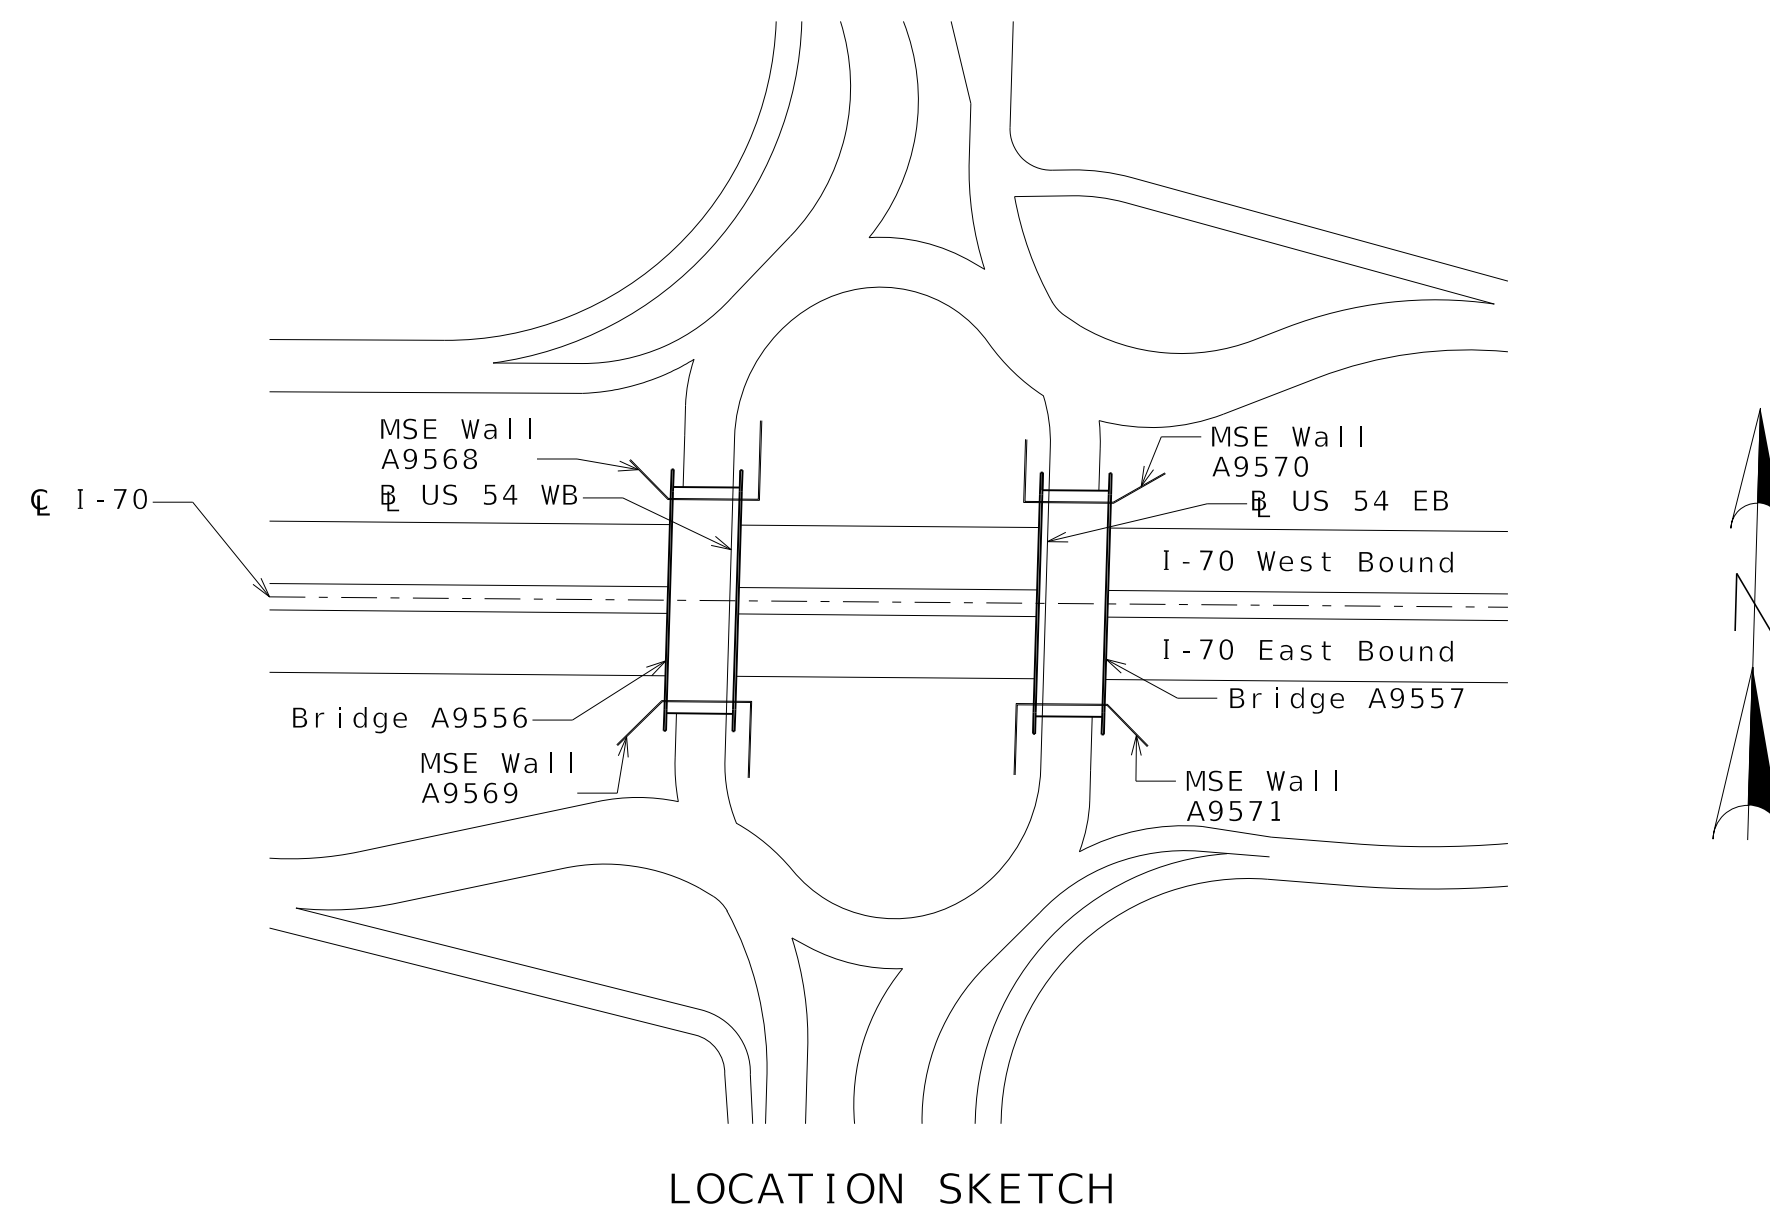

GENERAL NOTES

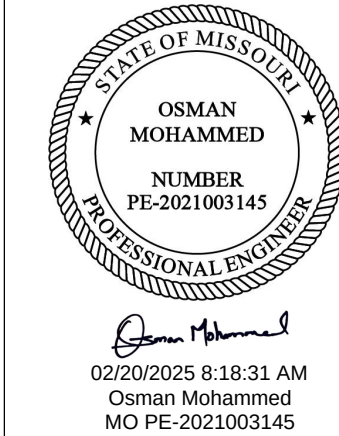

DATE PREPARED
19-FEB-2025

ROUTE 54WB	STATE MO
DISTRICT BR	SHEET NO 2

COUNTY
CALLAWAY

JOB NO.
JST0021

CONTRACT ID.

PROJECT NO.

BRIDGE NO.	A9556
------------	-------


DATE	DESCRIPTION
01/21/2025	REV. A - FINAL REVIEW
02/19/2025	REV. 0 - RELEASED FOR CONSTRUCTION

MISSOURI HIGHWAYS AND TRANSPORTATION
COMMISSION


MoDOT IMPROVE I-70 DB PROJECT 1




MO STATE CERTIFICATE OF AUTHORITY #001444 ENGINEERING

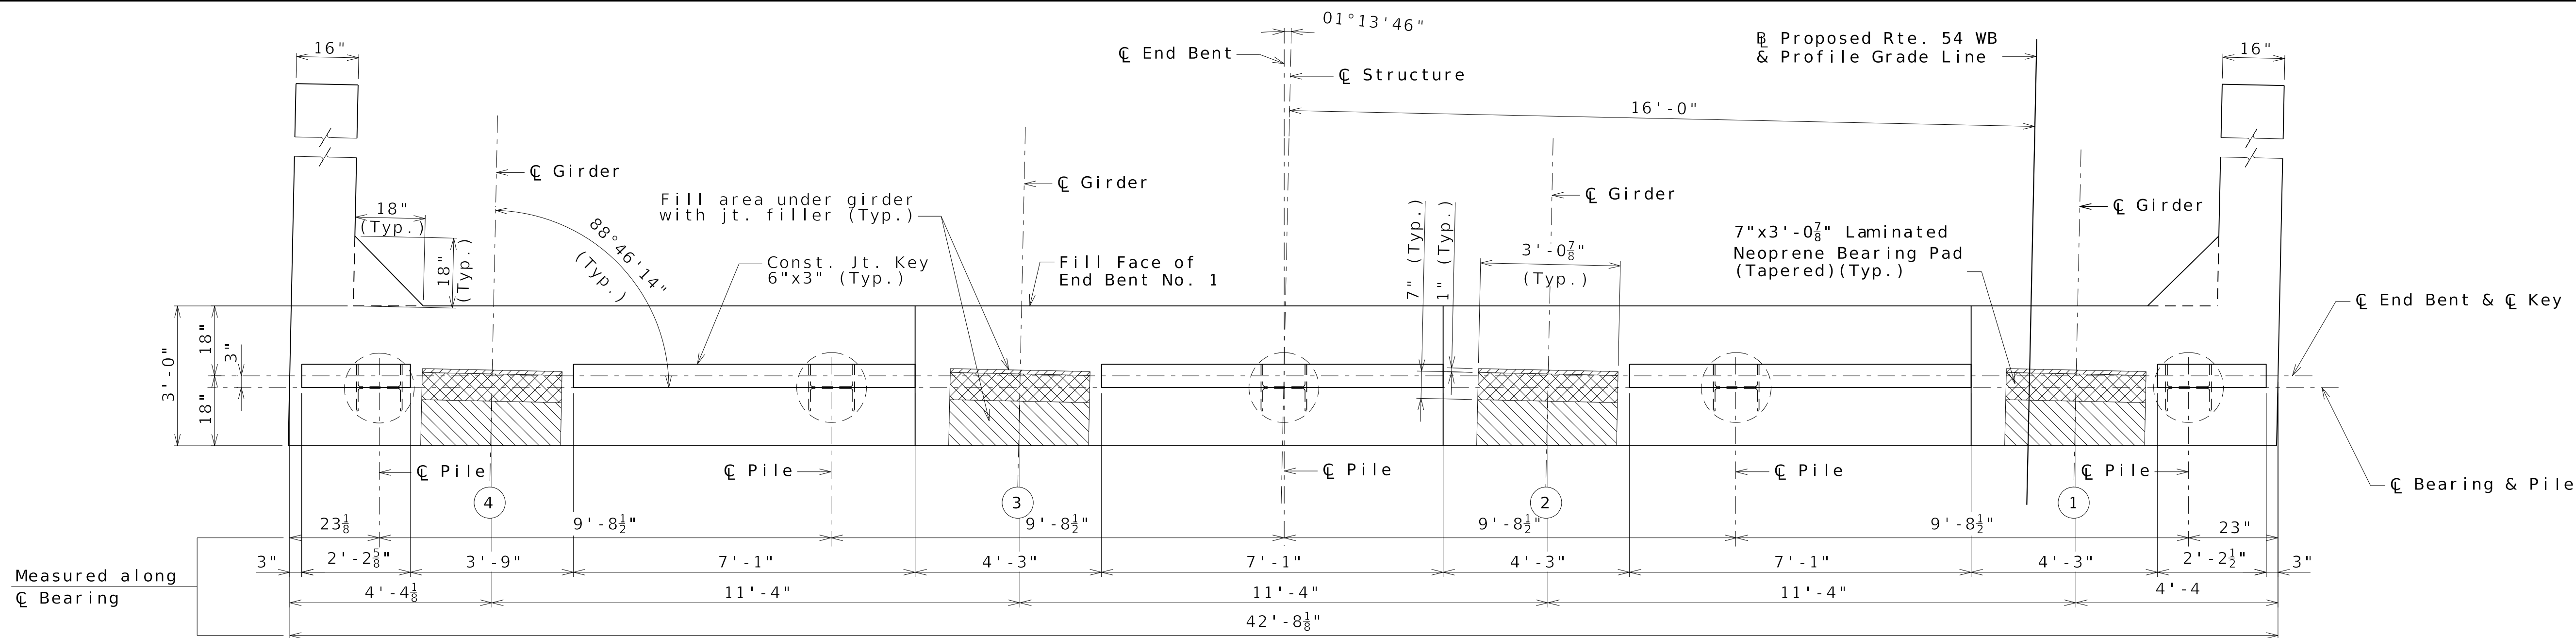


PLAN OF BEAM SHOWING DIMENSIONS

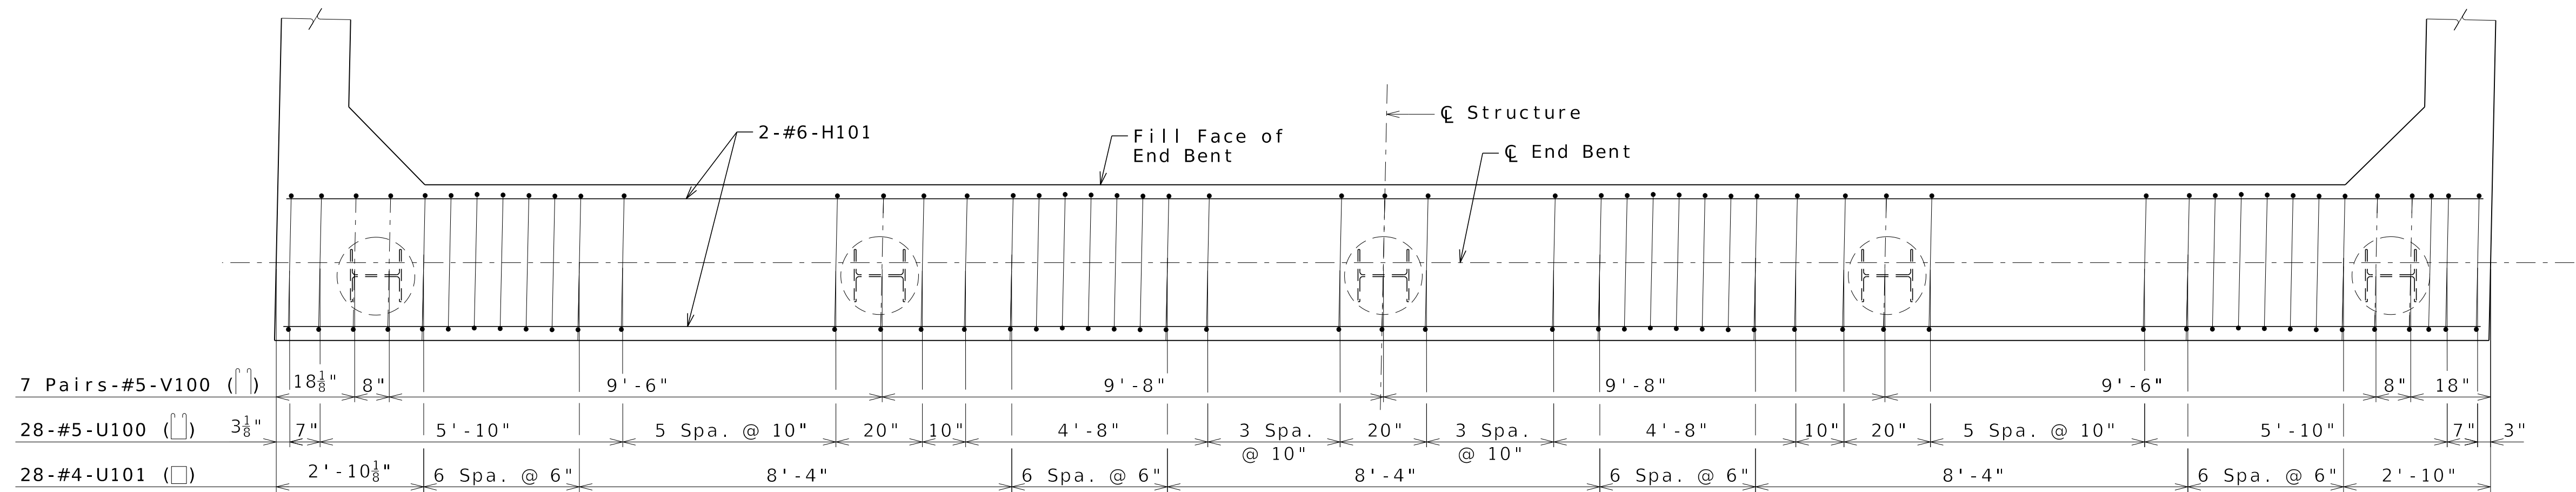

PLAN OF BEAM SHOWING REINFORCEMENT
(Key not shown for clarity)

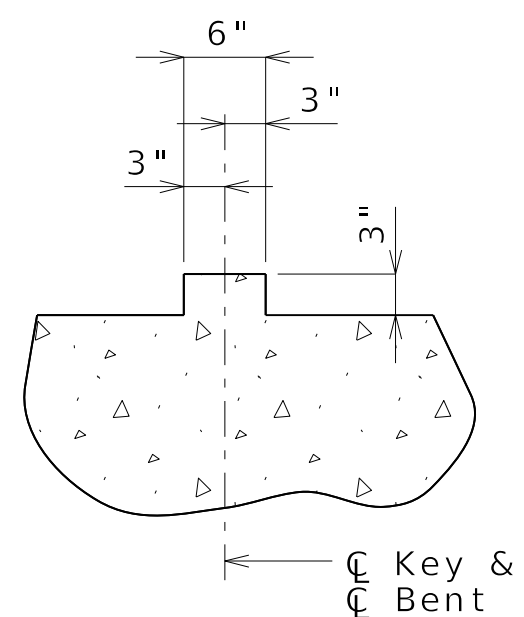


SECTION THRU KEY

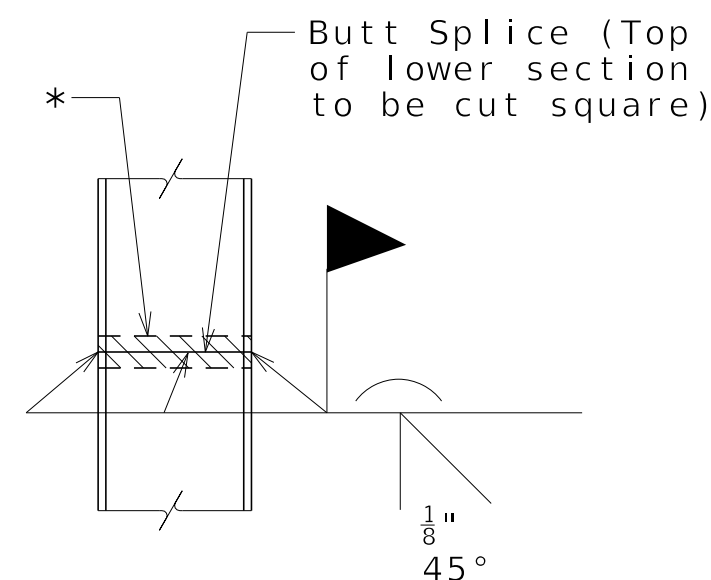


STEEL PILE SPLICE
(If required)

* Galvanizing material shall be omitted or removed one inch clear of weld locations in accordance with Sec 702.

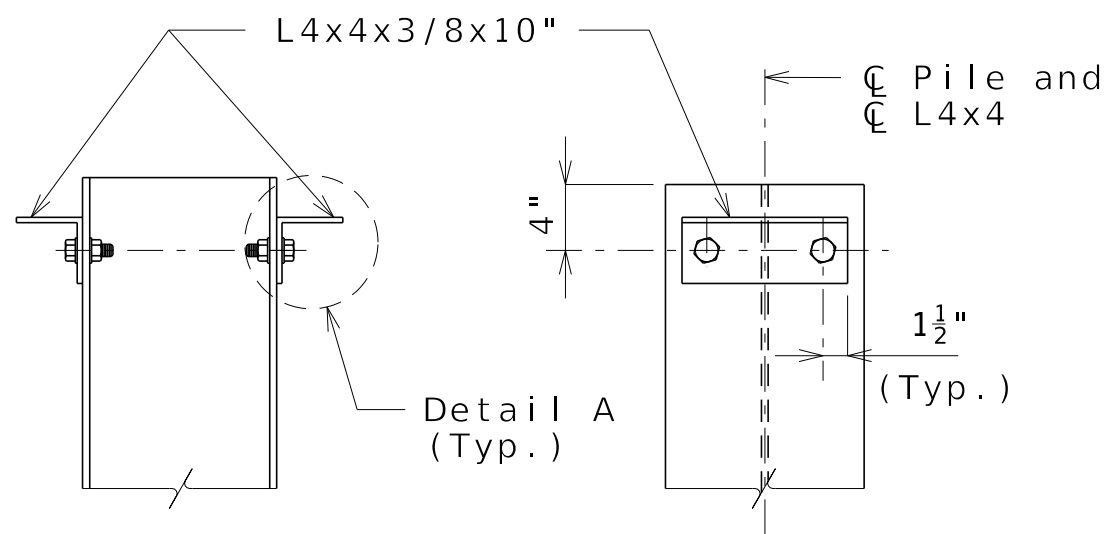

DETAILS OF HP PILE ANCHORS

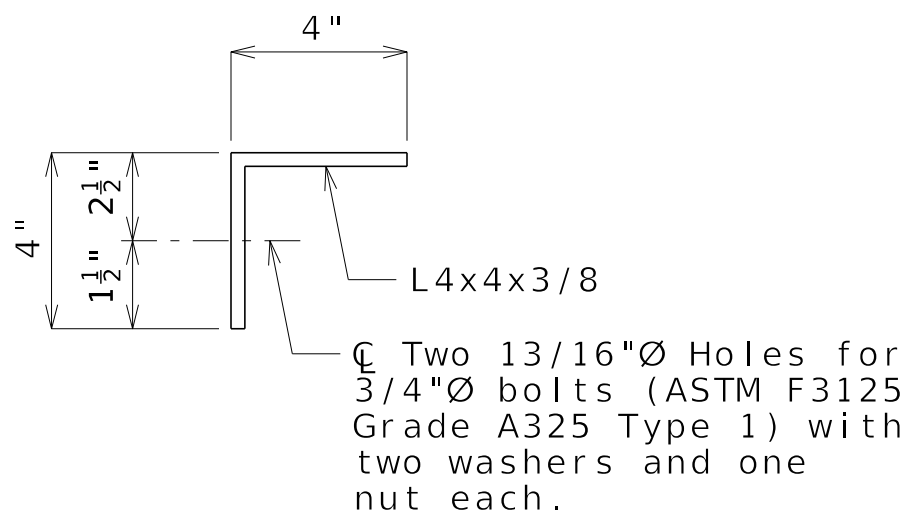

DETAIL A

Angles shall be coated with a minimum of two coats of non-aluminum epoxy mastic primer to provide a dry film thickness of 4 mils minimum, 8 mils maximum, or galvanized in accordance with Sec 1081. Bolts, washers and nuts shall be galvanized in accordance with AASHTO M 232 (ASTM A153), Class C.

DETAILS OF END BENT NO. 1

General Notes:

For details of End Bent No. 1 not shown, see Sheets No. 4 & 5.

All U-bars and V-bars shall be placed parallel to $\perp$ Route 54 WB.

All vertical reinforcing bars in the substructure beams or caps shall be field adjusted to clear piles by at least $1\frac{1}{2}$ ".

All Strands at end of girders shall be field bent or if necessary, cut in field to maintain $1\frac{1}{2}$ " minimum clearance to fill face of end bent.

All concrete in the end bent above top of beam and below top of slab shall be Class B-2.

For details of vertical drain at end bents, see Sheet No. 6.

For Details and Reinforcement of MoDOT Type D Barrier not shown, see Sheets No. 20-22.


For details of approach slab, see Sheet No. 23.

Reinforcement of wingwall not shown for clarity.

Detailed Aug 2024
Checked Dec 2024

Note: This drawing is not to scale. Follow dimensions.

Sheet No. 3 of 35

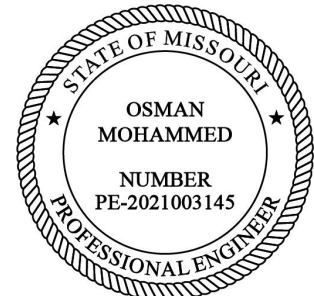

DATE PREPARED
19-FEB-2025
ROUTE 54WB
DISTRICT BR
COUNTY CALLAWAY
JOB NO. JST0021
CONTRACT ID.

STATE MO
SHEET NO. 3

PROJECT NO.

BRIDGE NO. A9556

DESCRIPTION
REV. A - FINAL REVIEW
REV. 0 - RELEASED FOR CONSTRUCTION

DATE
01/21/2025
02/19/2025

MISSOURI HIGHWAYS AND TRANSPORTATION COMMISSION


105 WEST CAPITOL
JEFFERSON CITY, MO 65102
1-888-ASK-MODOT (1-888-275-6636)

MoDOT

MILLSTONE WEBER


MoDOT IMPROVE I-70 DB PROJECT 1

MO STATE CERTIFICATE OF AUTHORITY #001444 ENGINEERING

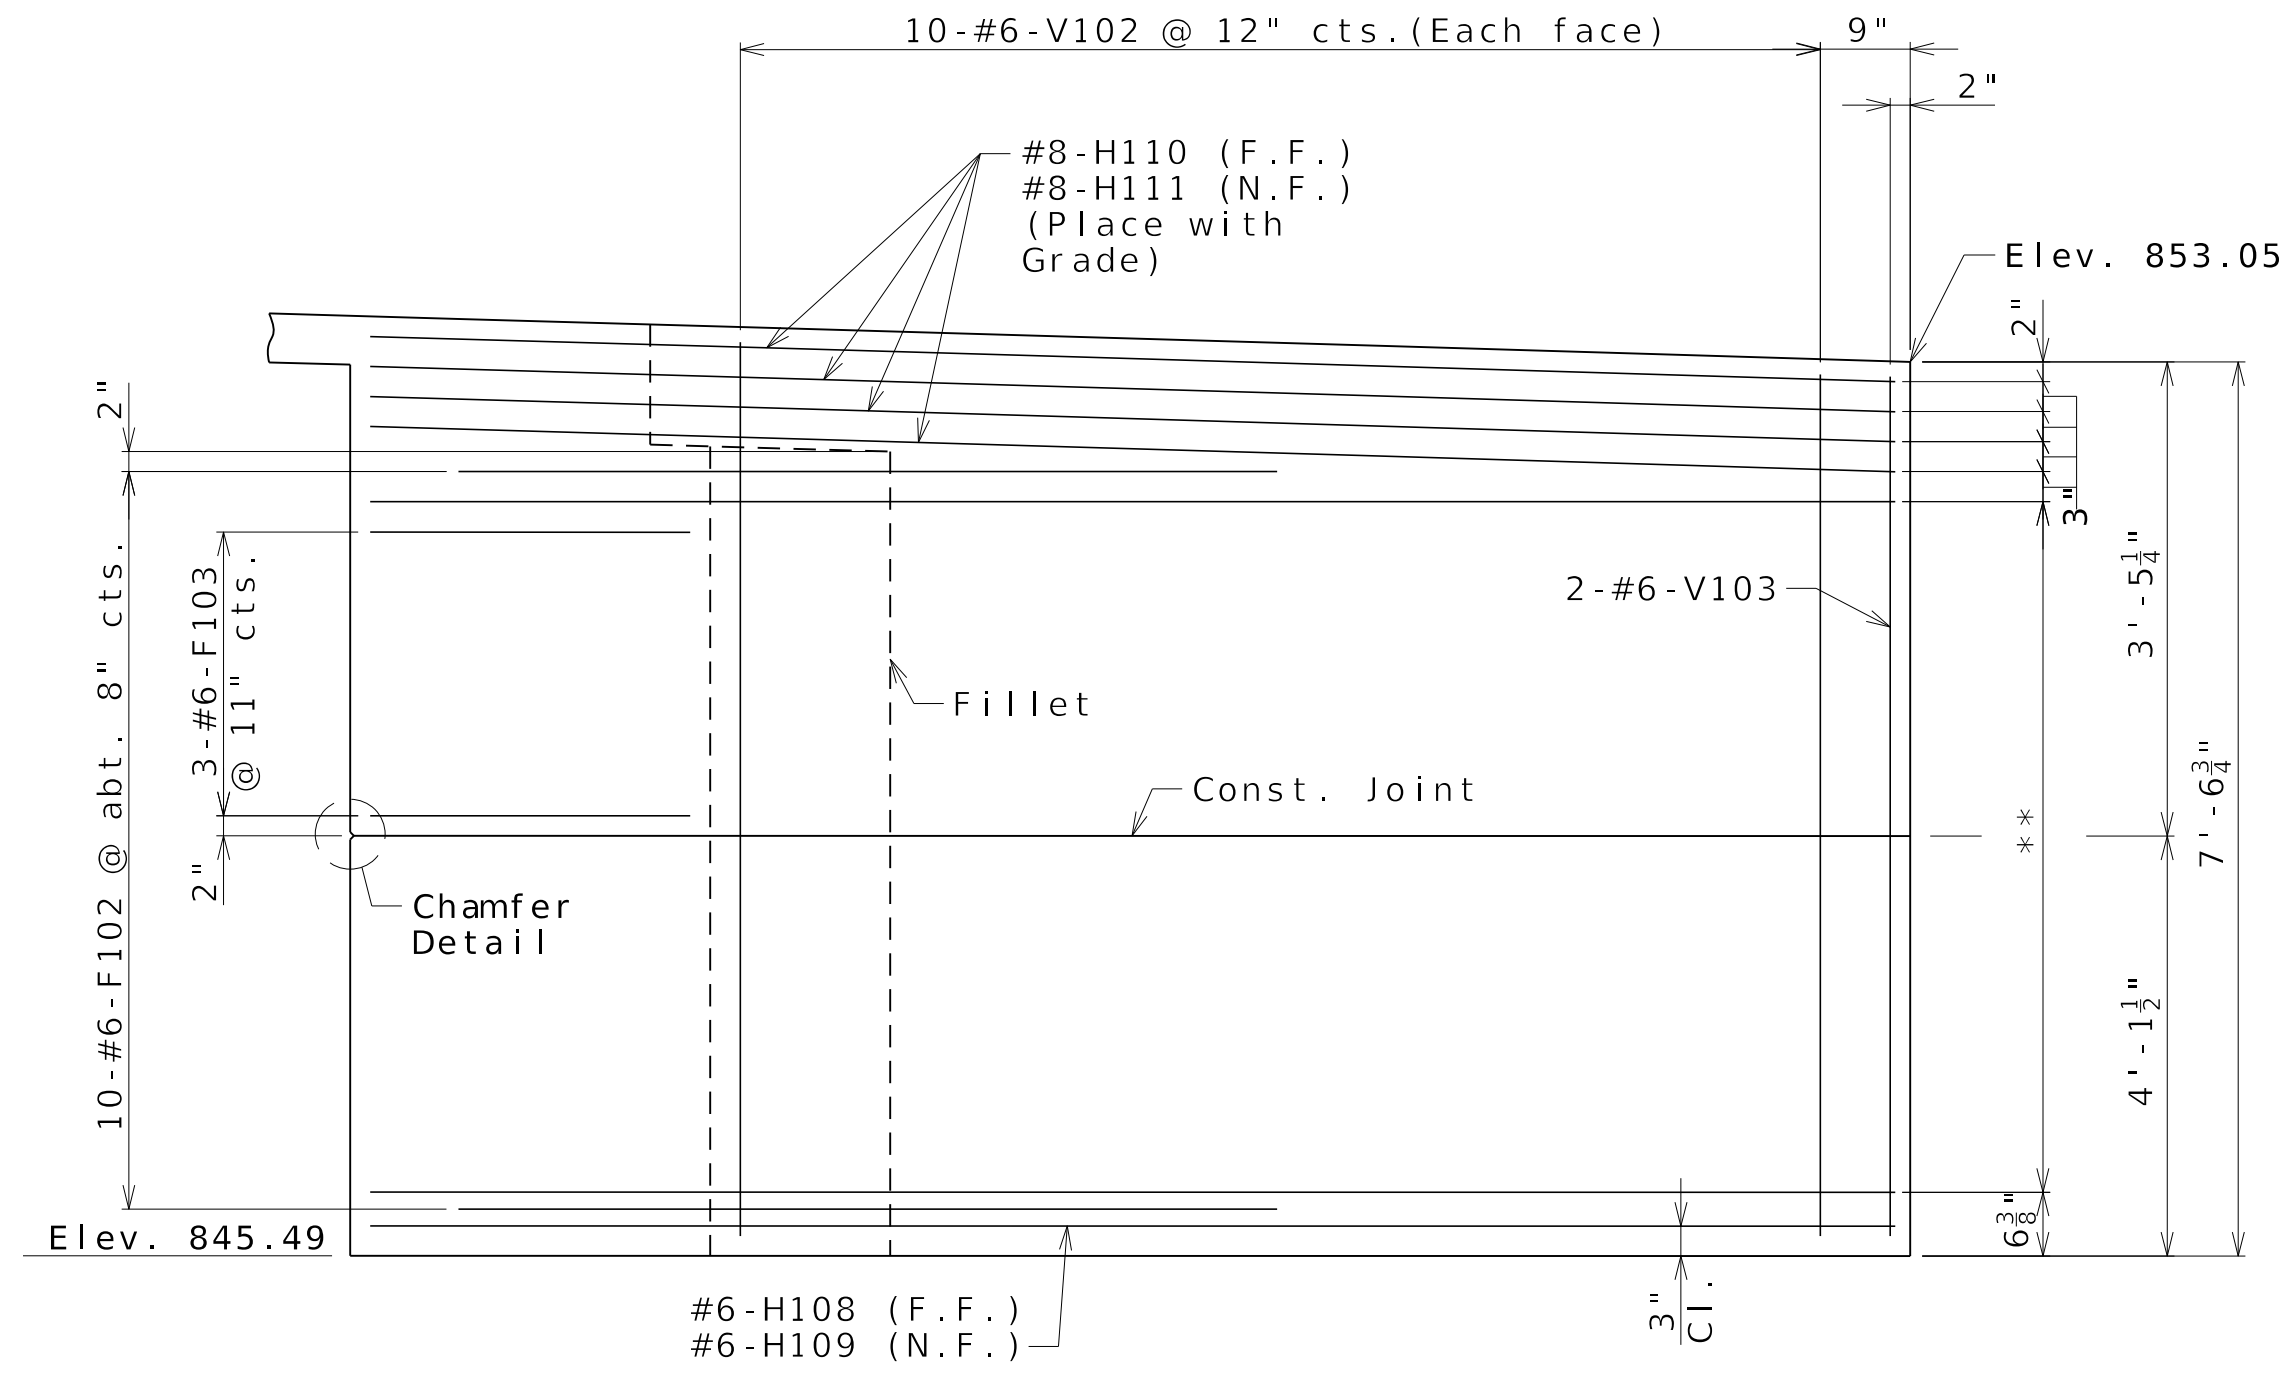


ELEVATION A-A

** 10-#6-H108 @ abt. 8" cts. (F.F.)
10-#6-H109 @ abt. 8" cts. (N.F.)

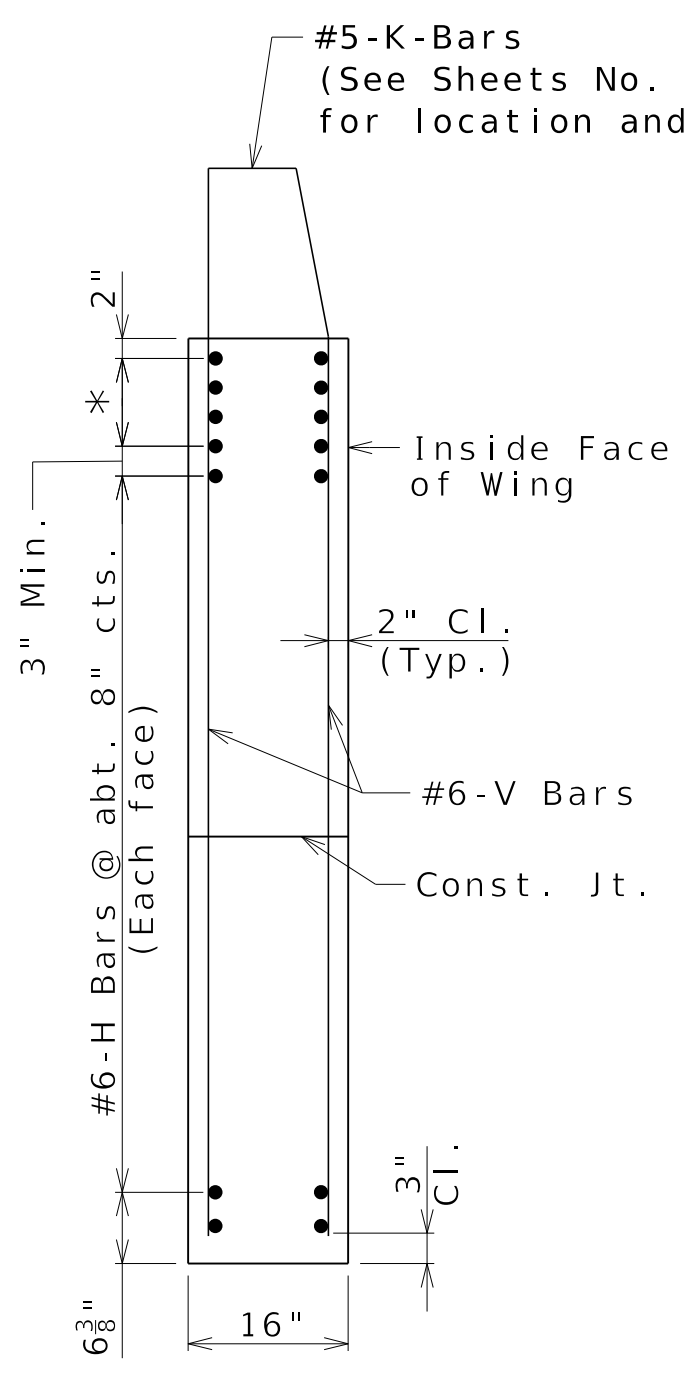


TYPICAL SECTION THRU WING

* 4-#8-H Bars at 3" cts. (Each face)(Place with grade)

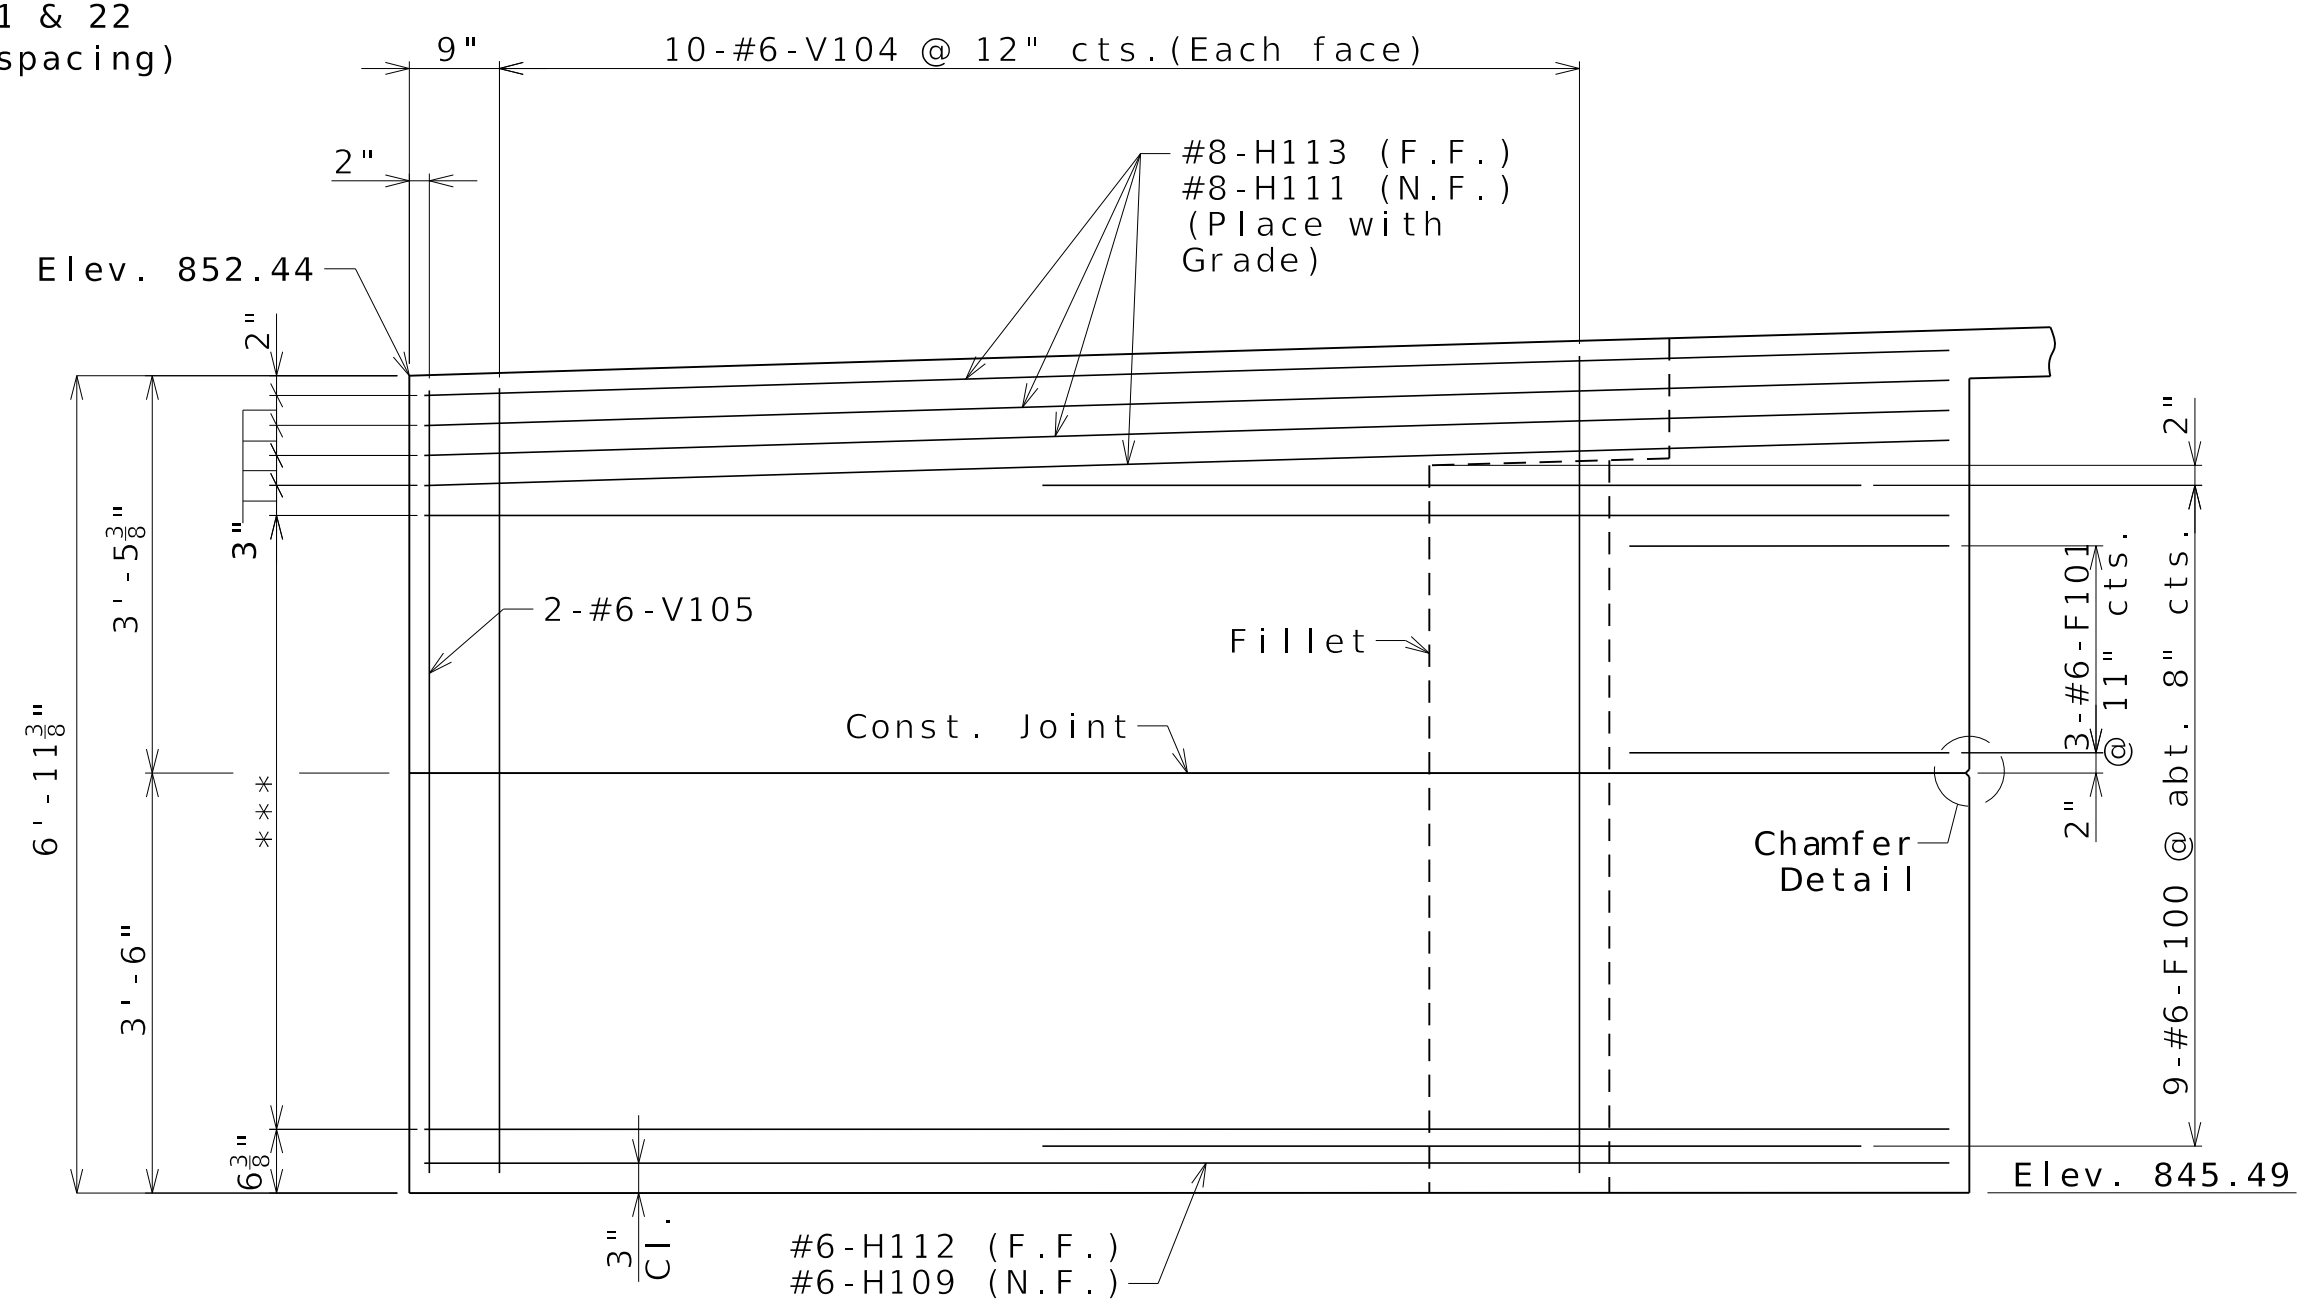


ELEVATION B-B


*** 9-#6-H112 @ abt. 8" cts. (F.F.)
9-#6-H109 @ abt. 8" cts. (N.F.)

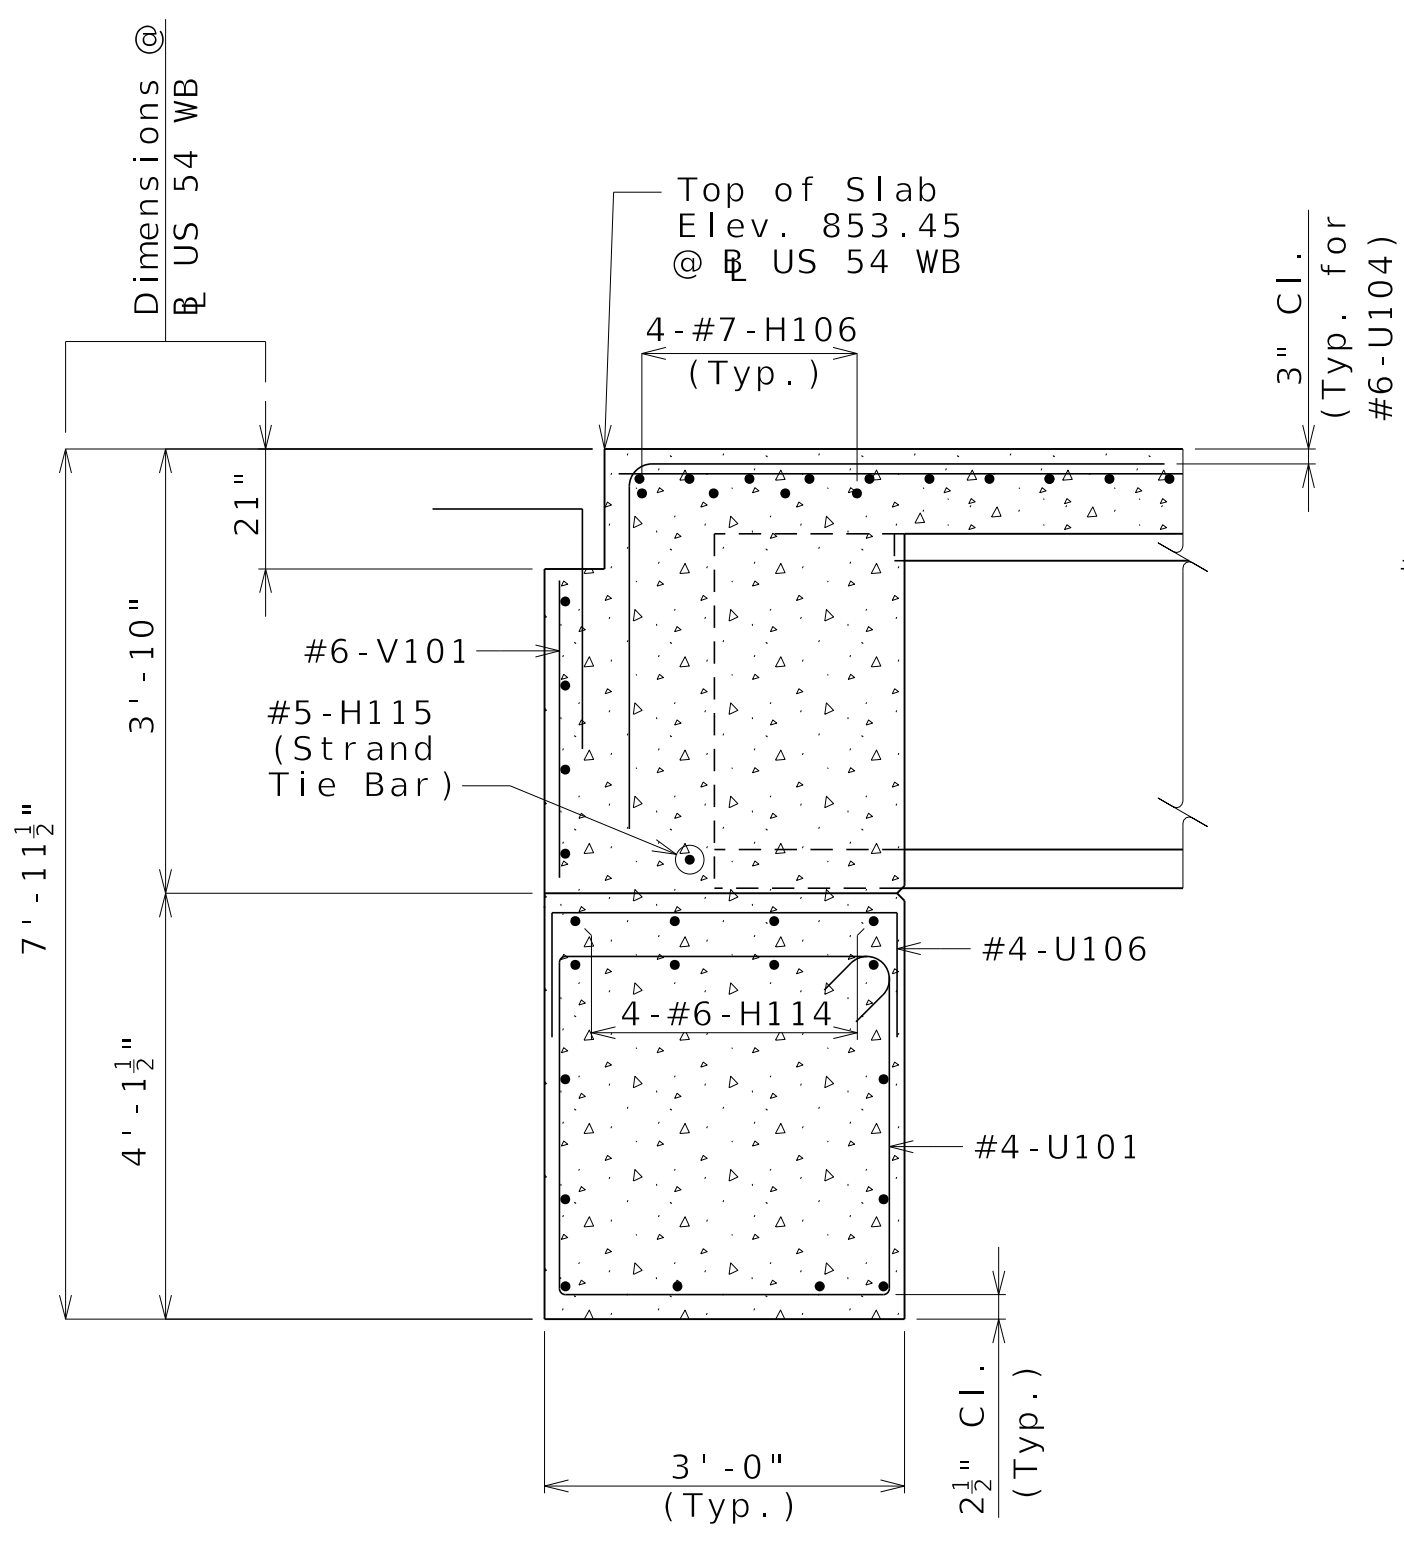


SECTION C-C

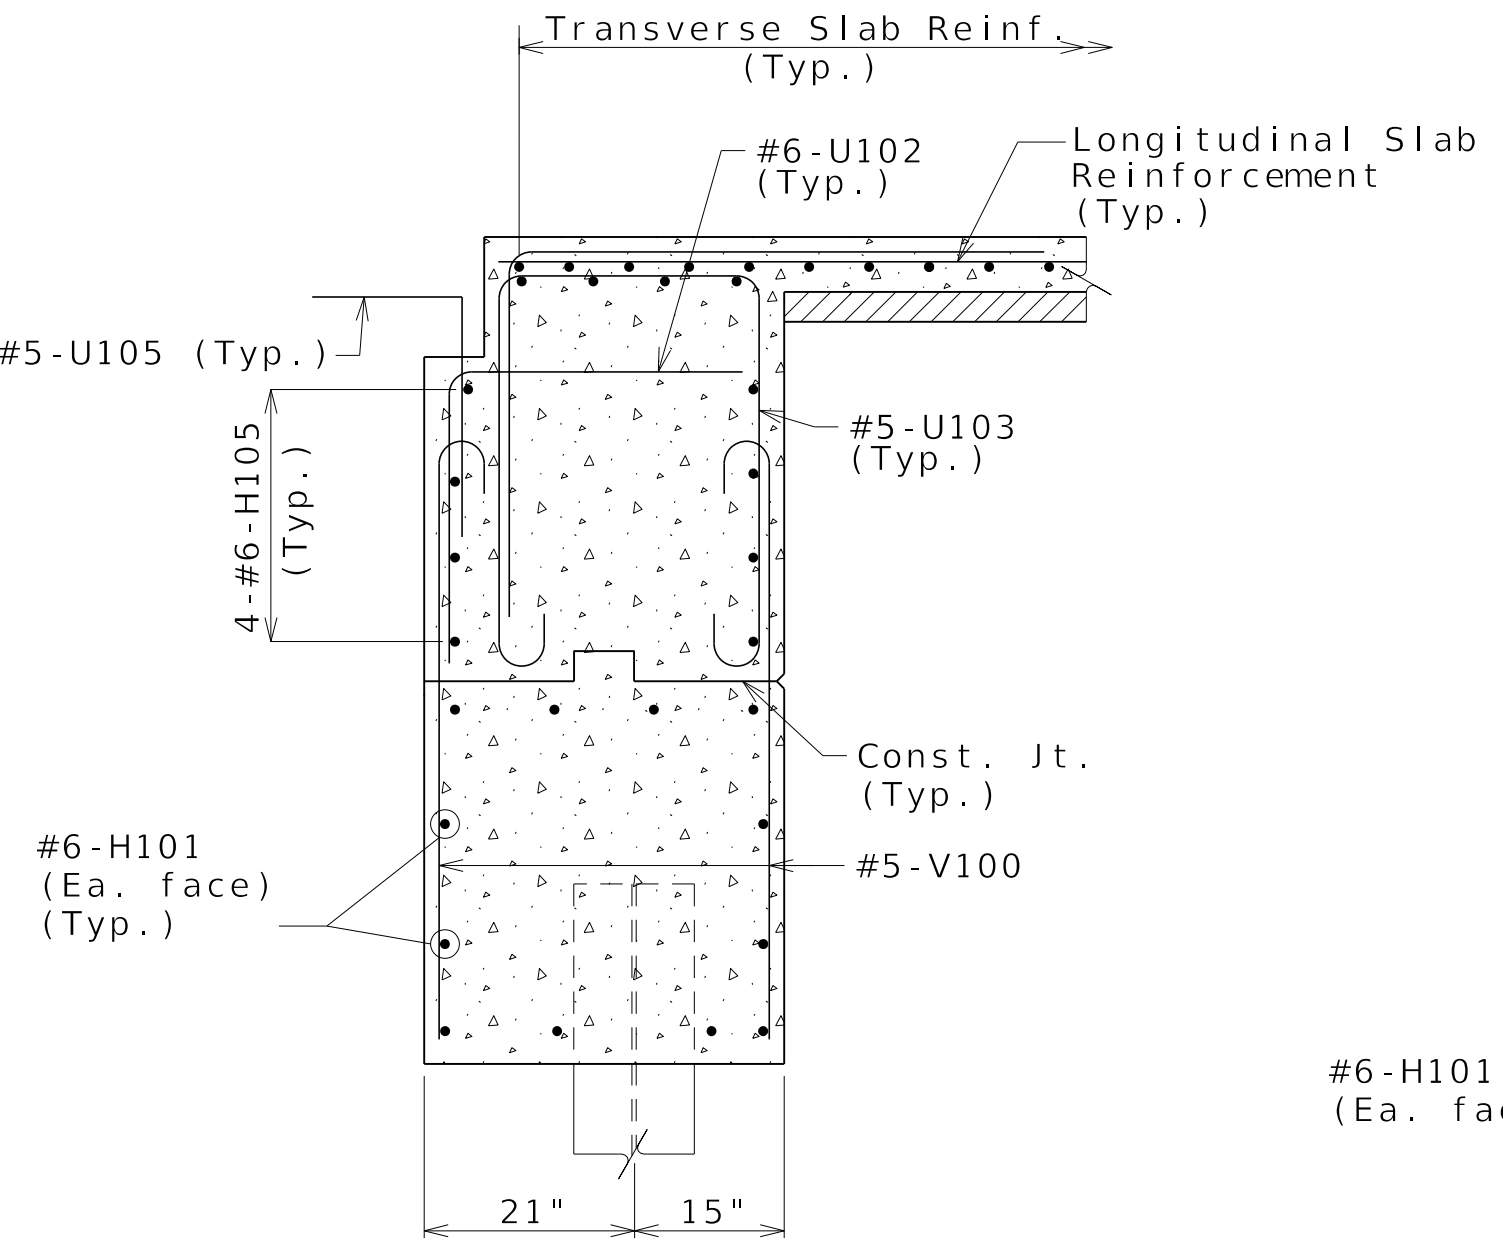


SECTION D-D

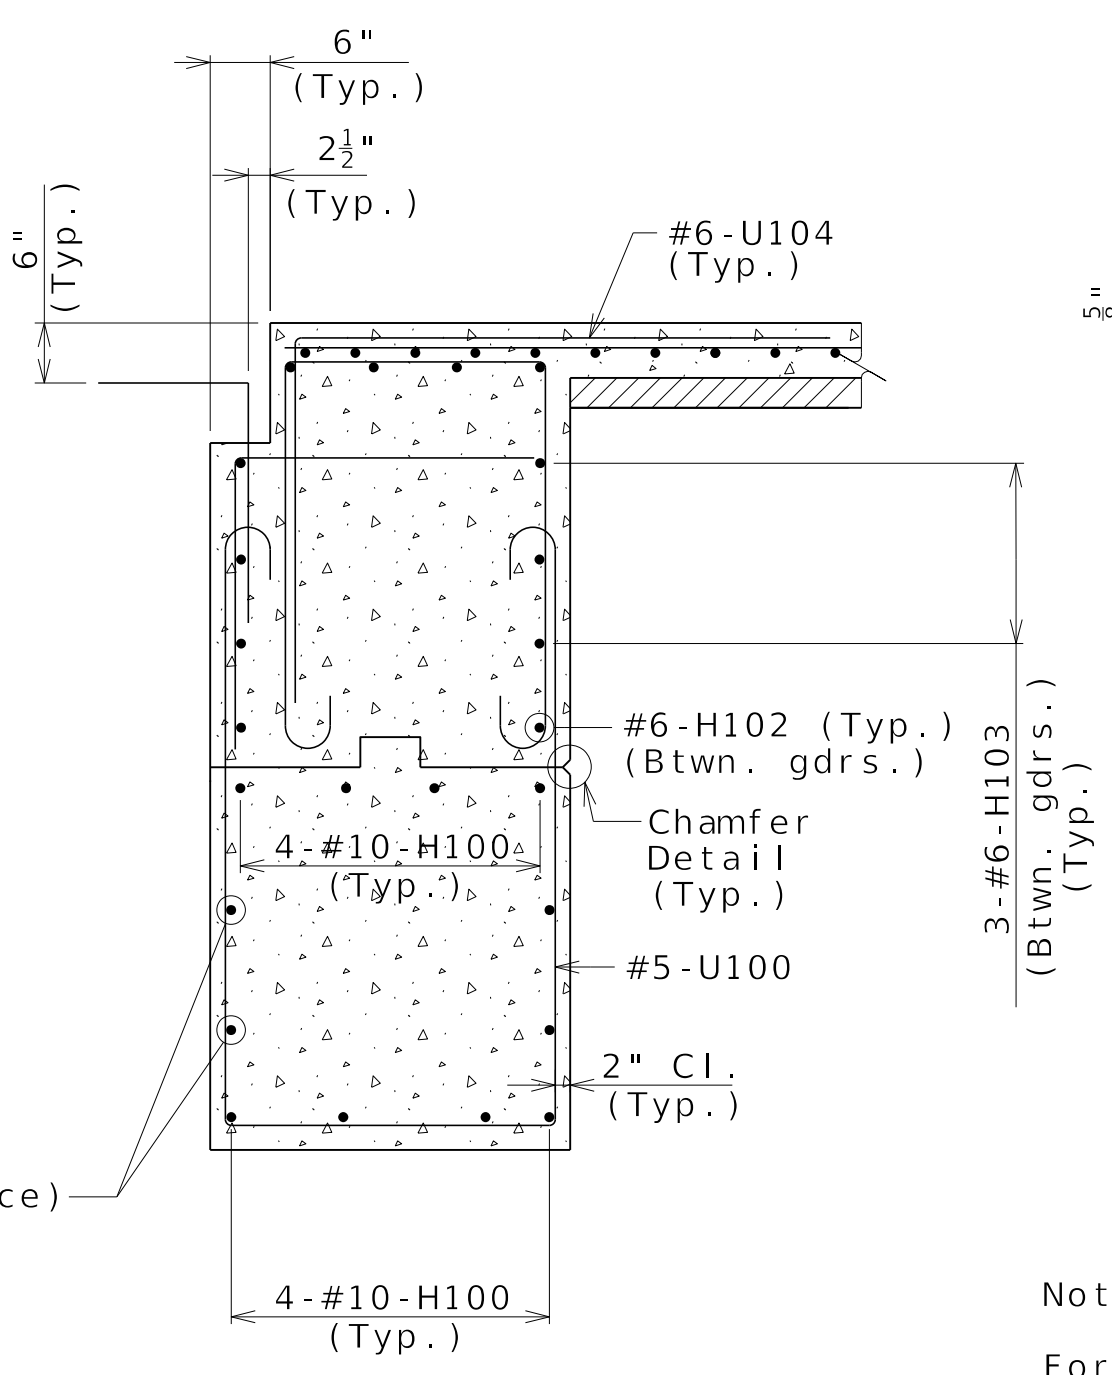

SECTION E-E

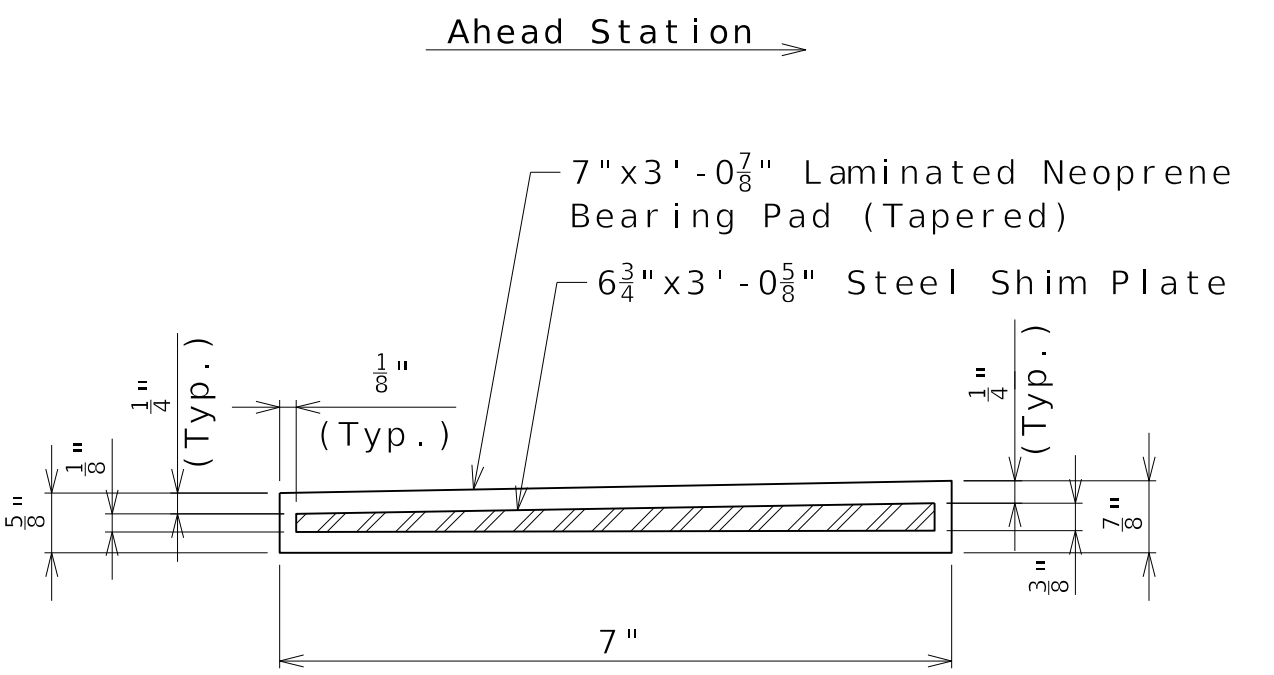

SECTION THRU LAMINATED NEOPRENE BEARING PAD
4 Required at End Bent No. 1

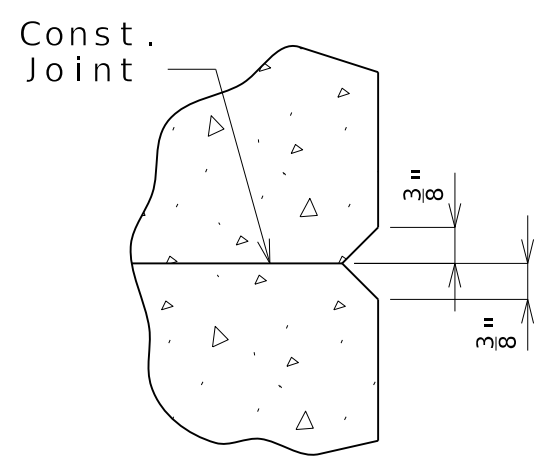

CHAMFER DETAIL

Notes:
For location of Elevations A-A and B-B, see Sheet No. 4.
Work this sheet with Sheets No. 3 & 4.

DETAILS OF END BENT NO. 1

STATE OF MISSOURI

OSMAN MOHAMMED

NUMBER PE-2021003145

PROFESSIONAL ENGINEER

02/20/2025 8:18:31 AM

Osman Mohammed

MO PE-2021003145

DATE PREPARED

19-FEB-2025

ROUTE

54WB

STATE

MO

DISTRICT

BR

SHEET NO.

5

COUNTY

CALLAWAY

JOB NO.

JST0021

CONTRACT ID.

PROJECT NO.

BRIDGE NO.

A9556

DESCRIPTION

REV. A - FINAL REVIEW

REV. 0 - RELEASED FOR CONSTRUCTION

DATE

01/21/2025

02/19/2025

MISSOURI HIGHWAYS AND TRANSPORTATION COMMISSION

105 WEST CAPITOL JEFFERSON CITY, MO 65102


1-888-ASK-MODOT (1-888-275-6636)

MoDOT

MILLSTONE WEBER


MoDOT IMPROVE I-70 DB PROJECT 1

MO STATE CERTIFICATE OF AUTHORITY #001444 ENGINEERING

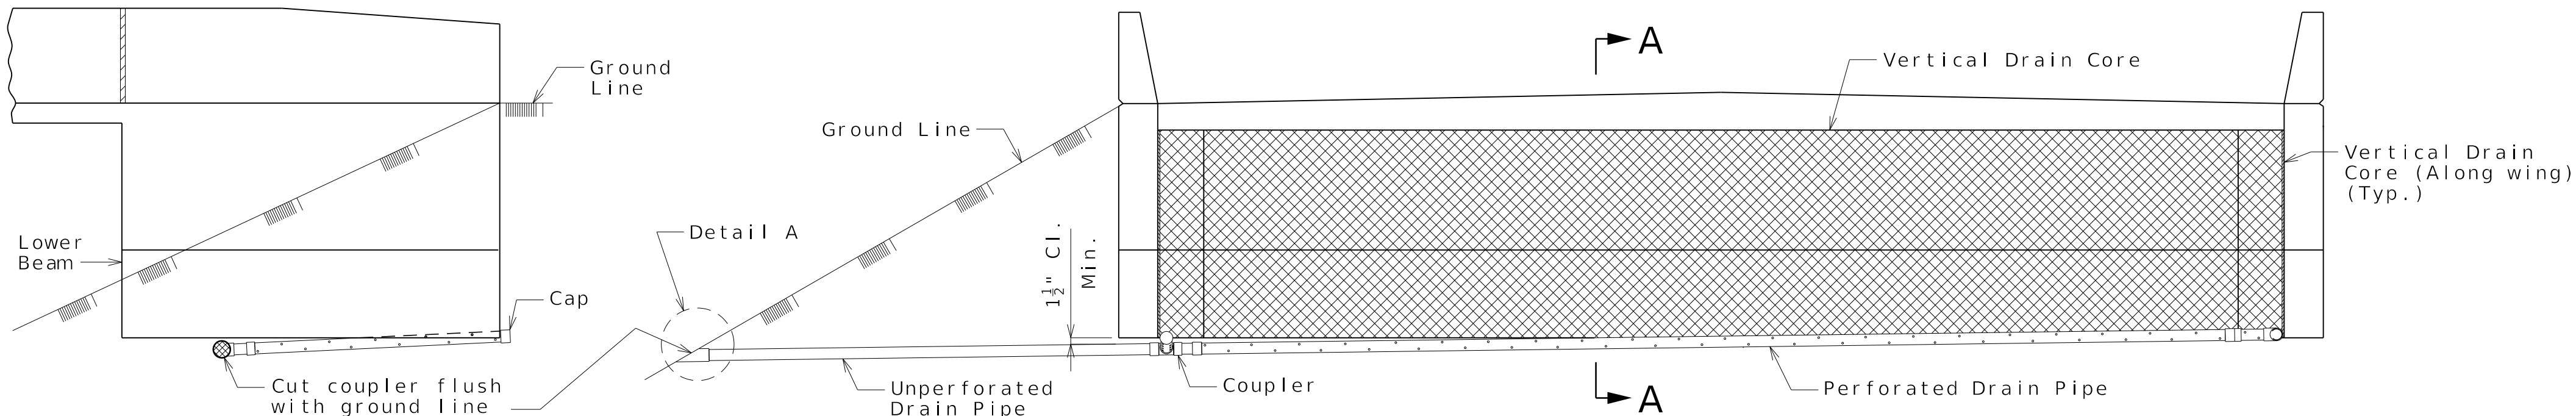


ELEVATION OF WING


ELEVATION OF END BENT

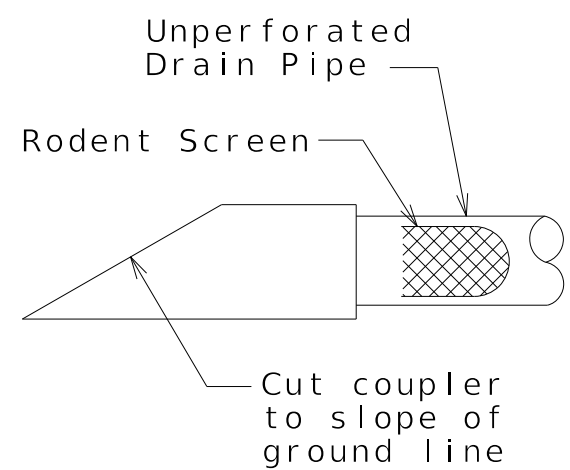

DETAIL A

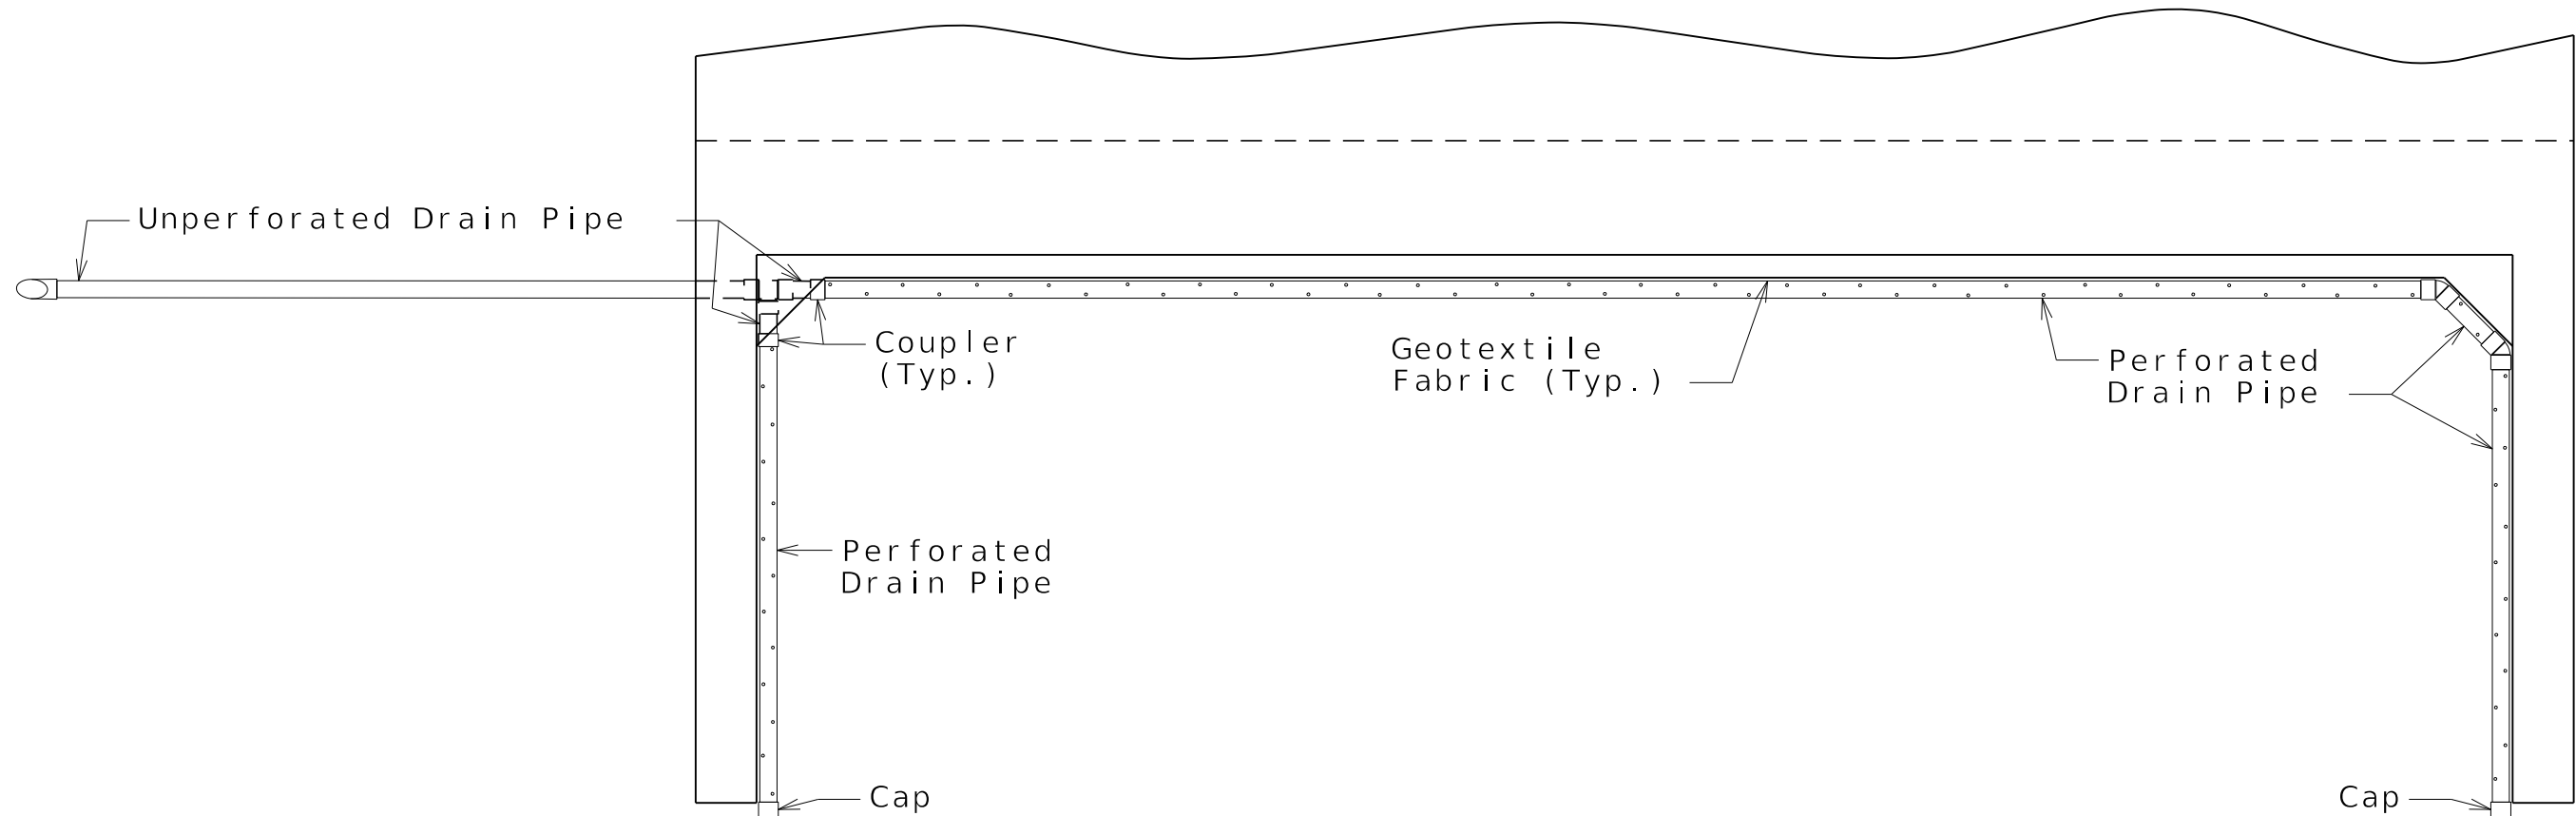


PLAN OF END BENT

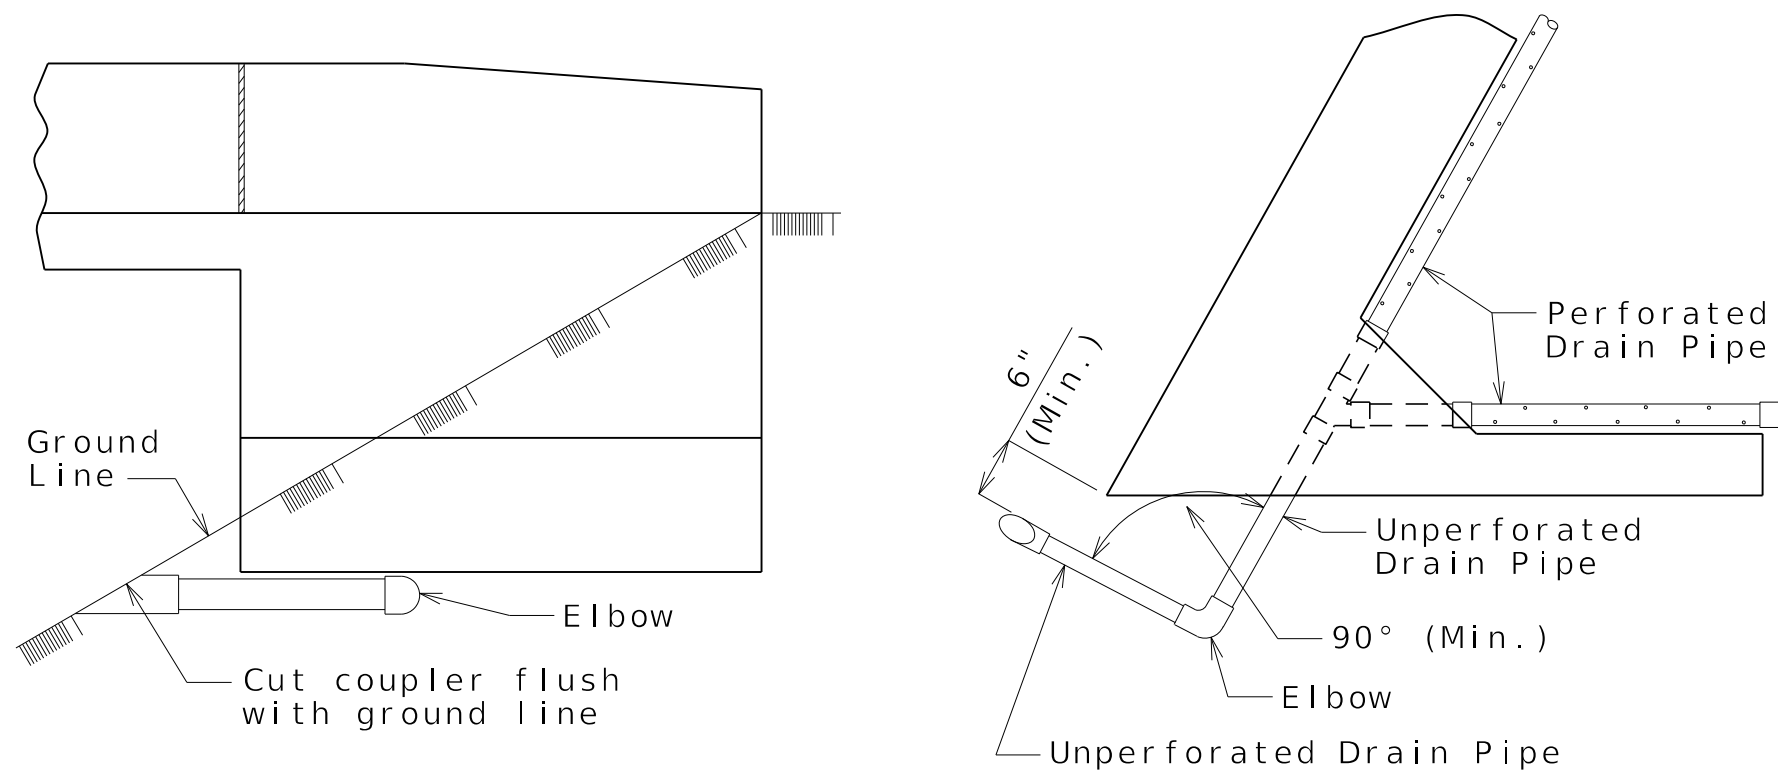

ELEVATION OF WING

PART PLAN

OPTIONAL TURNED DRAIN
(Use only when straight drain is not practical.)

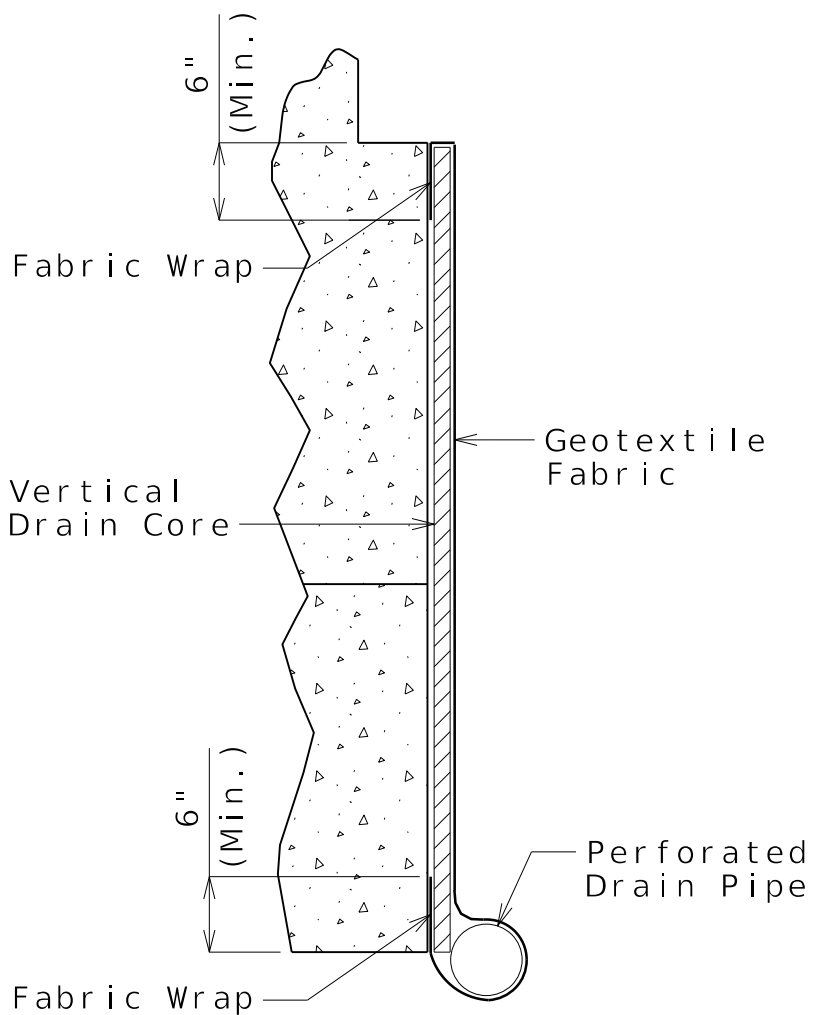

PART SECTION A-A
(Section thru wing similar)

General Notes:

- All drain pipe shall be sloped 1 to 2 percent.
- Drain pipe may be either 6-inch diameter corrugated metallic-coated steel pipe underdrain, 4-inch diameter corrugated polyvinyl chloride (PVC) drain pipe, or 4-inch diameter corrugated polyethylene (PE) drain pipe.
- Drain pipe shall be placed at fill face of end bent and inside face of wings. The pipe shall slope to lowest grade of ground line, also missing the lower beam of end bent by a minimum of 1 1/2 inches.
- Perforated pipe shall be placed at fill face side and inside face of wings at the bottom of end bent and plain pipe shall be used where the vertical drain ends to the exit at ground line.

STATE OF MISSOURI

OSMAN MOHAMMED

NUMBER PE-2021003145

PROFESSIONAL ENGINEER

02/20/2025 8:18:31 AM

Osman Mohammed

MO PE-2021003145

DATE PREPARED
19-FEB-2025

ROUTE
54WB

STATE
MO

DISTRICT
BR

SHEET NO.
6

COUNTY
CALLAWAY

JOB NO.
JST0021

CONTRACT ID.

PROJECT NO.

BRIDGE NO.
A9556

DESCRIPTION

REV. A - FINAL REVIEW

REV. 0 - RELEASED FOR CONSTRUCTION

DATE

01/21/2025

02/19/2025

MISSOURI HIGHWAYS AND TRANSPORTATION COMMISSION

105 WEST CAPITOL

JEFFERSON CITY, MO 65102

1-888-ASK-MODOT (1-888-275-6636)



MoDOT

1-888-ASK-MODOT (1-888-275-6636)


MoDOT IMPROVE I-70 DB PROJECT 1

MILLSTONE WEBER

MO STATE CERTIFICATE OF AUTHORITY #001444 ENGINEERING

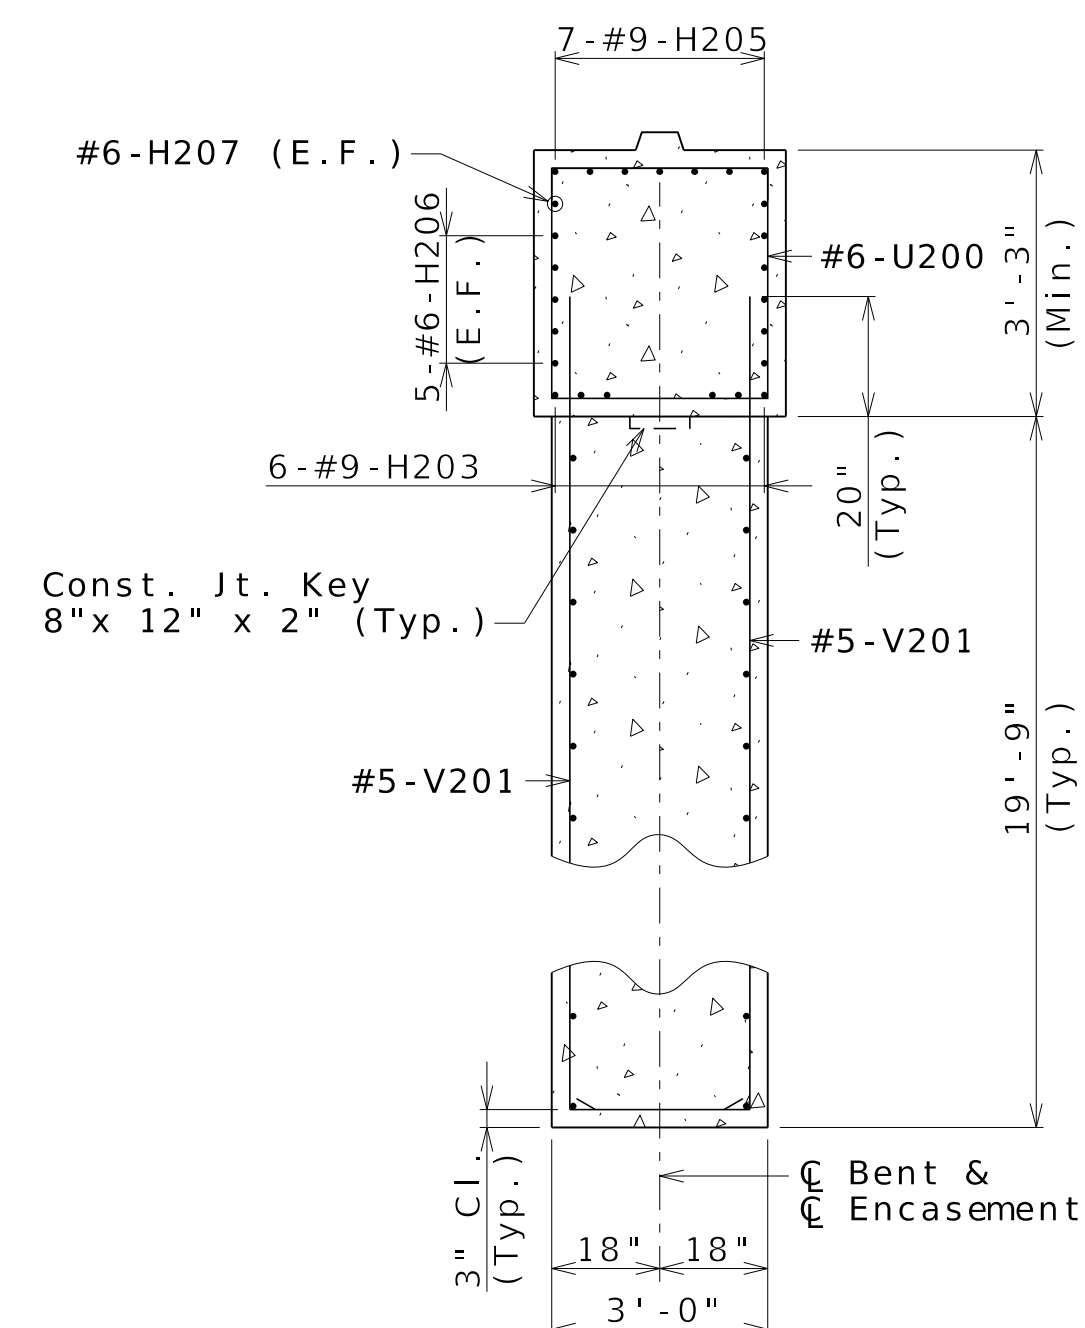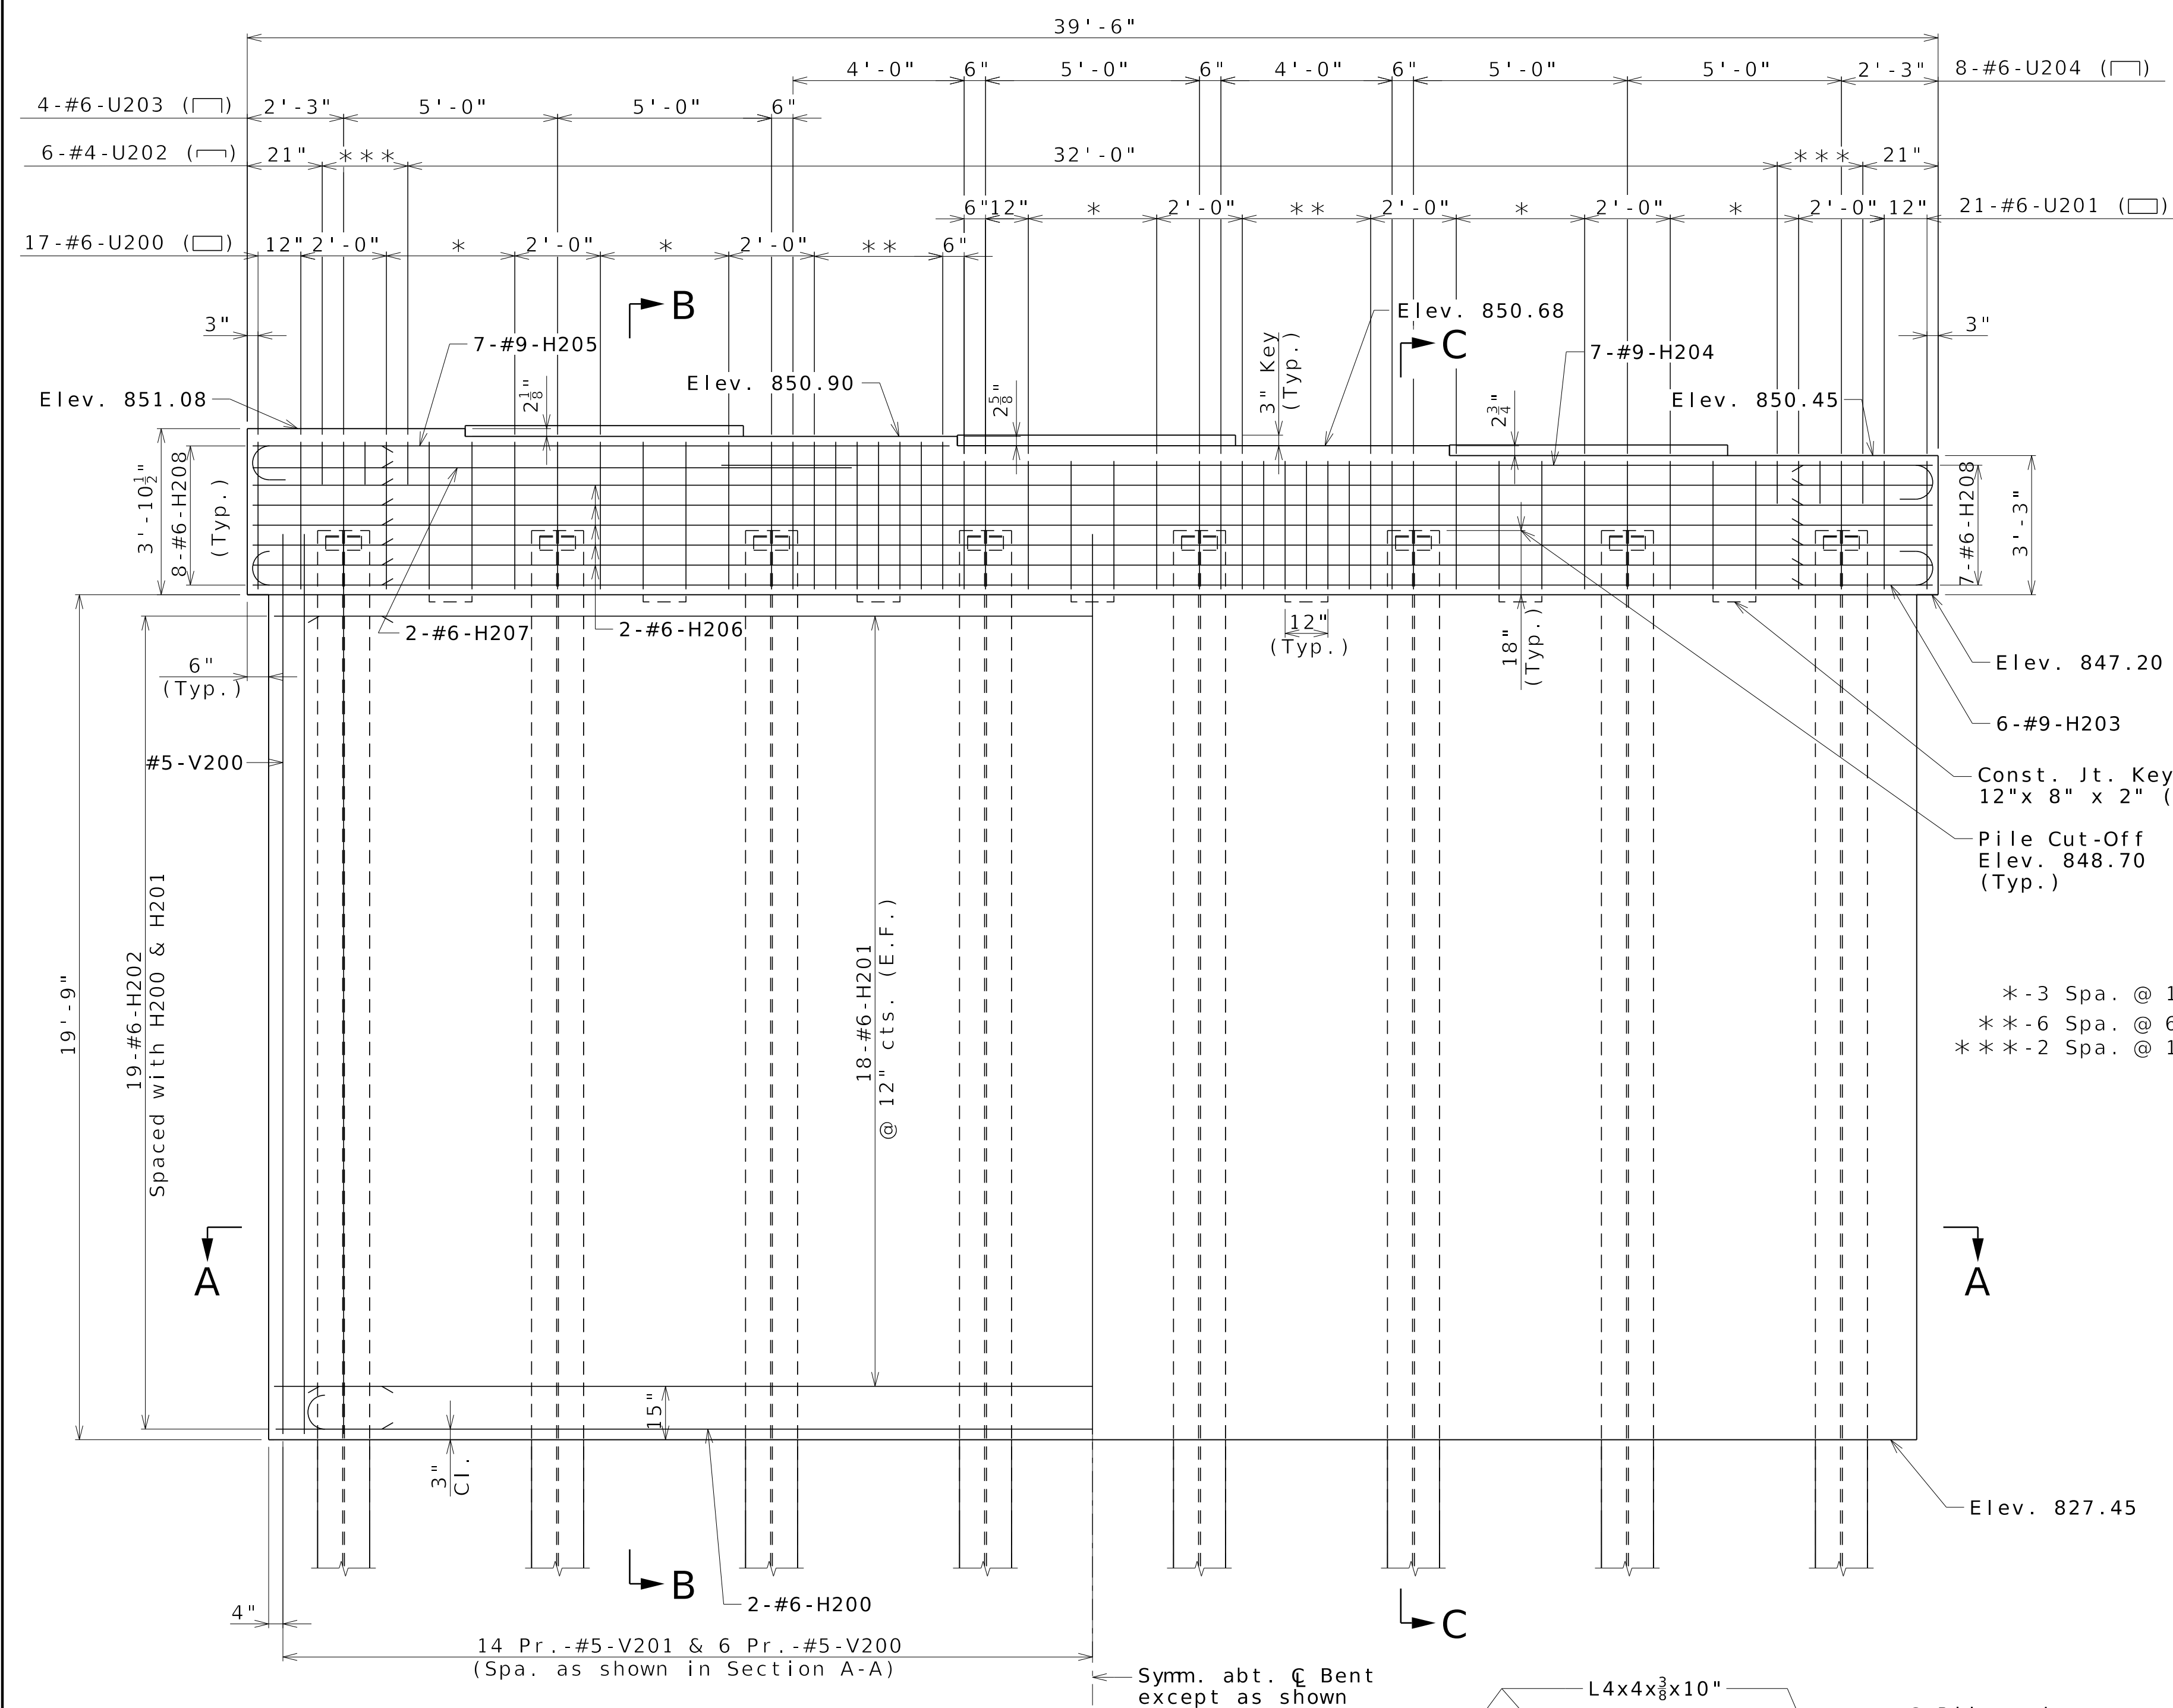

SECTION B-B

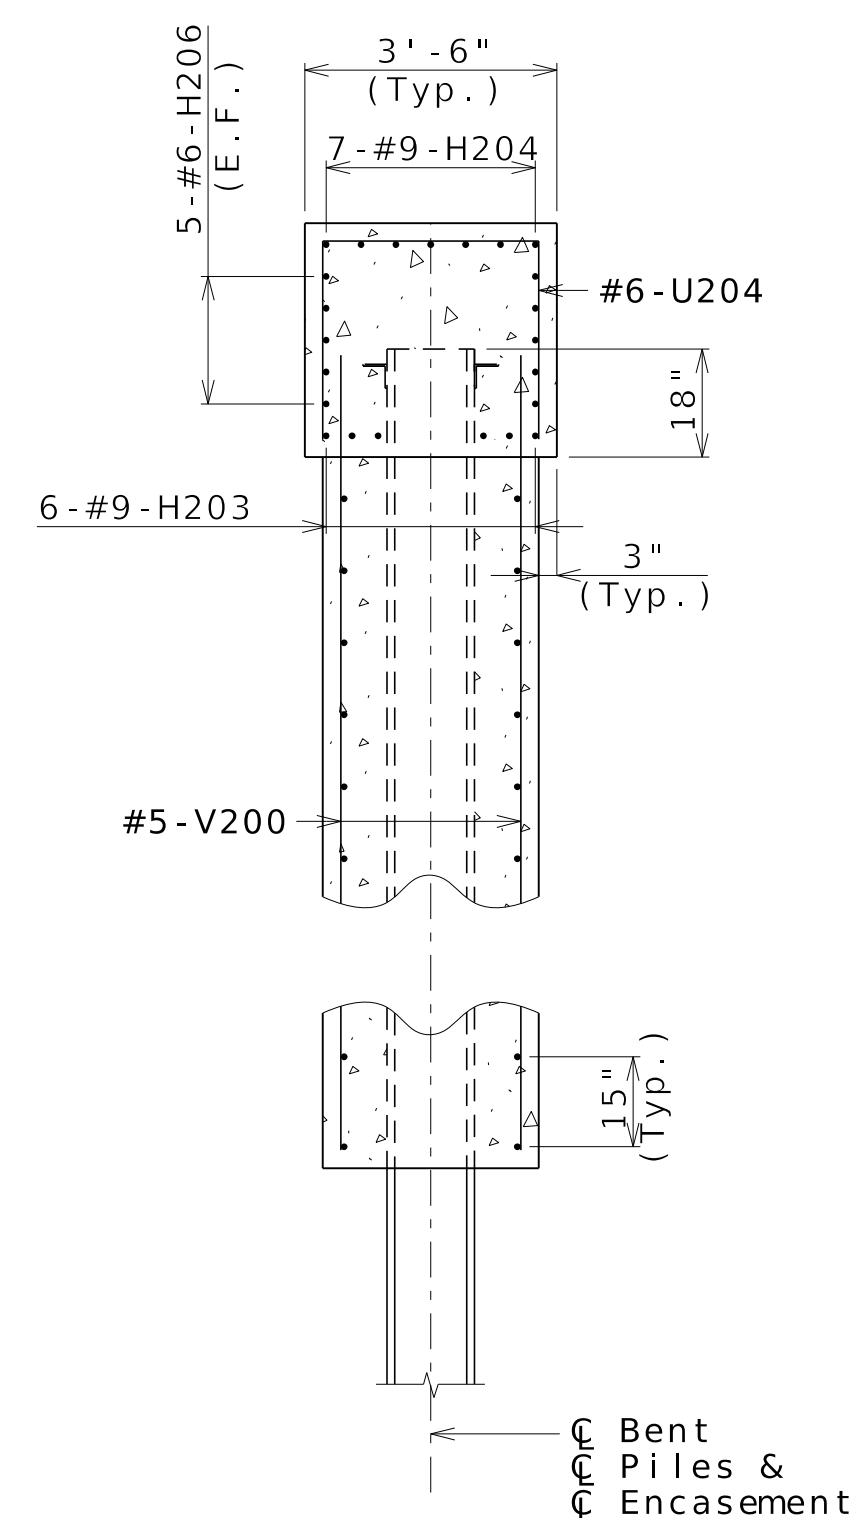


SECTION C-C

Notes:

For Section A-A not shown, see Sheet No. 8.


Work this Sheet No. 8 & 9.

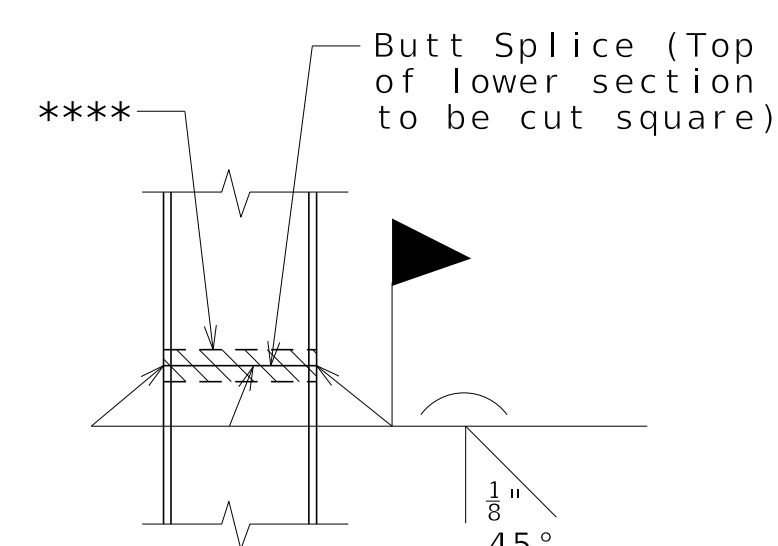


STEEL PILE SPLICE
(If required)

**** Galvanizing material shall be omitted or removed one inch clear of weld locations in accordance with Sec 702. No

Note: This drawing is not to scale. Follow dimensions.

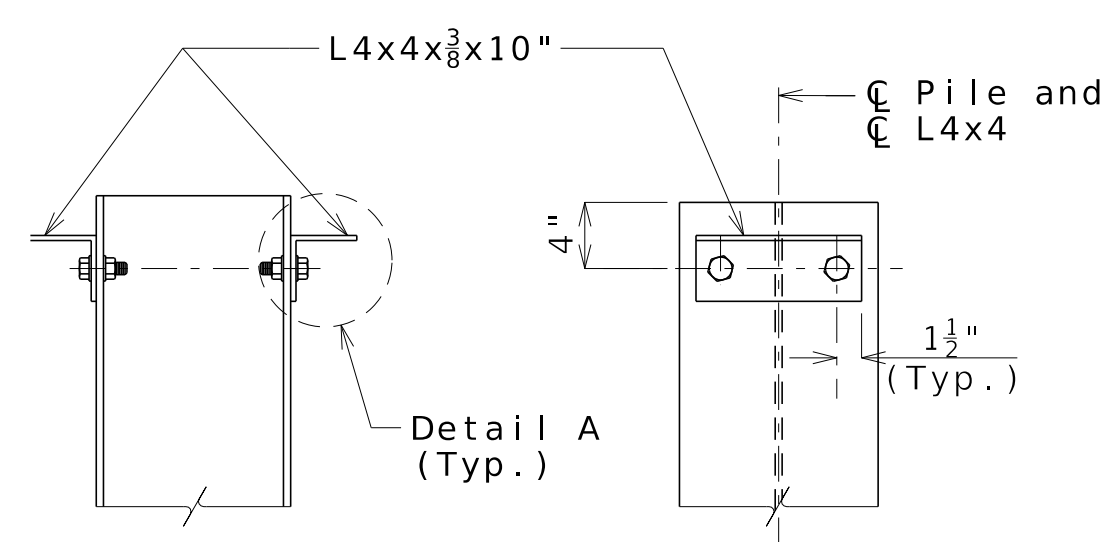

DETAILS OF HP PILE ANCHORS

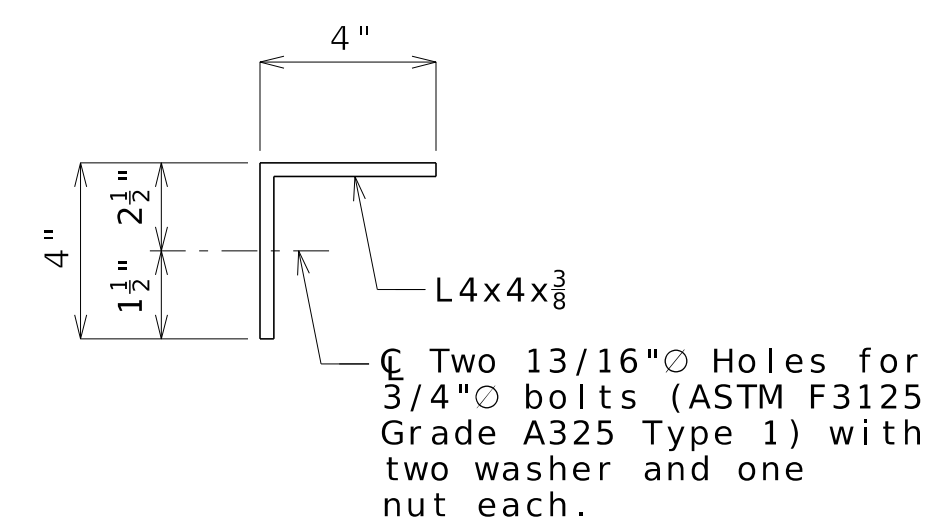


DETAIL A

Angles shall be coated with a minimum of two coats of non-aluminum epoxy mastic primer to provide a dry film thickness of 4 mils minimum, 8 mils maximum, or galvanized in accordance with Sec 1081. Bolts, washers and nuts shall be galvanized in accordance with AASHTO M 232 (ASTM A153), Class C.

DETAILS OF INTERMEDIATE BENT NO. 2

Sheet No. 7 of 35

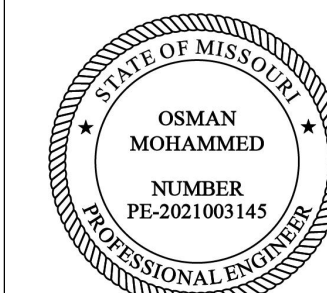

02/20/2025 8:18:32 AM
Osman Mohammed
MO PE-2021003145

DATE PREPARED

19 - FEB - 2025

ROUTE	STATE
5-1-10	MO

54WB	MO
PLATE LIST	SHEET NO.

DISTRICT	SHEET NO.
BB	7

DR	7
COUNTY	

CALLAWAY

JOB NO.

JST0021

CONTRACT ID.


PROJECT NO.

PROJECT NO.:

BRIDGE NO.

A9556

DATE	DESCRIPTION
01/21/2025	REV. A - FINAL REVIEW
02/19/2025	REV. 0 - RELEASED FOR CONSTRUCTION

 

MISSOURI HIGHWAYS AND TRANSPORTATION
COMMISSION

105 WEST CAPITAL
JEFFERSON CITY, MO 65102














JEFFERSON CITY, MO 65102
1-888-ASK-MODOT (1-888-275-6636)

MO STATE CERTIFICATE OF AUTHORITY #001444 ENGINEERING

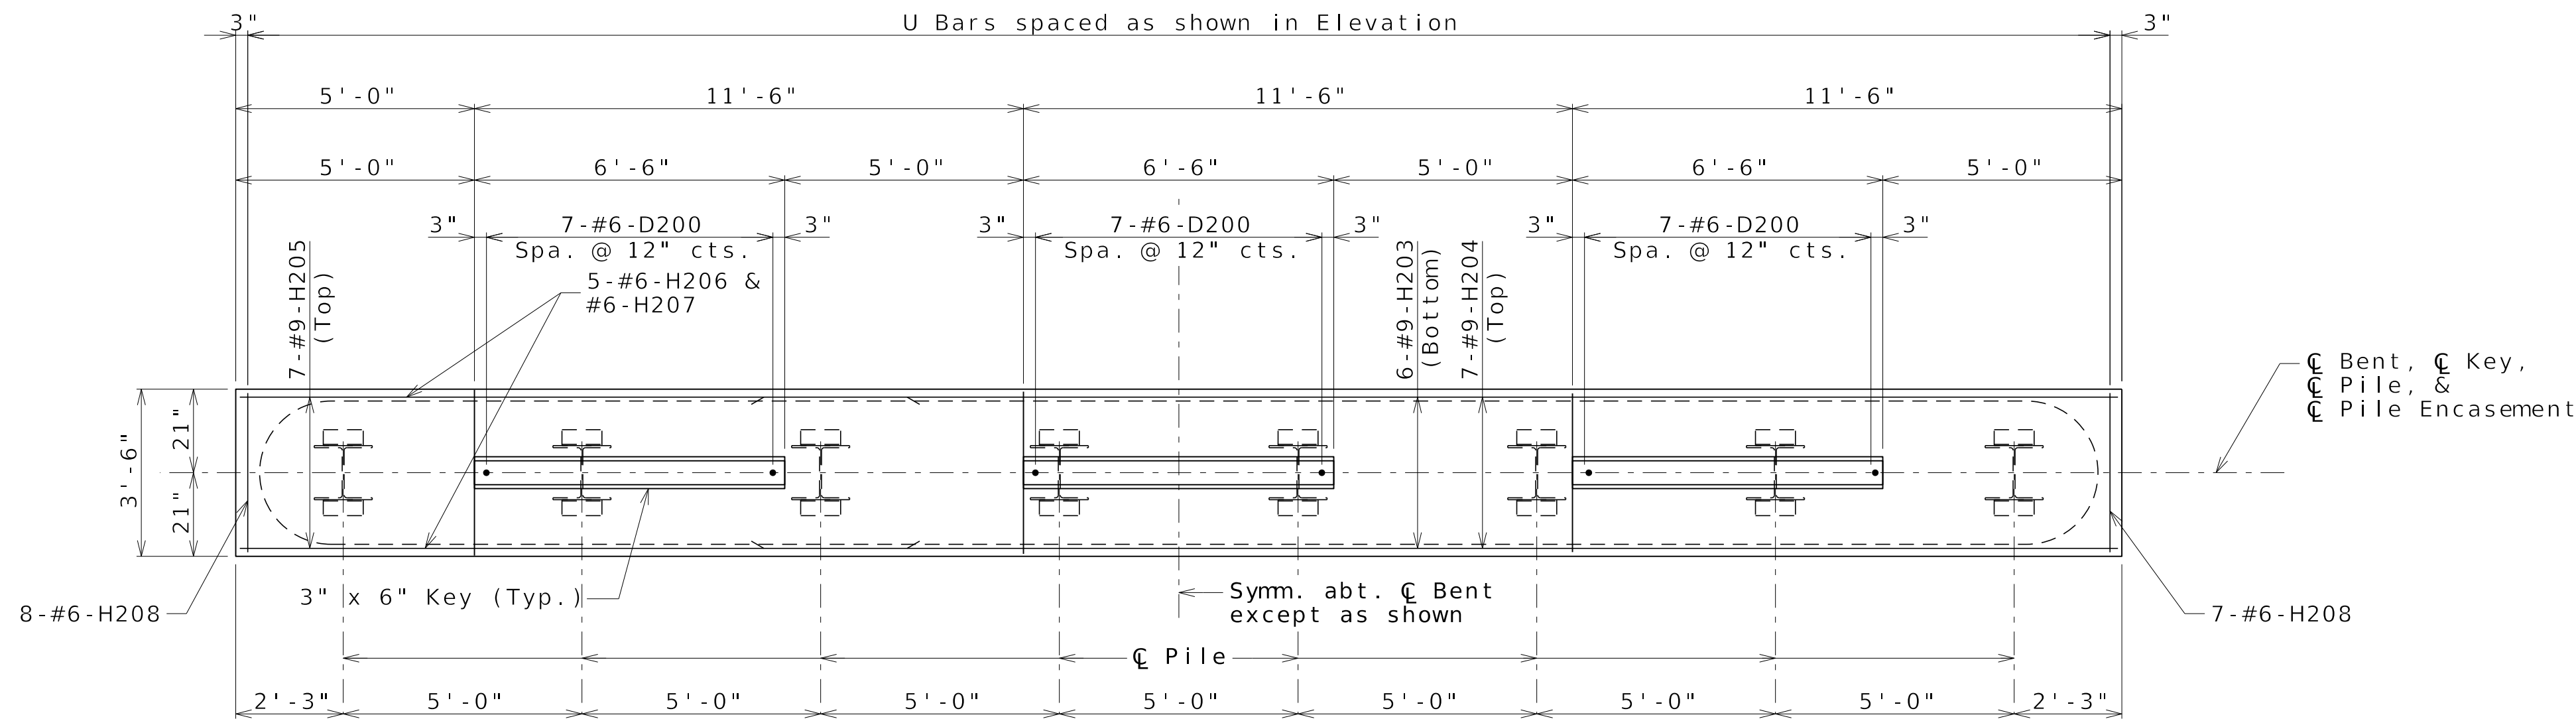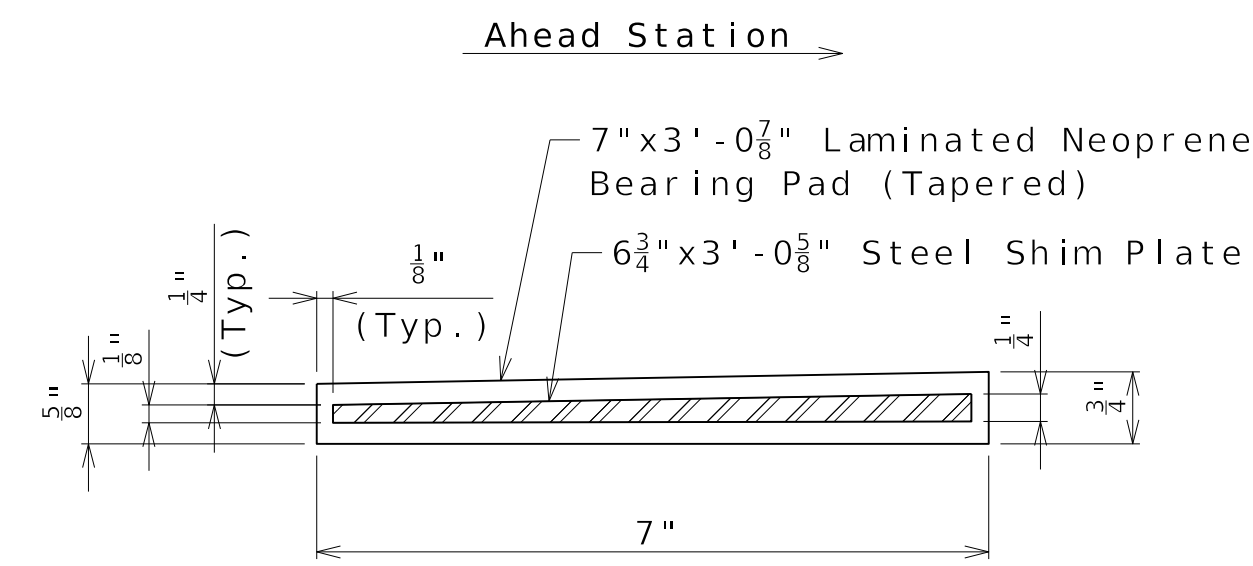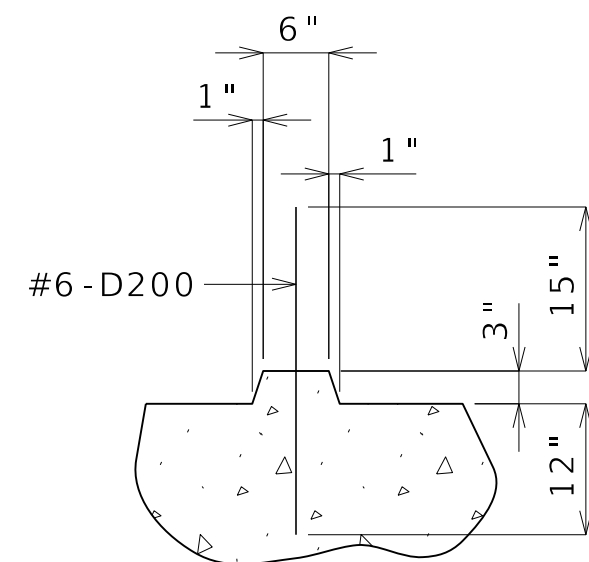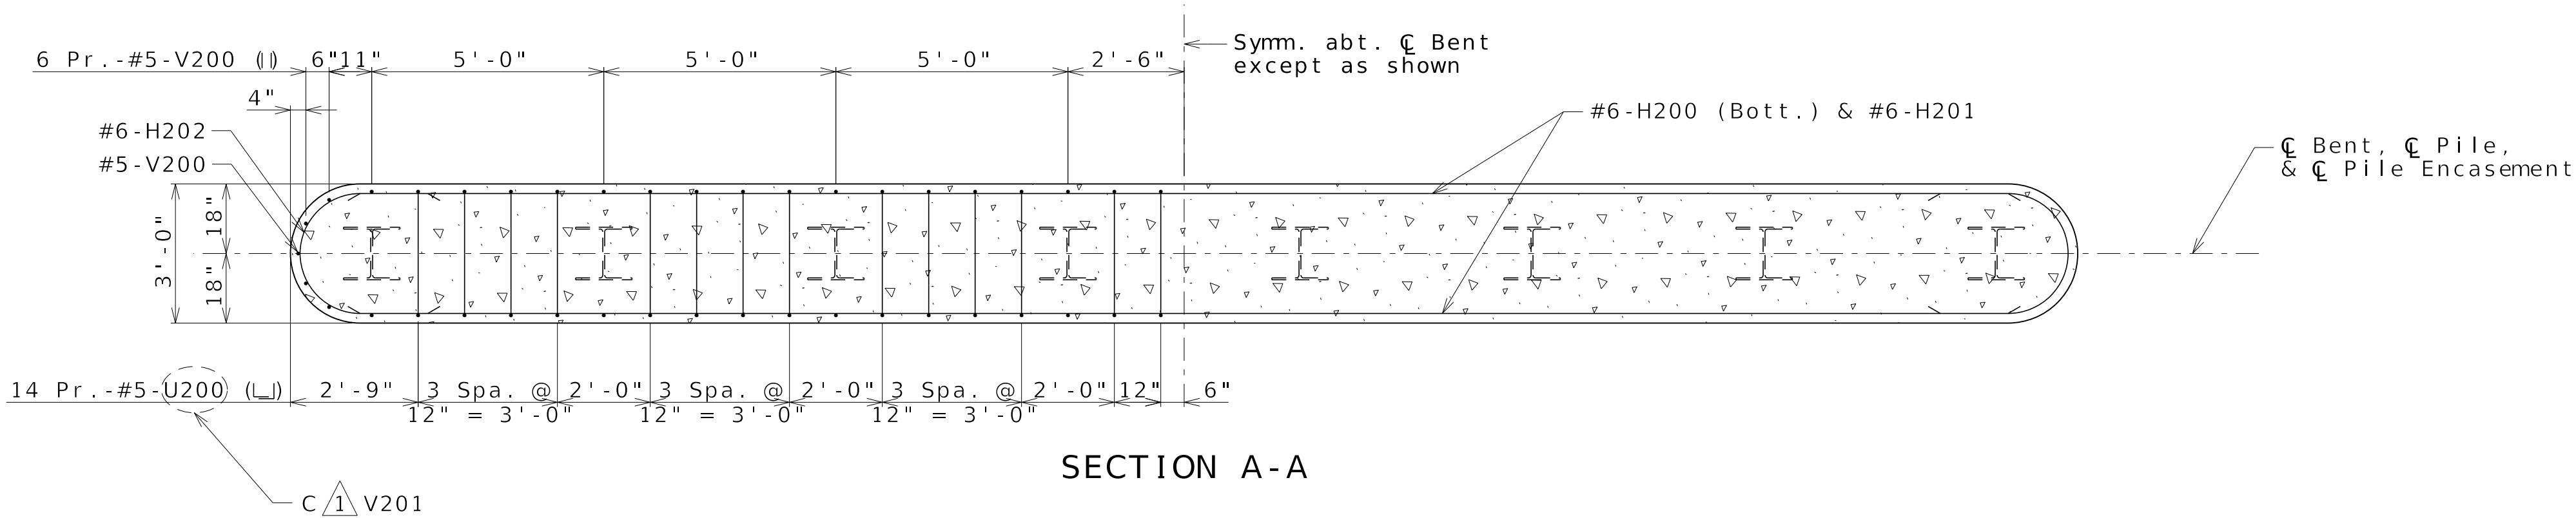

Notes:
For the location of Section A-A, see Sheet No. 7.
For Intermediate Bent Details not shown, see Sheets No. 7 & 9.


C 1 REVISED 03-14-2025

DETAILS OF INTERMEDIATE BENT NO. 2

Detailed Aug 2024
Checked Dec 2024

Note: This drawing is not to scale. Follow dimensions.

Sheet No. 8 of 35

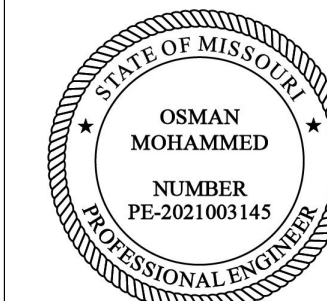

Osman Mohammed
MO PE-2021003145

DATE PREPARED
14-MAR-2025

ROUTE
54WB

STATE
MO

DISTRICT
BR

SHEET NO.
8

COUNTY
CALLAWAY

JOB NO.
JST0021

CONTRACT ID.

PROJECT NO.

BRIDGE NO.
A9556

DESCRIPTION

REV. A - FINAL REVIEW

REV. 0 - RELEASED FOR CONSTRUCTION

REV. 1 - NDC-013 - REVISED BAR MARK

DATE

01/21/2025

02/19/2025

03/14/2025

MISSOURI HIGHWAYS AND TRANSPORTATION COMMISSION

105 WEST CAPITOL
JEFFERSON CITY, MO 65102

1-888-ASK-MODOT (1-888-275-6636)

MoDOT

MILLSTONE WEBER

MO STATE CERTIFICATE OF AUTHORITY #001444 ENGINEERING




Notes:

For steps 2" or more, use 2 $\frac{1}{4}$ " x $\frac{1}{2}$ " joint filler up vertical face.


For details of Intermediate Bent not shown, see Sheets No. 7 & 8.

For details of Concrete Diaphragm, see Sheet No. 15.


For details of Laminated Neoprene Bearing Pads, see Sheet No. 8.

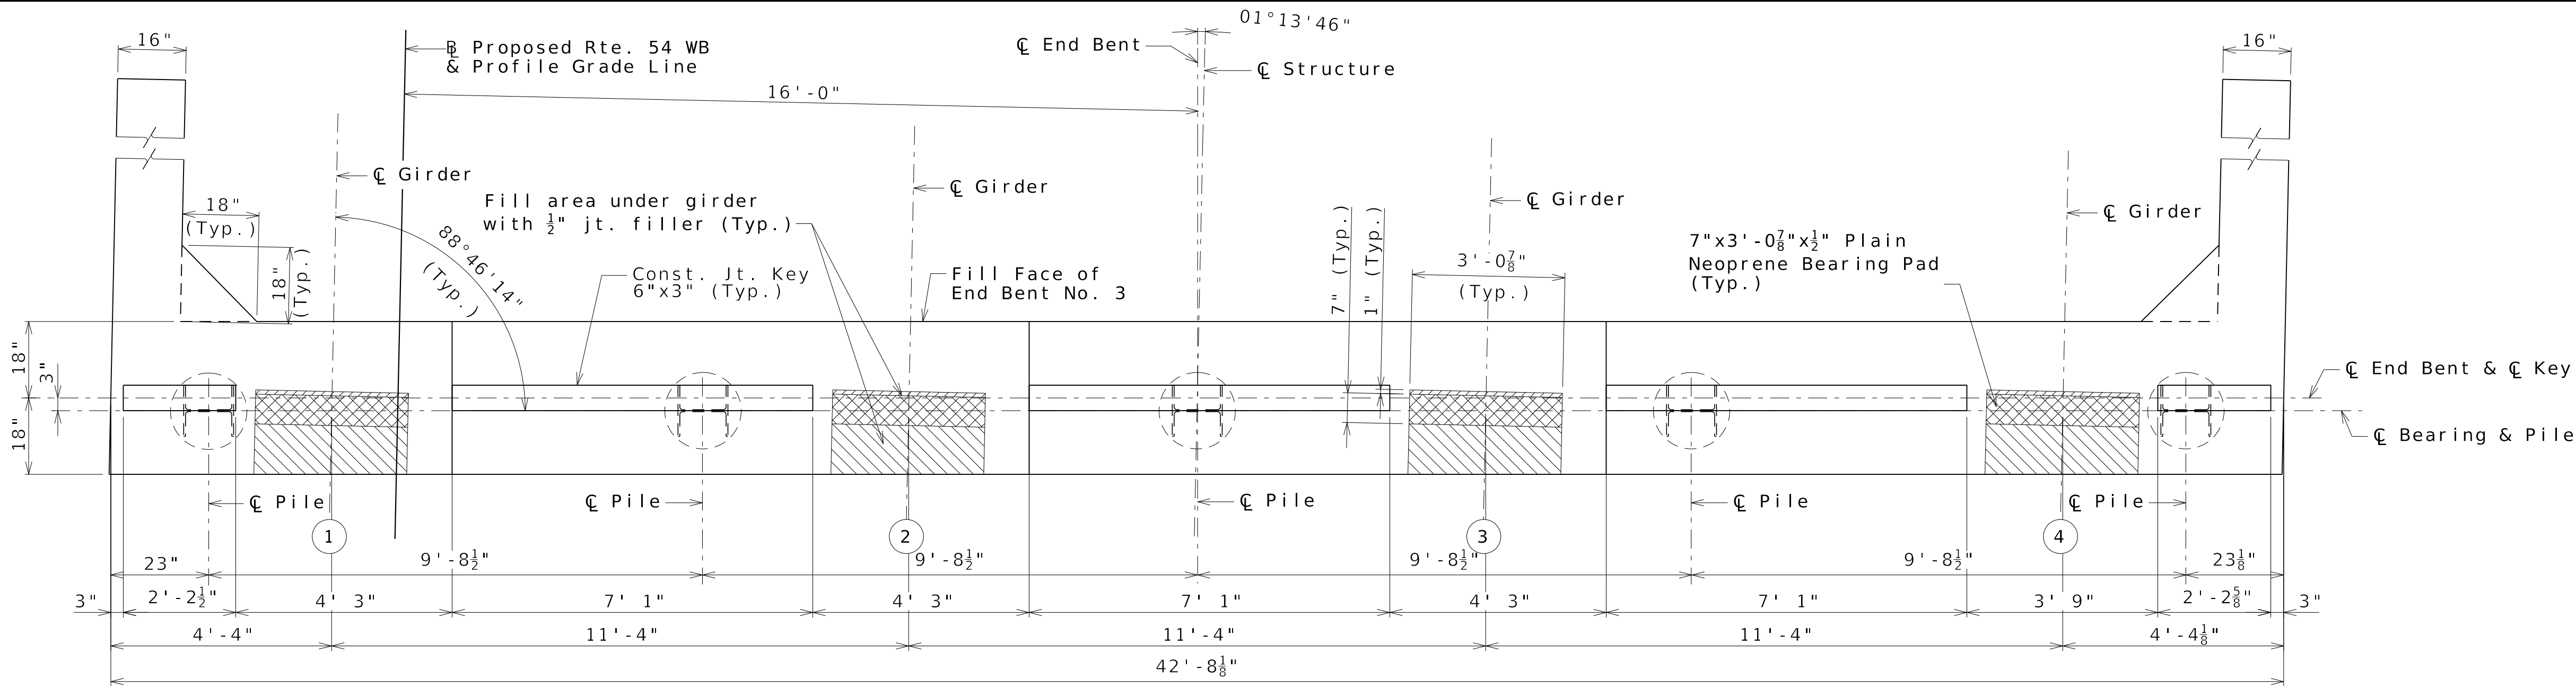


PLAN OF BEAM SHOWING DIMENSIONS

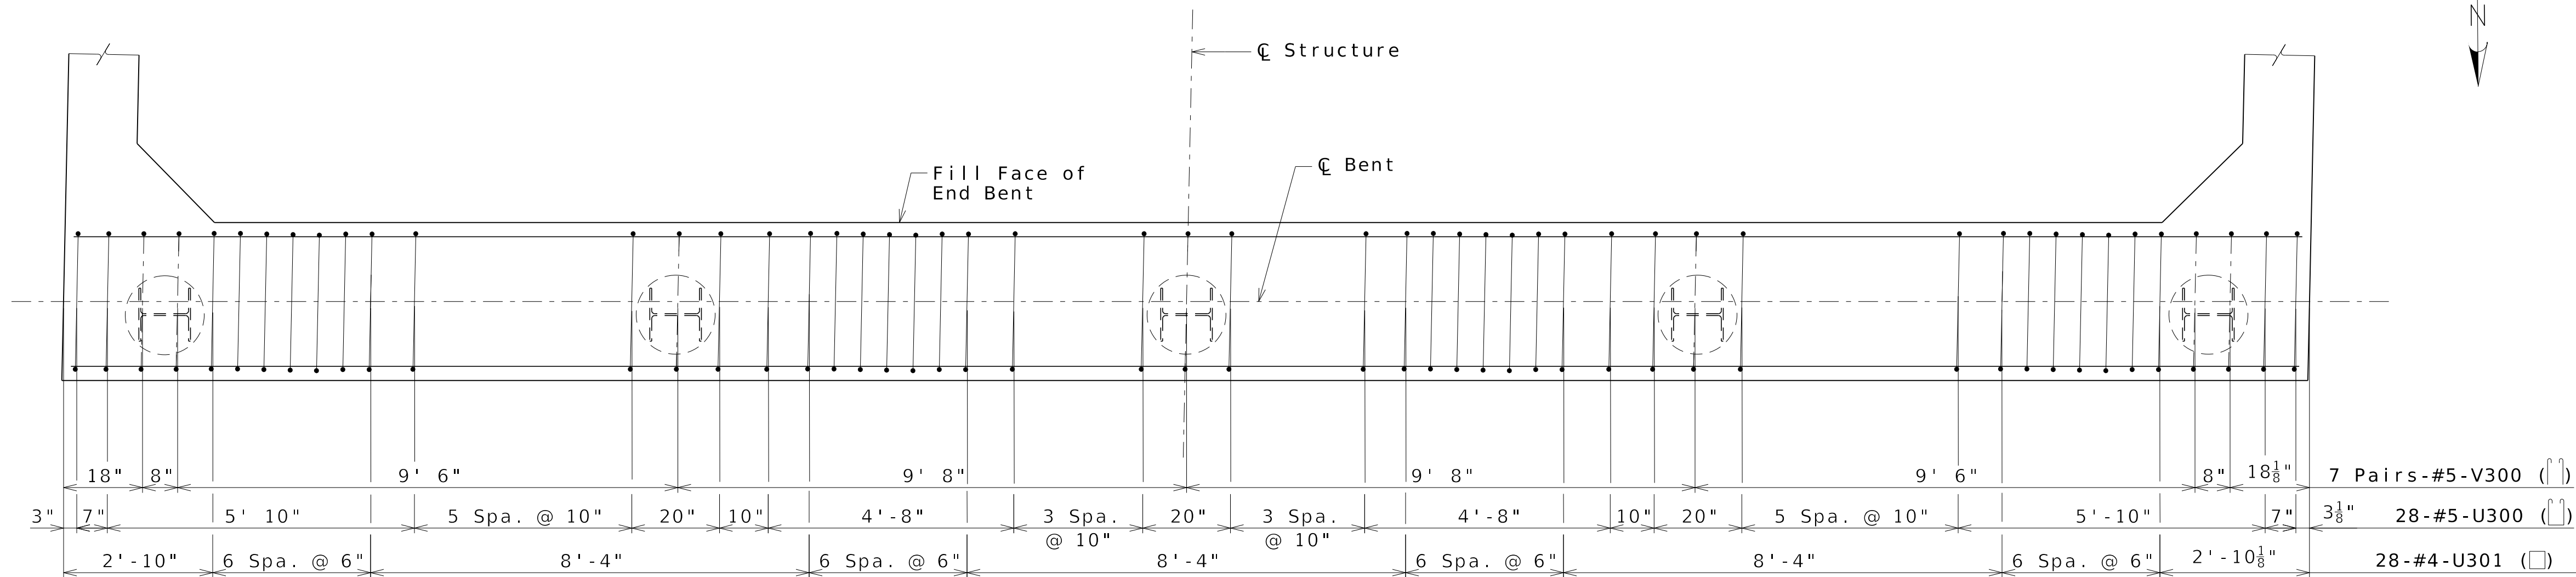

PLAN OF BEAM SHOWING REINFORCEMENT
(Key not shown for clarity)

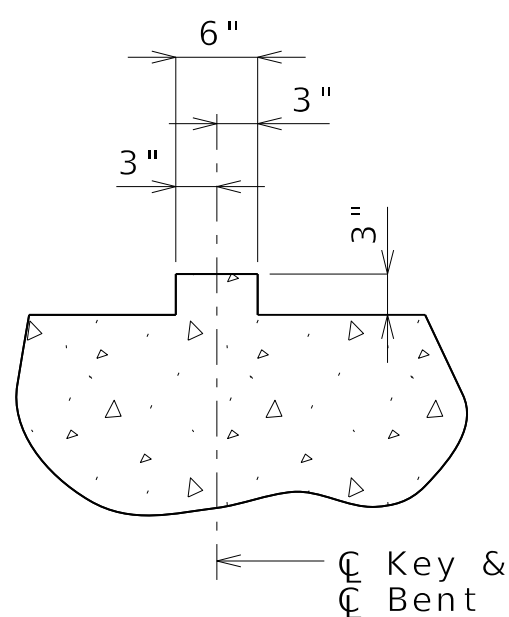


SECTION THRU KEY

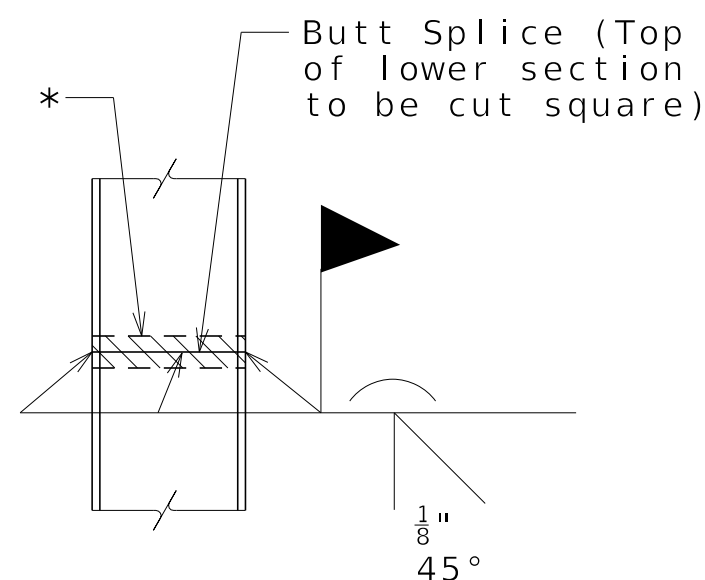


STEEL PILE SPLICE
(If required)

* Galvanizing material shall be omitted or removed one inch clear of weld locations in accordance with Sec 702.

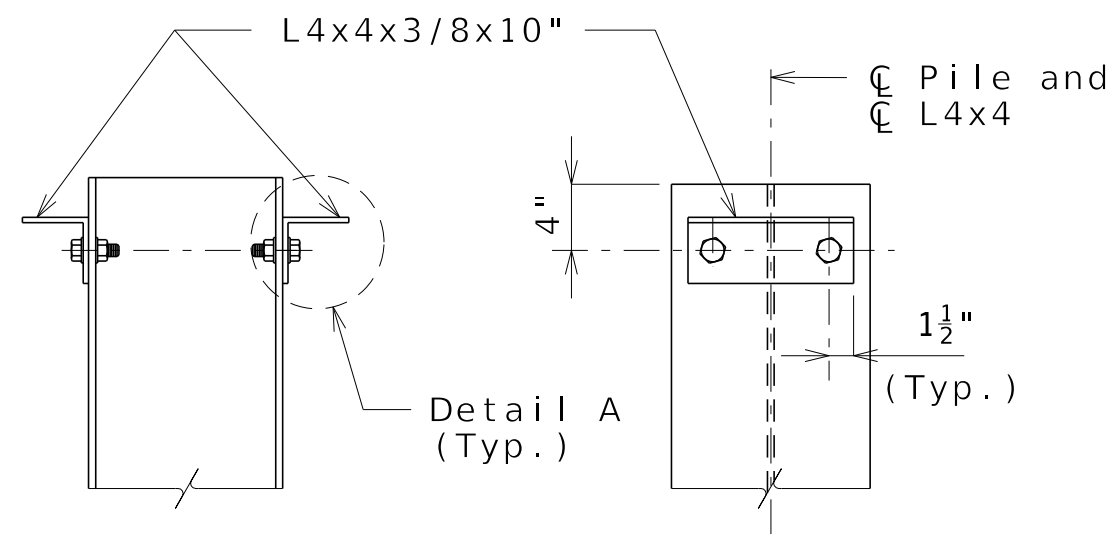

DETAILS OF HP PILE ANCHORS

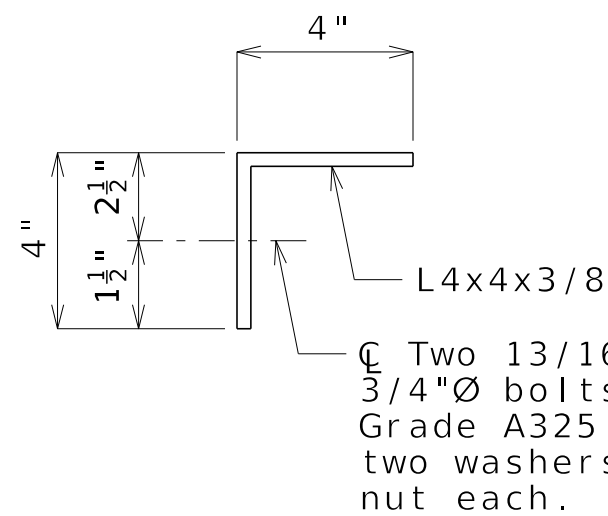

DETAIL A

Angles shall be coated with a minimum of two coats of non-aluminum epoxy mastic primer to provide a dry film thickness of 4 mils minimum, 8 mils maximum, or galvanized in accordance with Sec 1081. Bolts, washers and nuts shall be galvanized in accordance with AASHTO M 232 (ASTM A153), Class C.

DETAILS OF END BENT NO. 3

Sheet No.10 of 35

General Notes:

For details of End Bent No. 3 not shown, see Sheets No. 11 & 12.

All U-bars and V-bars shall be placed parallel to $\mathbb{R}$ Route 54 WB.

All vertical reinforcing bars in the substructure beams or caps shall be field adjusted to clear piles by at least $1\frac{1}{2}$ ".

All Strands at end of girders shall be field bent or if necessary, cut in field to maintain $1\frac{1}{2}$ " minimum clearance to fill face of end bent.

All concrete in the end bent above top of beam and below top of slab shall be Class B-2.

For details of vertical drain at end bents, see Sheet No. 6.


For Details and Reinforcement of MoDOT Type D Barrier not shown, see Sheets No. 20-22.

For details of approach slab, see Sheet No. 23.

Reinforcement of wingwall not shown for clarity.

Detailed Aug 2024
Checked Dec 2024

Note: This drawing is not to scale. Follow dimensions.

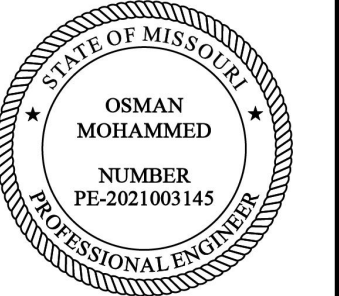

DATE PREPARED
19-FEB-2025
ROUTE
54WB
DISTRICT
BR
STATE
MO
SHEET NO.
10


COUNTY
CALLAWAY
JOB NO.
JST0021
CONTRACT ID.
PROJECT NO.

BRIDGE NO.
A9556


DATE	DESCRIPTION
01/21/2025	REV. A - FINAL REVIEW
02/19/2025	REV. 0 - RELEASED FOR CONSTRUCTION

MISSOURI HIGHWAYS AND TRANSPORTATION COMMISSION
105 WEST CAPITOL
JEFFERSON CITY, MO 65102
1-888-ASK-MODOT (1-888-275-6636)

MODOT IMPROVE I-70 DB PROJECT 1
MILLSTONE WEBER
MO STATE CERTIFICATE OF AUTHORITY #001444 ENGINEERING

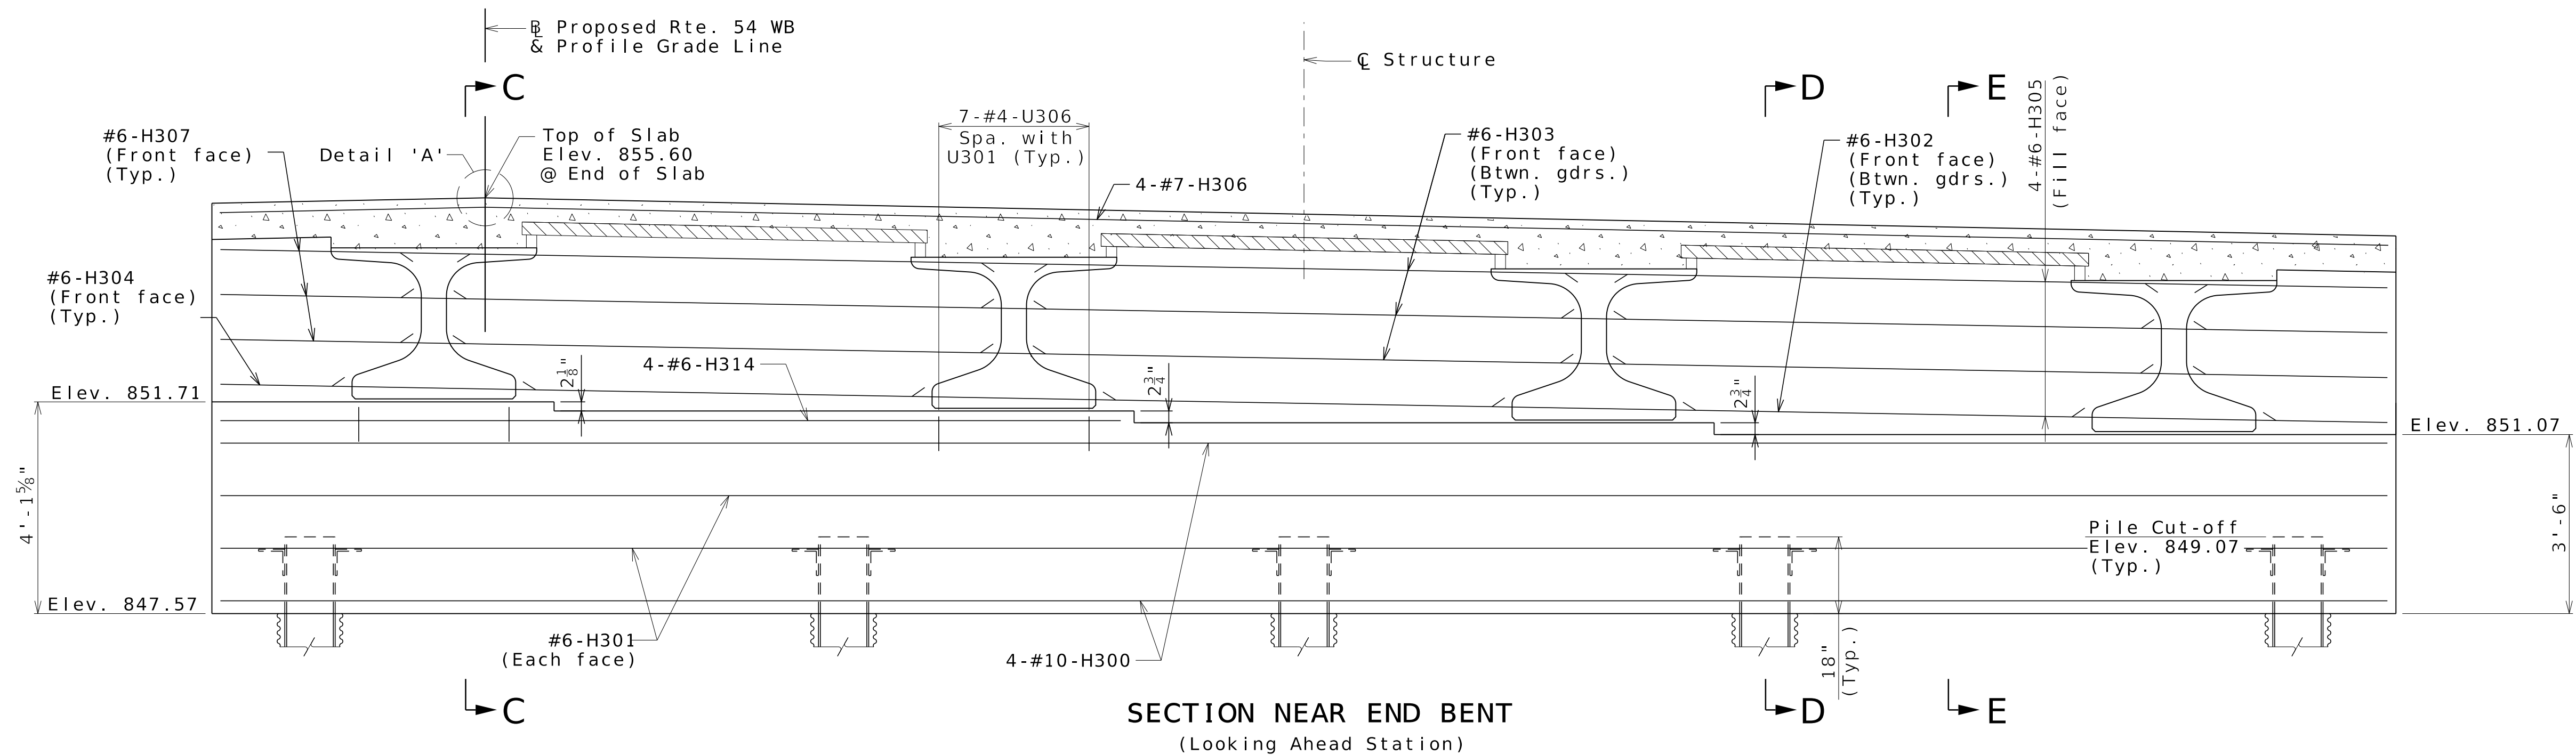

SECTION NEAR END BENT
(Looking Ahead Station)

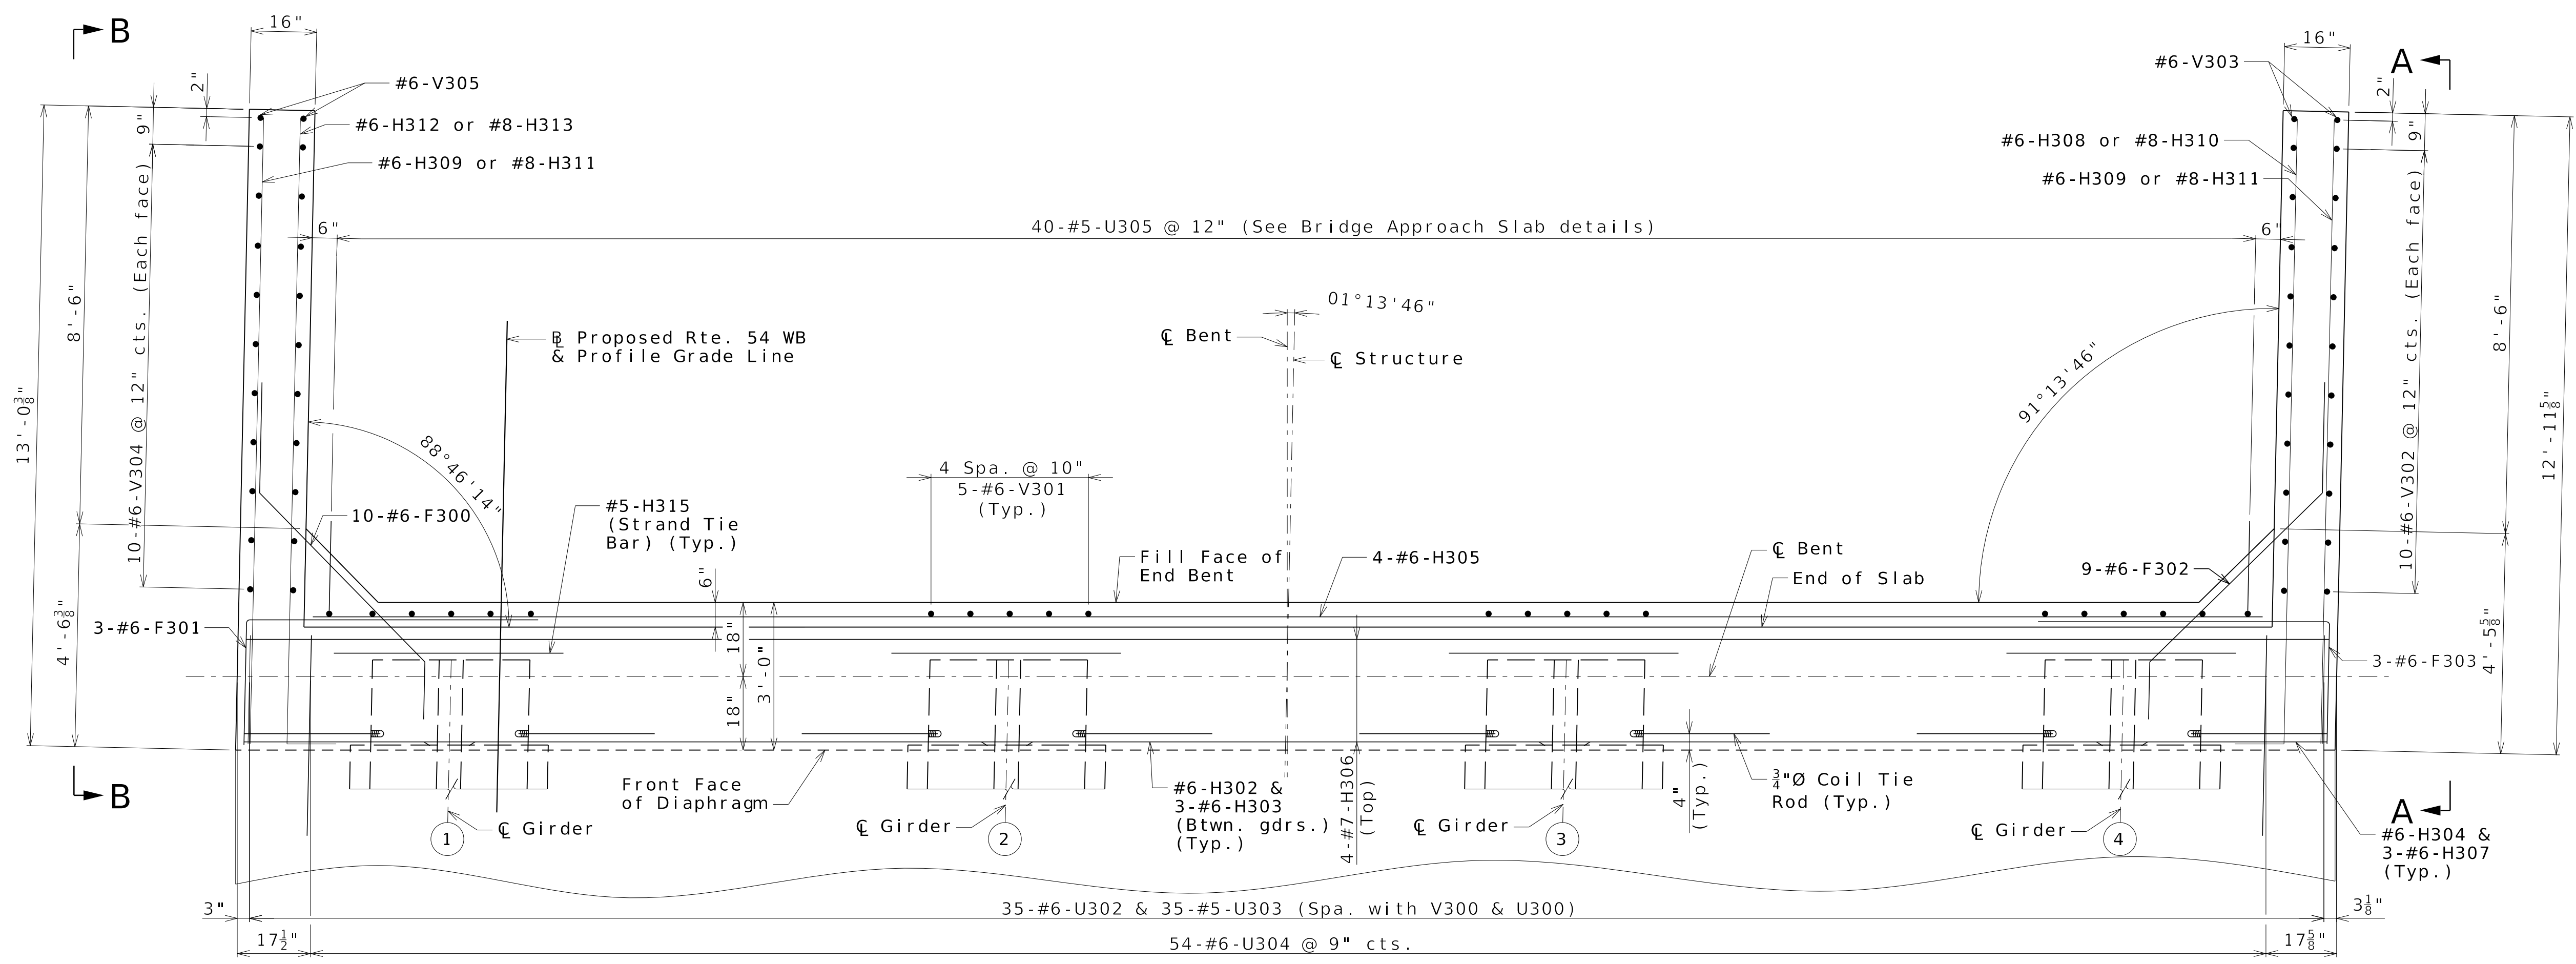

PART PLAN

DETAILS OF END BENT NO. 3

Note: This drawing is not to scale. Follow dimensions. Sheet No. 11 of 35

- Notes:
- For details of End Bent No. 3 not shown, see Sheets No. 10 & 12.
 - For Elevations A-A, B-B, and Sections C-C, D-D & E-E, see Sheet No. 12.
 - For Detail 'A', see Sheet No. 19.
 - For location of Coil Tie Rods and #5-H315 (Strand Tie Bar), see Sheet No. 10.
 - The #6-F bars shall be bent in the field to clear girders if required.

Detailed Aug 2024
Checked Dec 2024

STATE OF MISSOURI

OSMAN MOHAMMED

NUMBER PE-2021003145

PROFESSIONAL ENGINEER

02/20/2025 8:18:32 AM

Osman Mohammed

MO PE-2021003145

DATE PREPARED
19-FEB-2025

ROUTE
54WB

STATE
MO

DISTRICT
BR

SHEET NO.
11

COUNTY
CALLAWAY

JOB NO.
JST0021

CONTRACT ID.

PROJECT NO.

BRIDGE NO.
A9556

DATE	DESCRIPTION
01/21/2025	REV. A - FINAL REVIEW
02/19/2025	REV. 0 - RELEASED FOR CONSTRUCTION





MISSOURI HIGHWAYS AND TRANSPORTATION COMMISSION

105 WEST CAPITOL
JEFFERSON CITY, MO 65102
1-888-ASK-MODOT (1-888-275-6636)


MODOT IMPROVE I-70 DB PROJECT 1

MILLSTONE WEBER

MO STATE CERTIFICATE OF AUTHORITY #001444 ENGINEERING

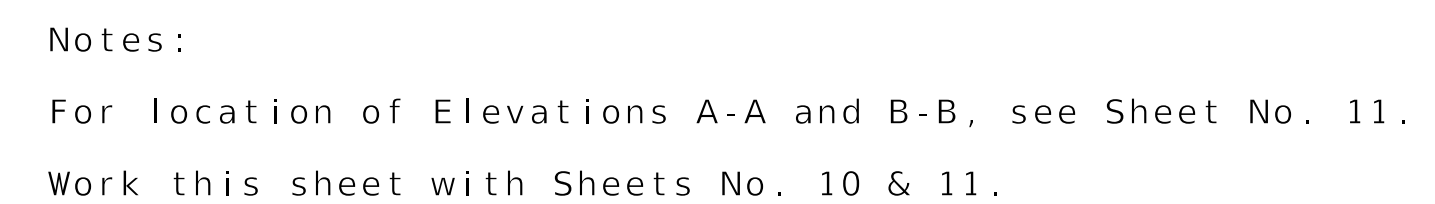   


(1) Fabricator shall apply a bond breaker to this region excluding where joint filler will be applied.

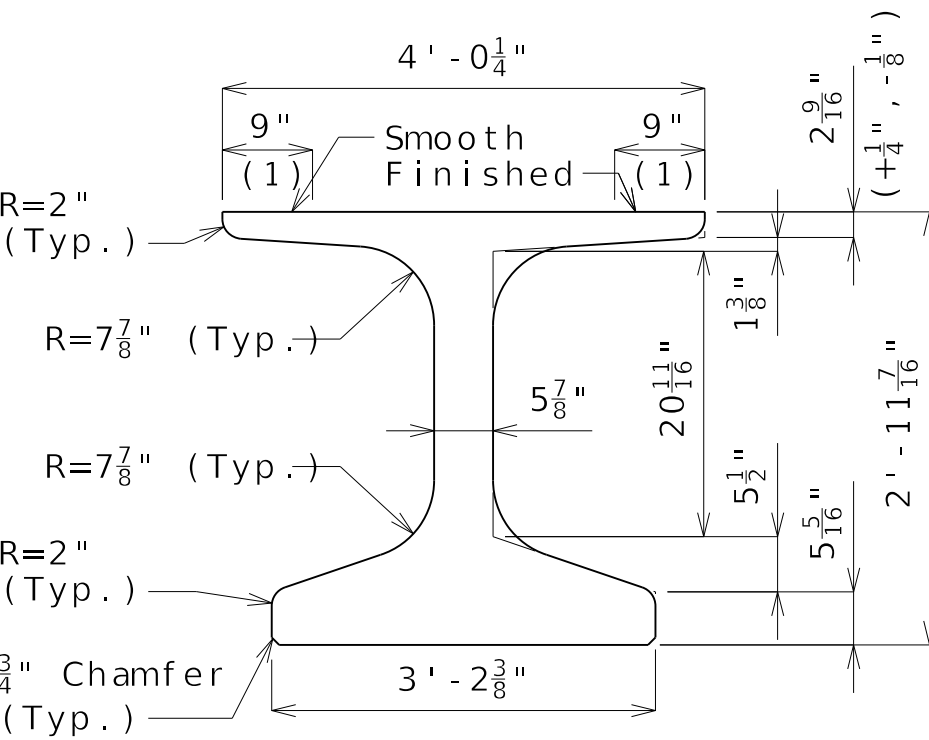


DIMENSIONS

(2) Outer strands tensioned to 2.02 kips/strand and inner strands to 8 kips/strand. Placed symmetrical about C Girder. May be moved laterally in pairs.

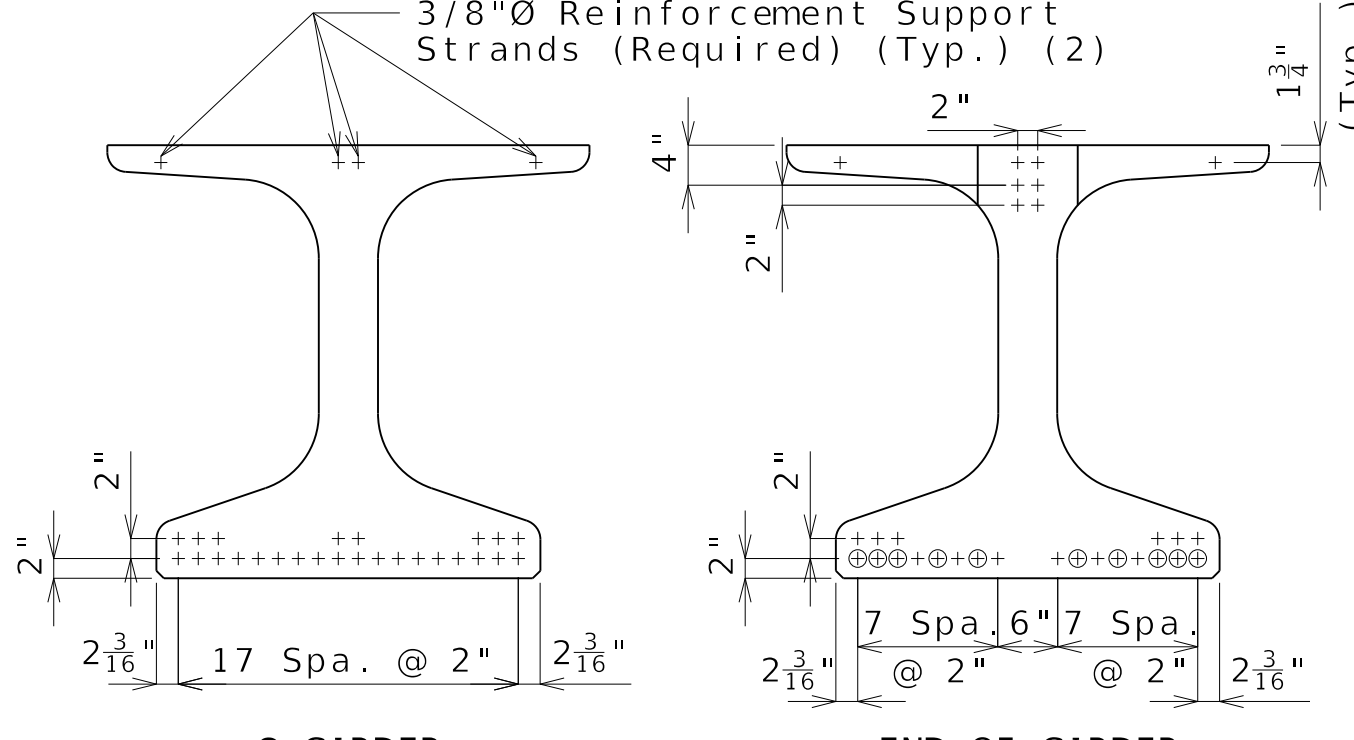


STRAND ARRANGEMENT

+ Indicates prestressing strand. o Indicates cut & shop bend with 3'-0" projection.

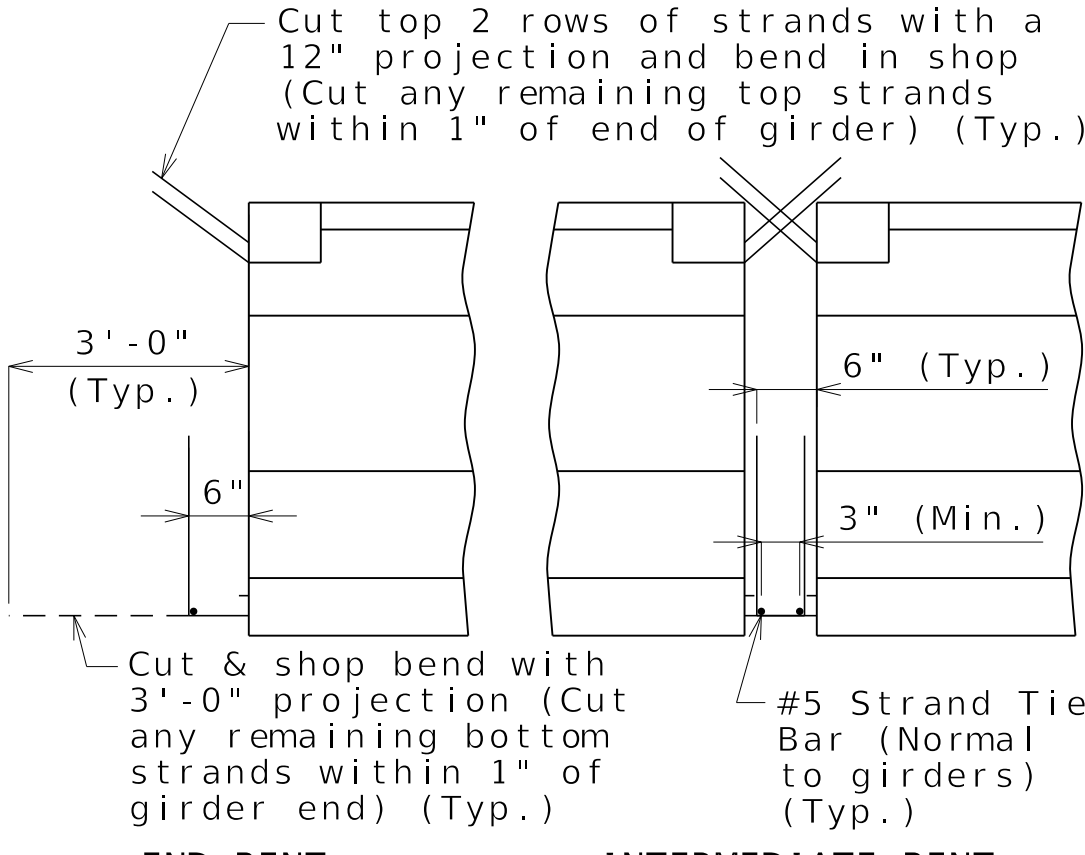


STRANDS AT GIRDER ENDS

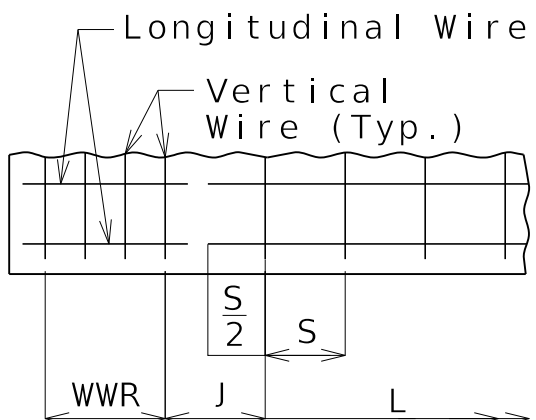


WELDED WIRE PLACEMENT


S = Vertical wire spacing
L = Length of WWR mats
J = Distance between WWR mats

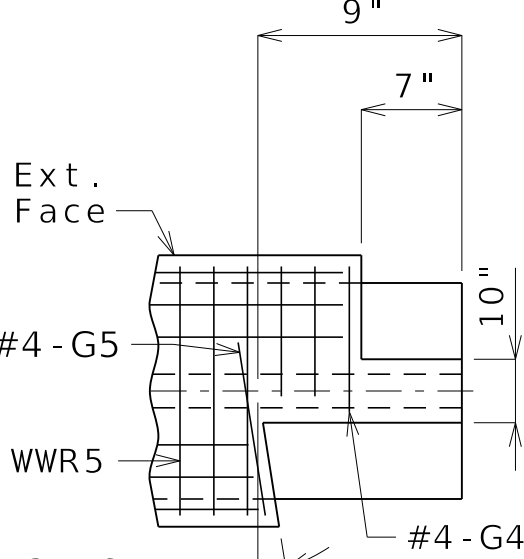

LEFT EXTERIOR GIRDER (BACK) AT INTERMEDIATE BENT
Rotate 180° for right ext.

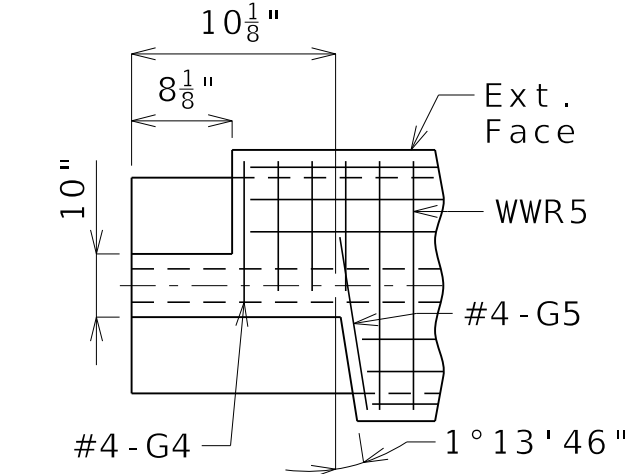

LEFT EXTERIOR GIRDER (AHEAD) AT INTERMEDIATE BENT
Rotate 180° for right ext.

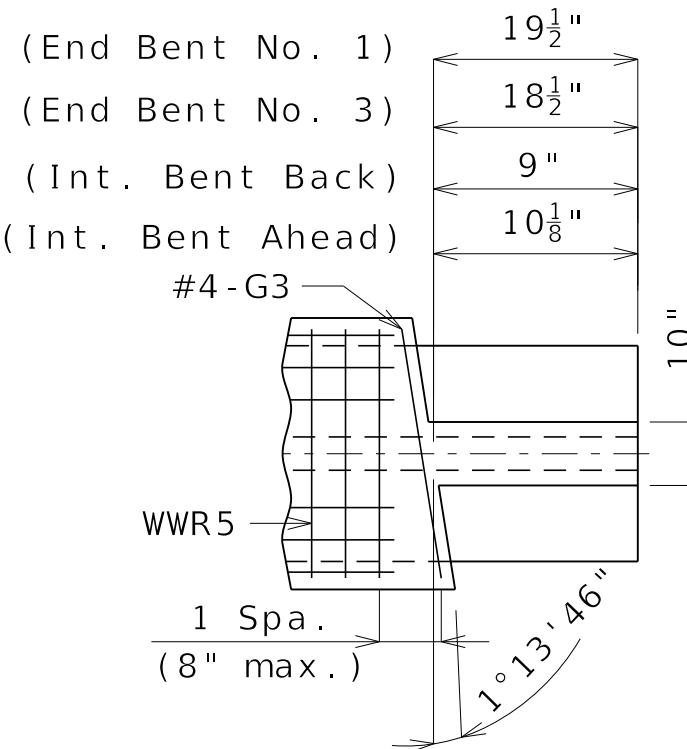

INTERIOR GIRDER AT ALL BENTS & EXTERIOR GIRDER AT END BENT
TOP FLANGE BLOCKOUT

Bill of Reinforcing Steel						Bending Diagrams
Bars Each Girder						
No.	Size	Mark	Length	Shape		
88	3	G1	2'-10"	8		
2	4	G3	3'-10"	20		
2	4	G4	2'-3"	20		
2	4	G5	2'-8"	20		
Welded Wire Each Girder						
Mark	Size	S	W	L	J	
WWR1	D31	4"	W12	5'-8"	8"	
WWR2	D31	8"	W12	6'-8"	15 3/4"	
WWR3	D31	16"	W12	34'-8"	-	
WWR6	D31	2"	W12	16"	4"	

16" 16" 16"
Shape 8

Shape 20

D11 @ 6"
d=2 1/2"
"W"
Wire Size @ 5"
"W"
WWR1, WWR2, WWR3 & WWR6

D20 @ 6"
d=2 1/2"
"W"
Wire Size @ 5"
"W"
WWR4
WWR5

D20 @ 6"
d=2 1/2"
"W"
Wire Size @ 5"
"W"
WWR4
WWR5

All dimensions are out to out.

Hooks and bends shall be in accordance with the CRSI Manual of Standard Practice for Detailing Reinforced Concrete Structures, Stirrup and Tie Dimensions.

Actual bar lengths are measured along centerline of bar to the nearest inch.

Minimum clearance to reinforcing shall be 1", unless otherwise shown.

All bar reinforcement shall be Grade 60.

WWR shall not be epoxy coated.

G4 and G5 not required for interior girders. G3 not required for exterior girders of intermediate spans. Half no. of G3, G4 and G5 not required for ext. girders of end spans.

General Notes:

Concrete for prestressed beams shall be Class A-1 with f'c = 8000 psi and f'ci = 6500 psi.

Use 26 strands, 0.6"Ø Grade 270, with an initial prestress force of 1143 kips.

Pretensioned members shall be in accordance with Sec 1029.


Fabricator shall be responsible for location and design of lifting devices.

Exterior and interior girders are the same except: coil ties, top flange blockout, application of bond breaker.

The contractor shall provide bracing necessary for lateral and torsional stability of the girders during construction of the concrete slab and remove the bracing after the slab has attained 75% design strength. Contractor shall not drill holes in the girders.


For Girder Camber Diagram, see Sheet No.17.

For location of coil ties at concrete diaphragms and integral bents, see Sheets No. 4,11 and 15.

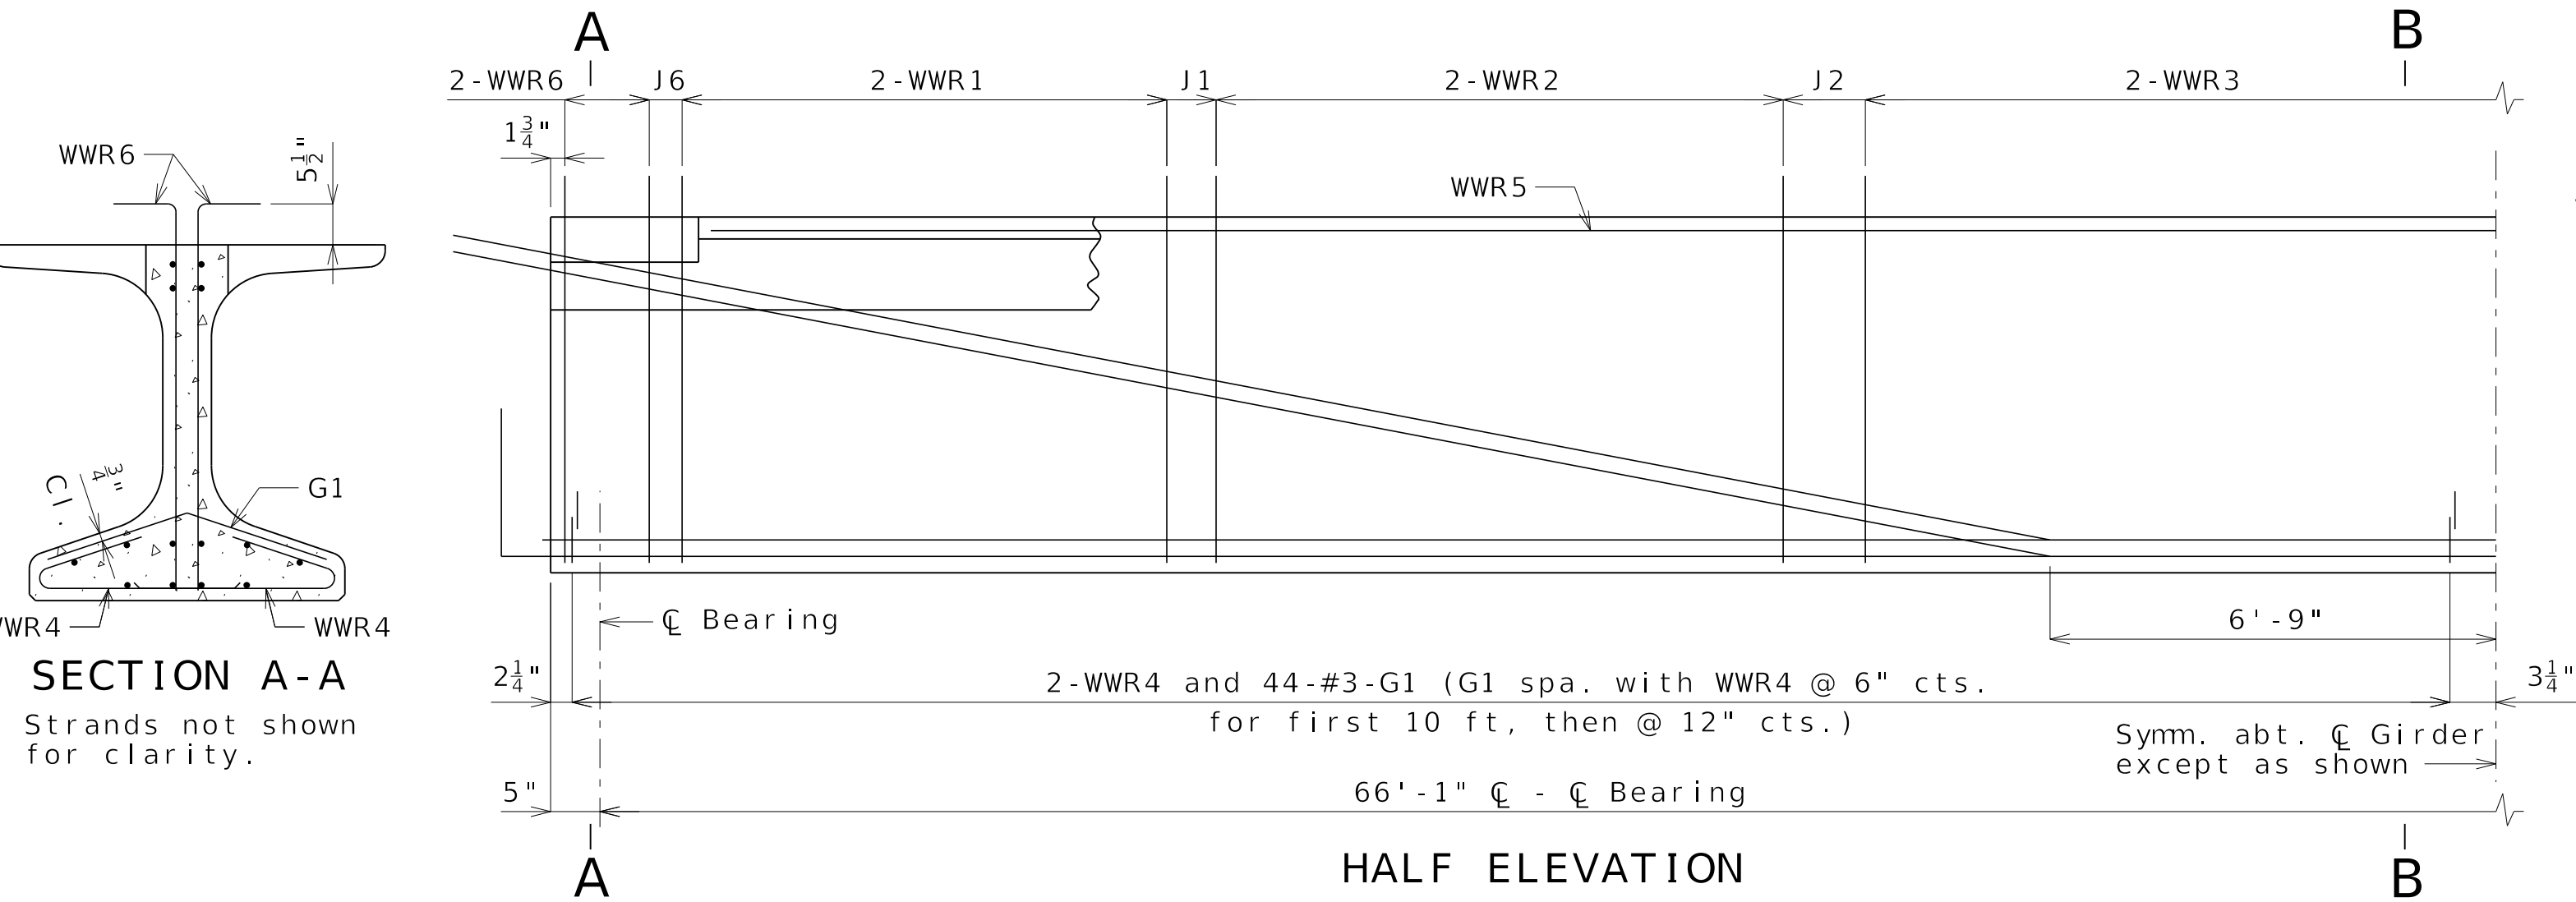


HALF ELEVATION

Reinforcement support strands not shown for clarity.

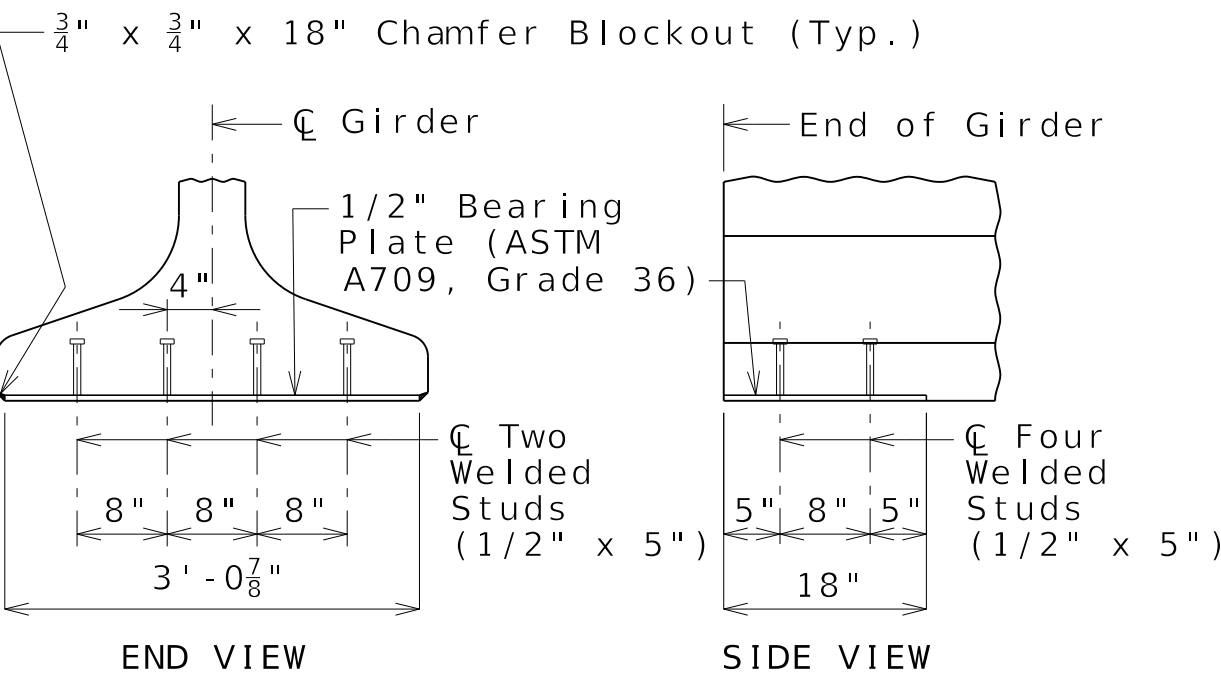

BEARING PLATE

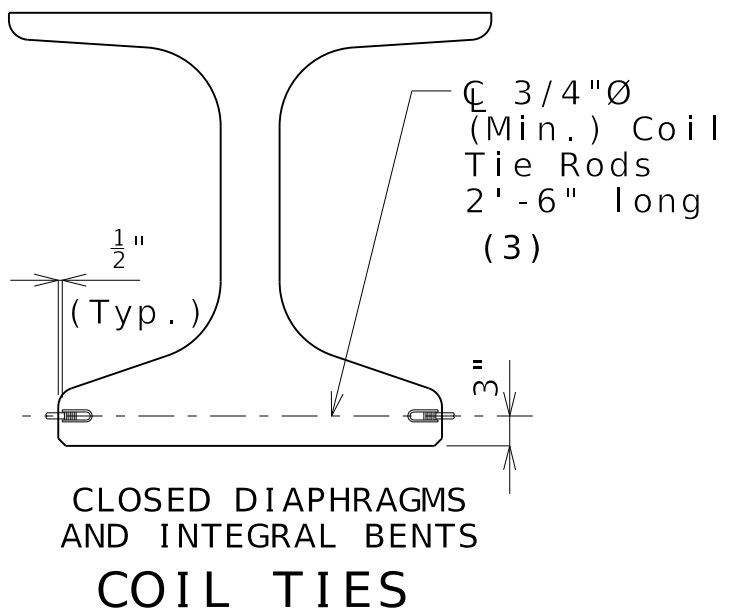

COIL TIES


Exclude coil tie at exterior face of exterior girders except at integral end bents.

(3) 2'-6" at exterior face of exterior girders at end bents

NU-GIRDERS - SPANS (1-2) AND (2-3) (WWR)

Note: This drawing is not to scale. Follow dimensions.

Sheet No.13 of 35

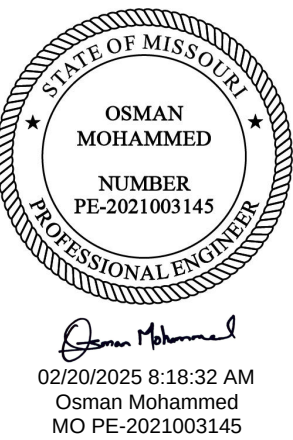

DATE PREPARED

19-FEB-2025

ROUTE STATE

54WB MO

DISTRICT SHEET NO.

BR 13

COUNTY

CALLAWAY

JOB NO.

JST0021

CONTRACT ID.

PROJECT NO.

BRIDGE NO.

A9556

DESCRIPTION

REV. A - FINAL REVIEW

REV. 0 - RELEASED FOR CONSTRUCTION

DATE

01/21/2025

02/19/2025

MISSOURI HIGHWAYS AND TRANSPORTATION COMMISSION

105 WEST CAPITOL


JEFFERSON CITY, MO 65102

1-888-ASK-MODOT (1-888-275-6636)

MoDOT


MILLSTONE WEBER

MoDOT IMPROVE I-70 DB PROJECT 1

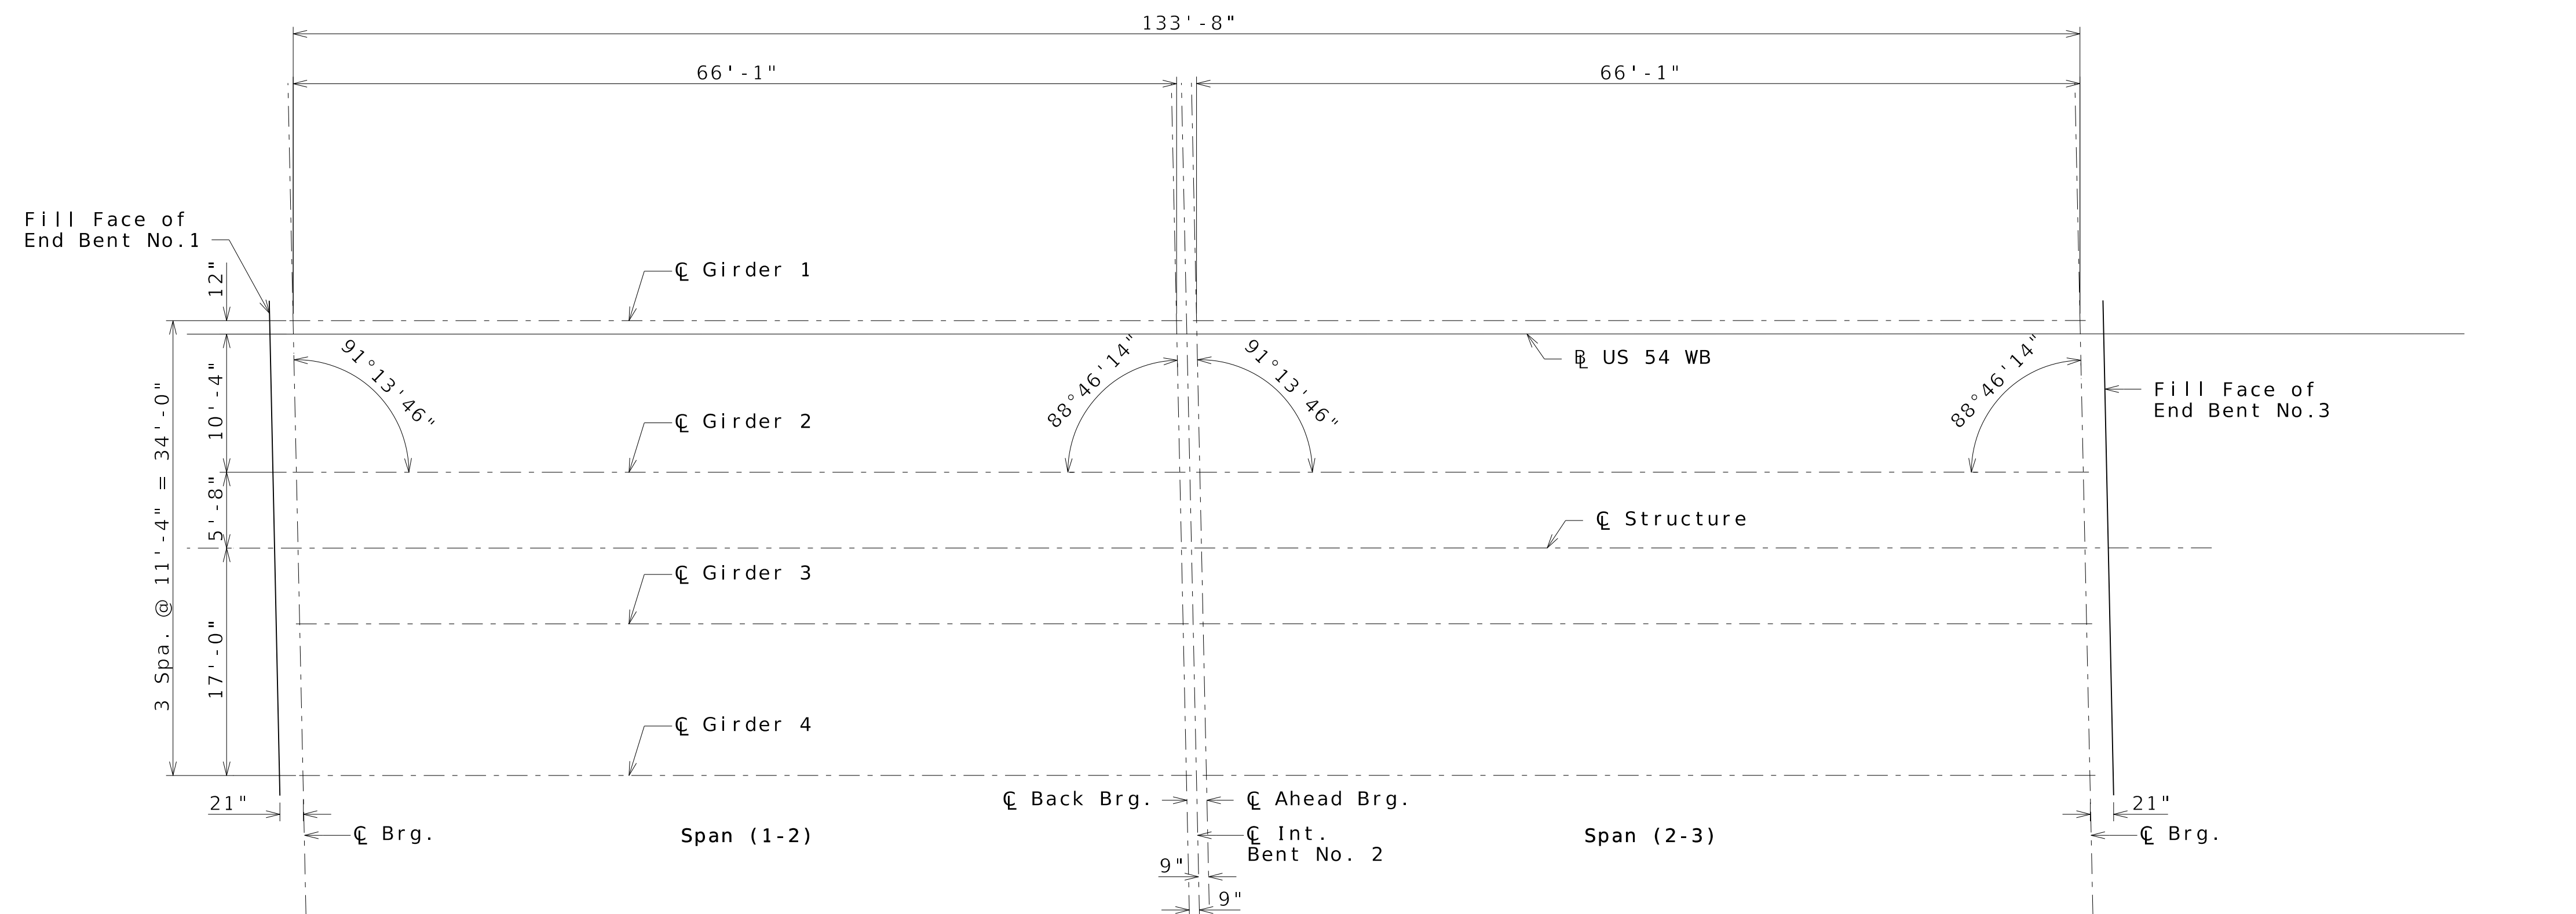

FRAMING PLAN

Longitudinal Dimensions are Horizontal.

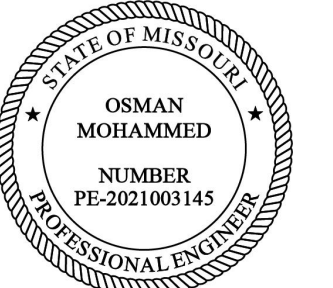

Qasim Mohamud

20/2025 8:18:32 AM
Osman Mohammed
MO PE-2021003145

DATE PREPARED

- FEB - 2025

TE	STATE
----	-------

MB	MO
----	----

SHEET NO.

R	13
---	----

COUNTY
ALL AWAY

ALLAWAY
LOB NO

JOB NO.
IST0021

CONTRACT ID:

STRENGTH: 125

PROJECT NO. _____

BRIDGE NO.


A9556

DATE	DESCRIPTION
01/21/2025	REV. A - FINAL REVIEW
02/19/2025	REV. 0 - RELEASED FOR CONSTRUCTION


MISSOURI HIGHWAYS AND TRANSPORTATION
COMMISSION

MoDOT IMPROVE I-70 DB PROJECT 1




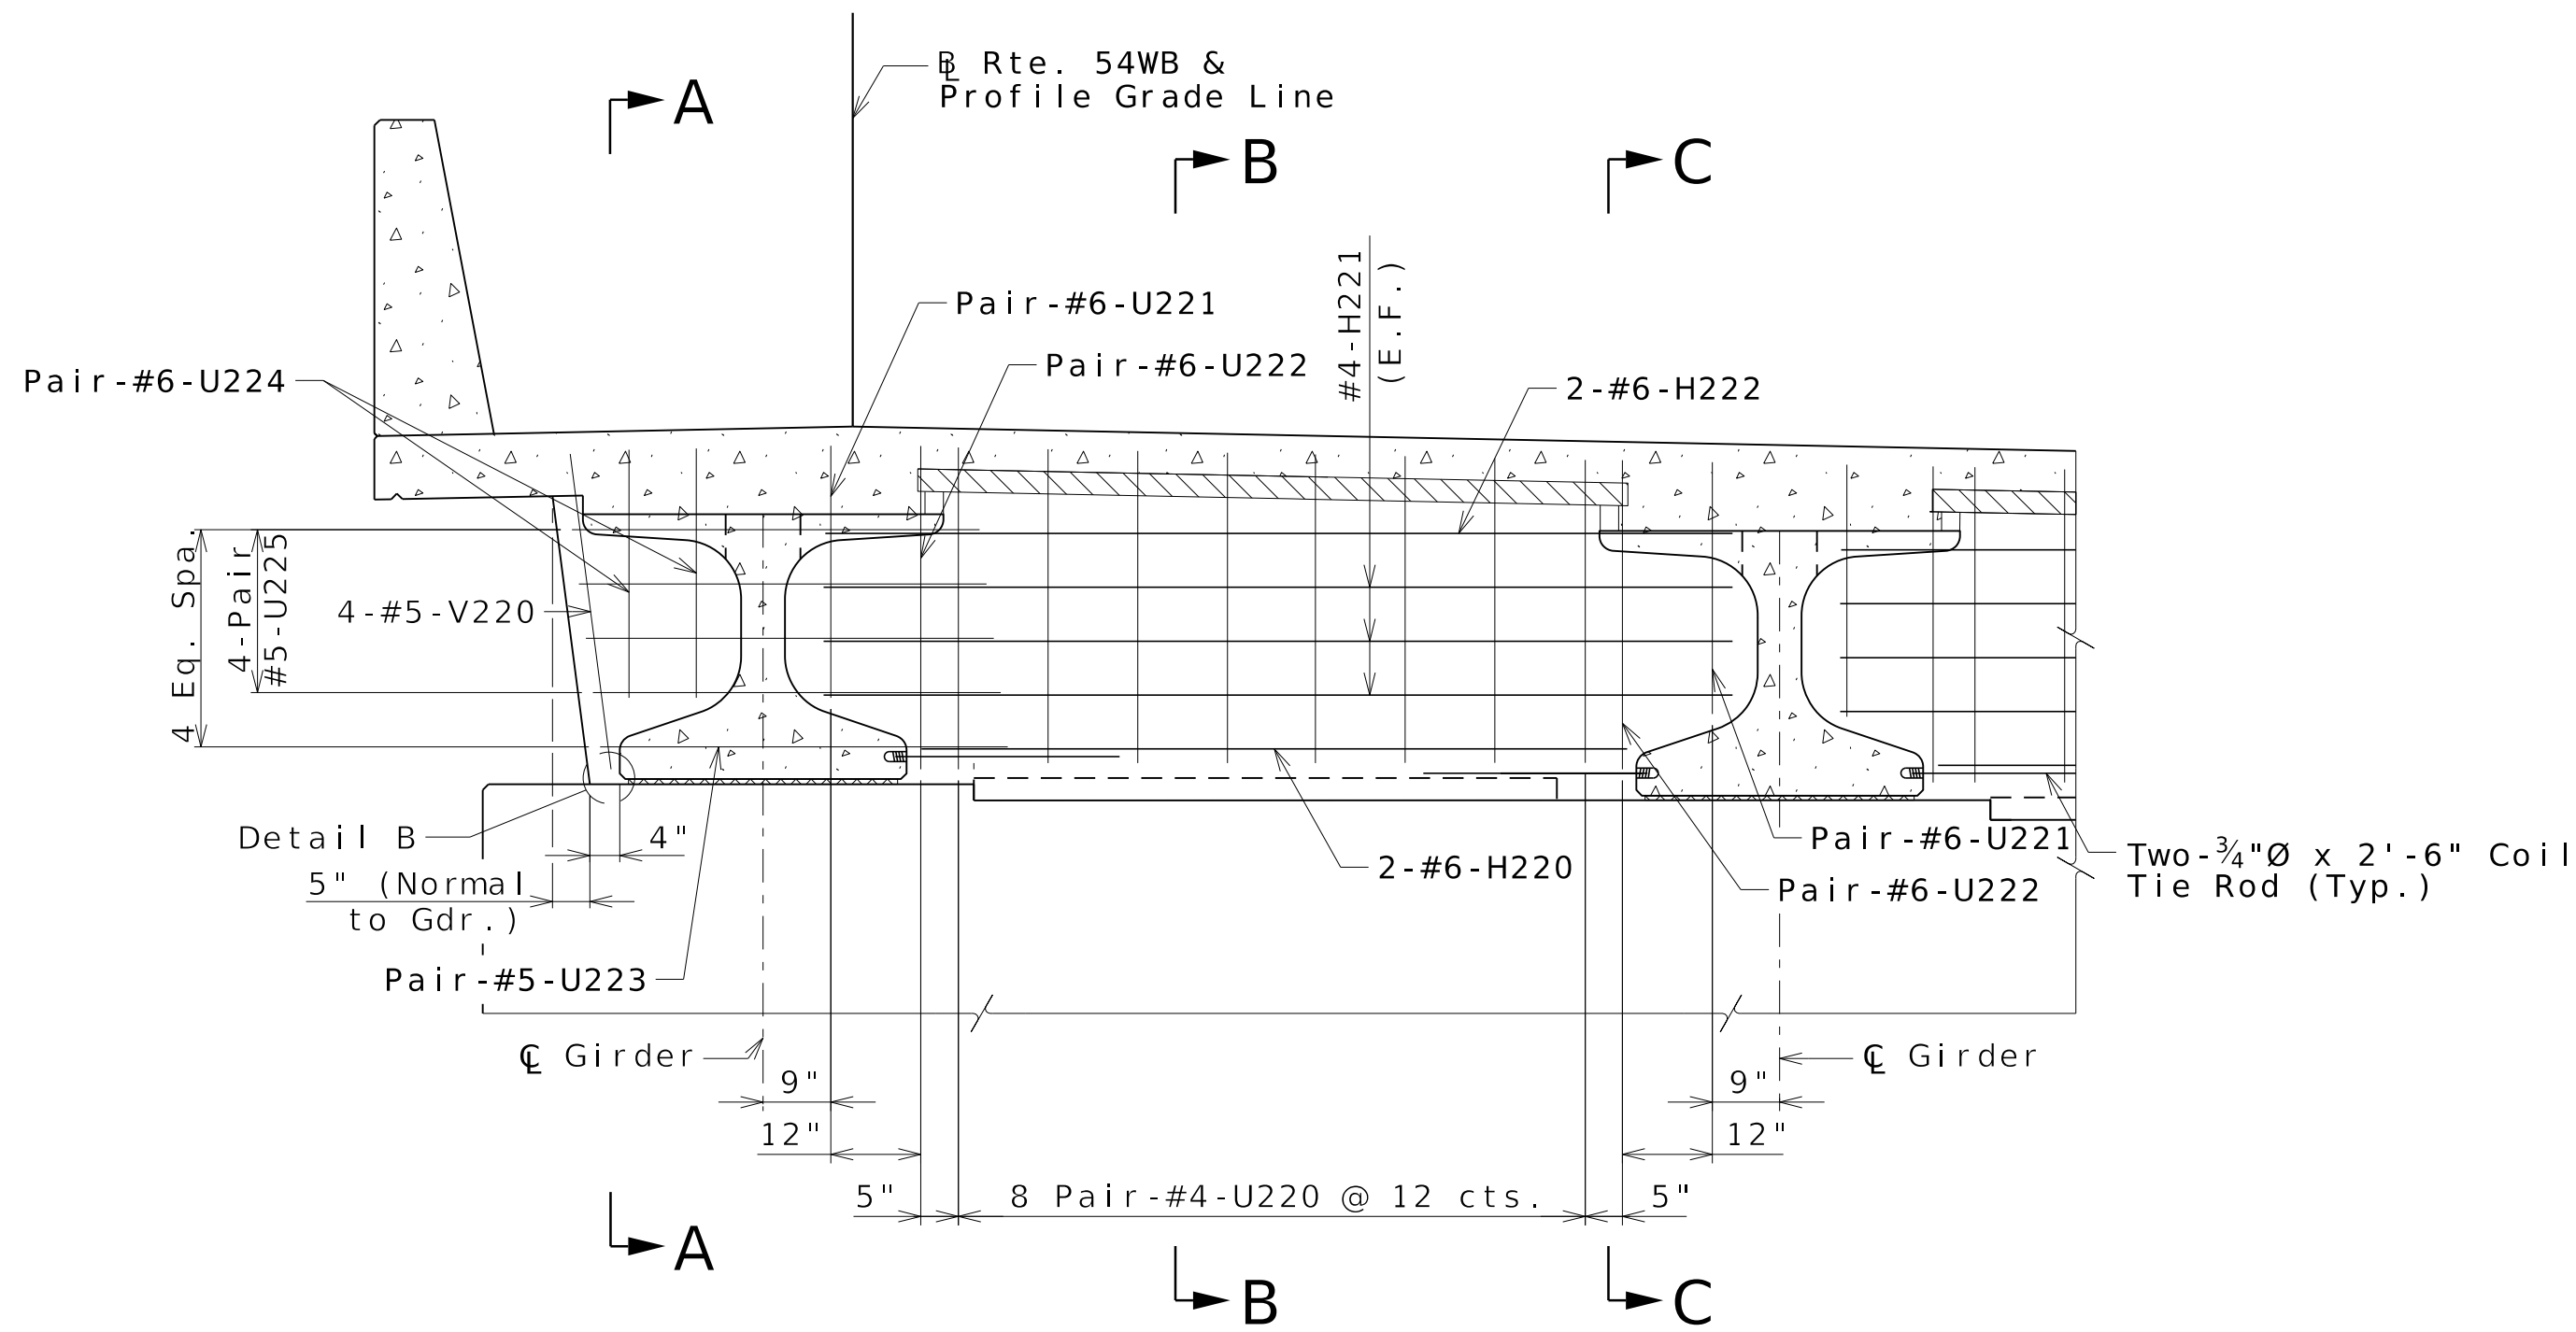


TYPICAL PART ELEVATION
(Normal to Rte. 54WB)

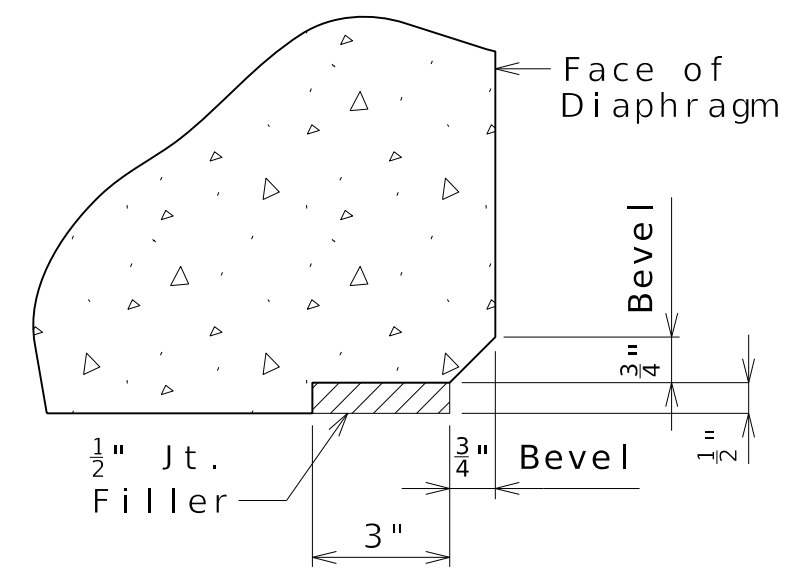


DETAIL A
(Edge Detail)

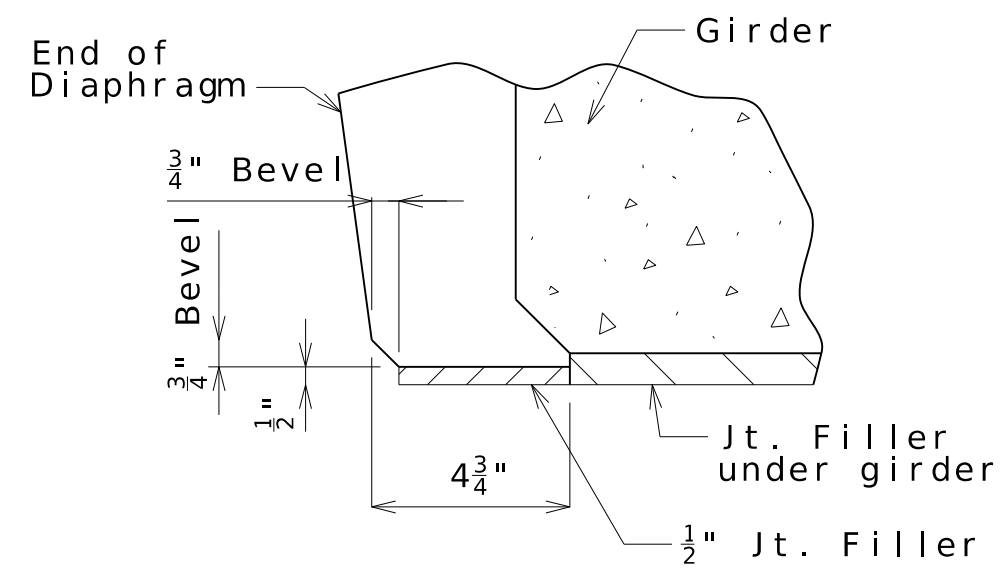


DETAIL B
(End Detail)

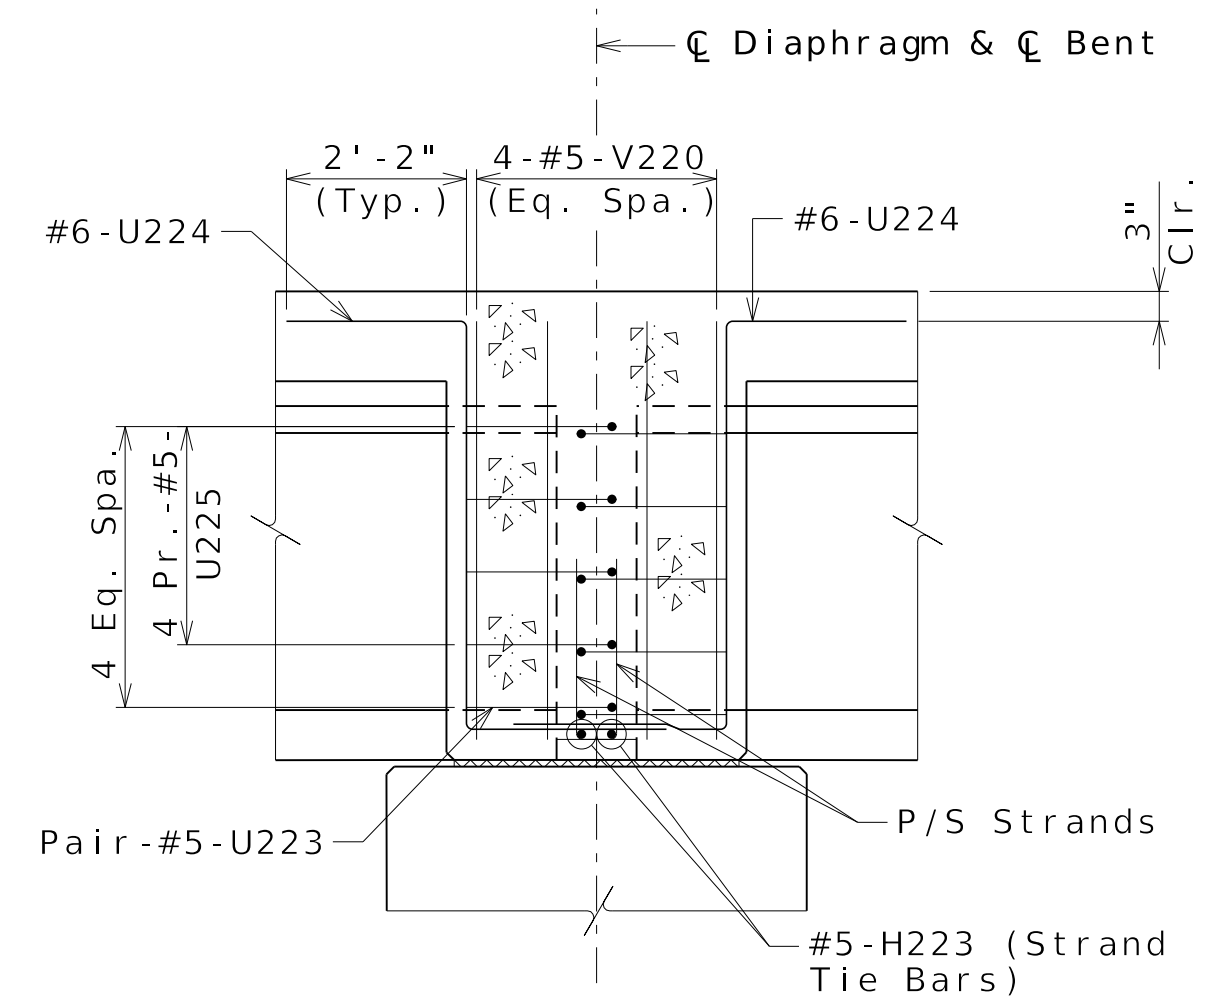


SECTION A-A

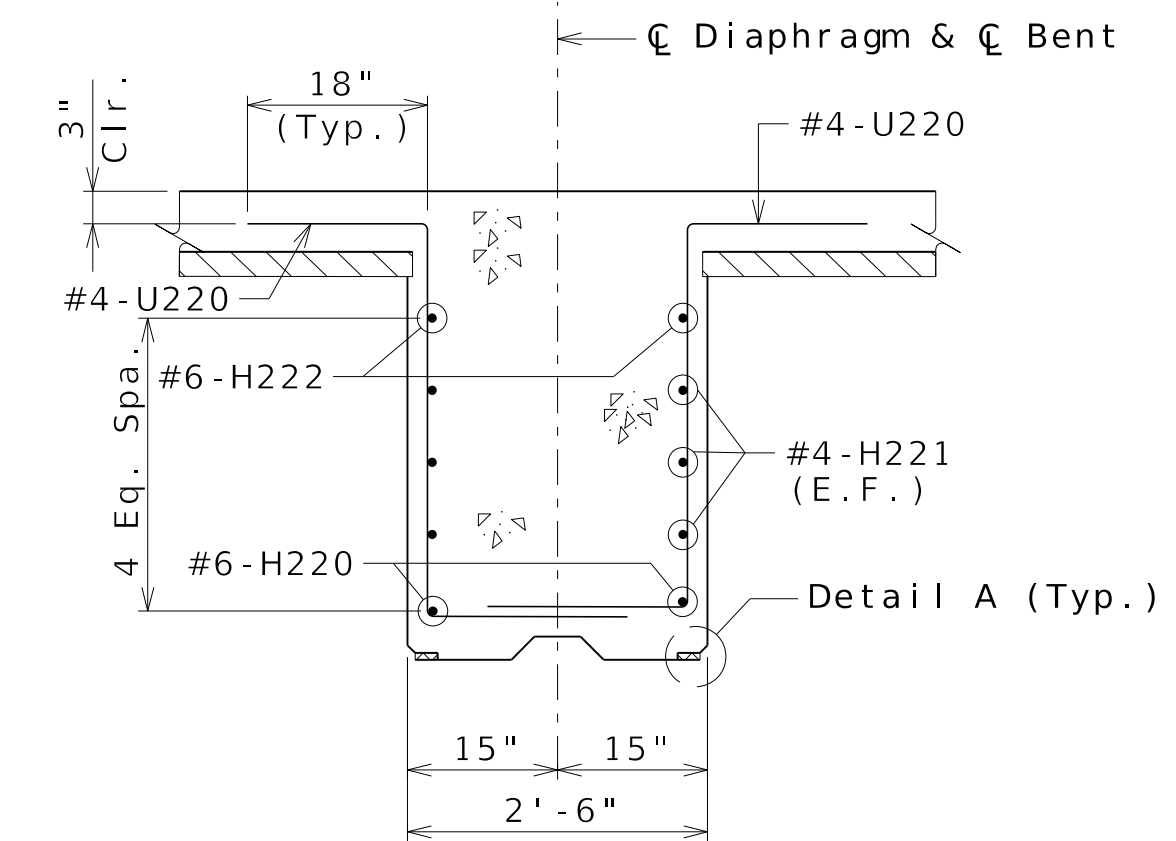

SECTION B-B

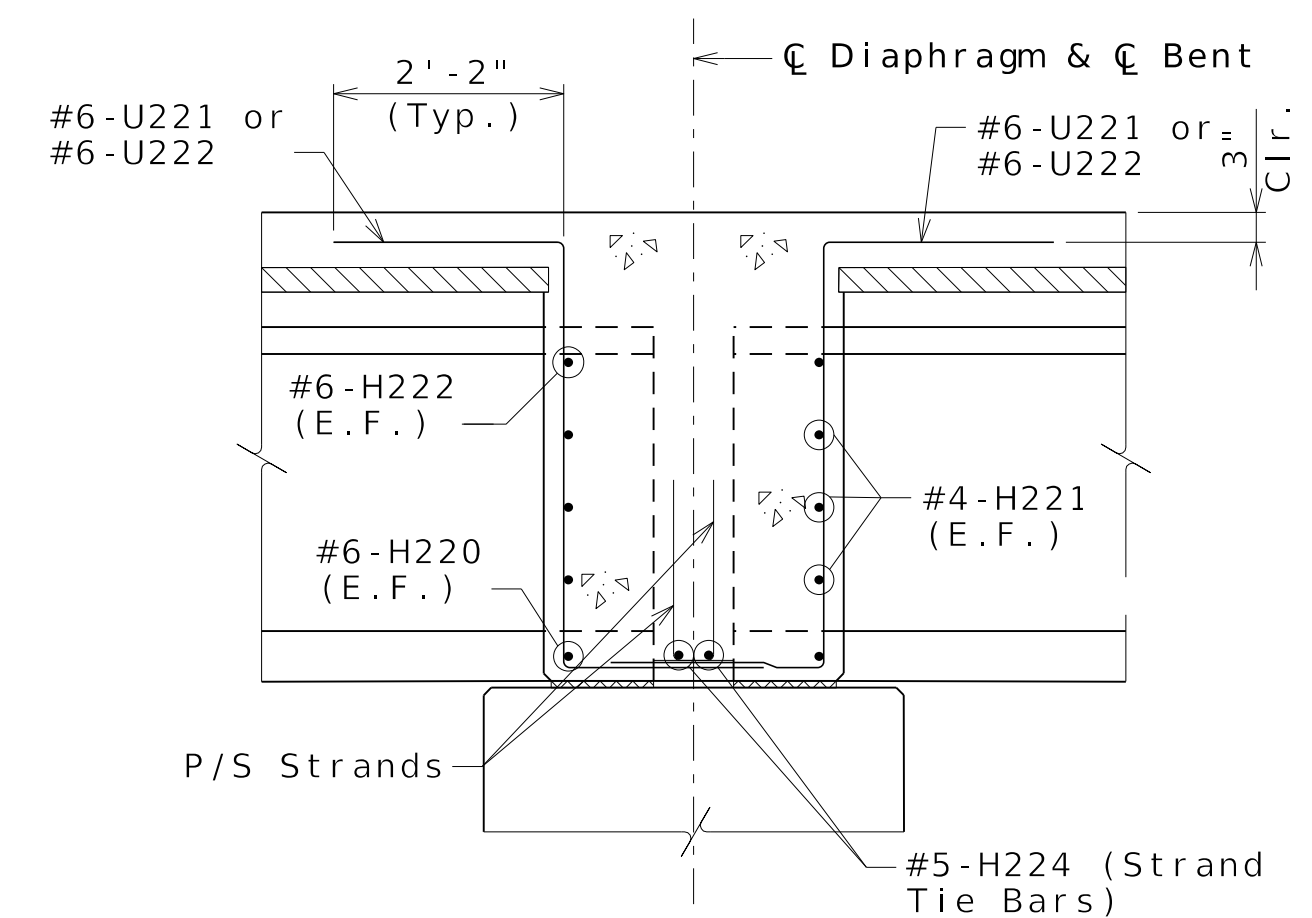

SECTION C-C

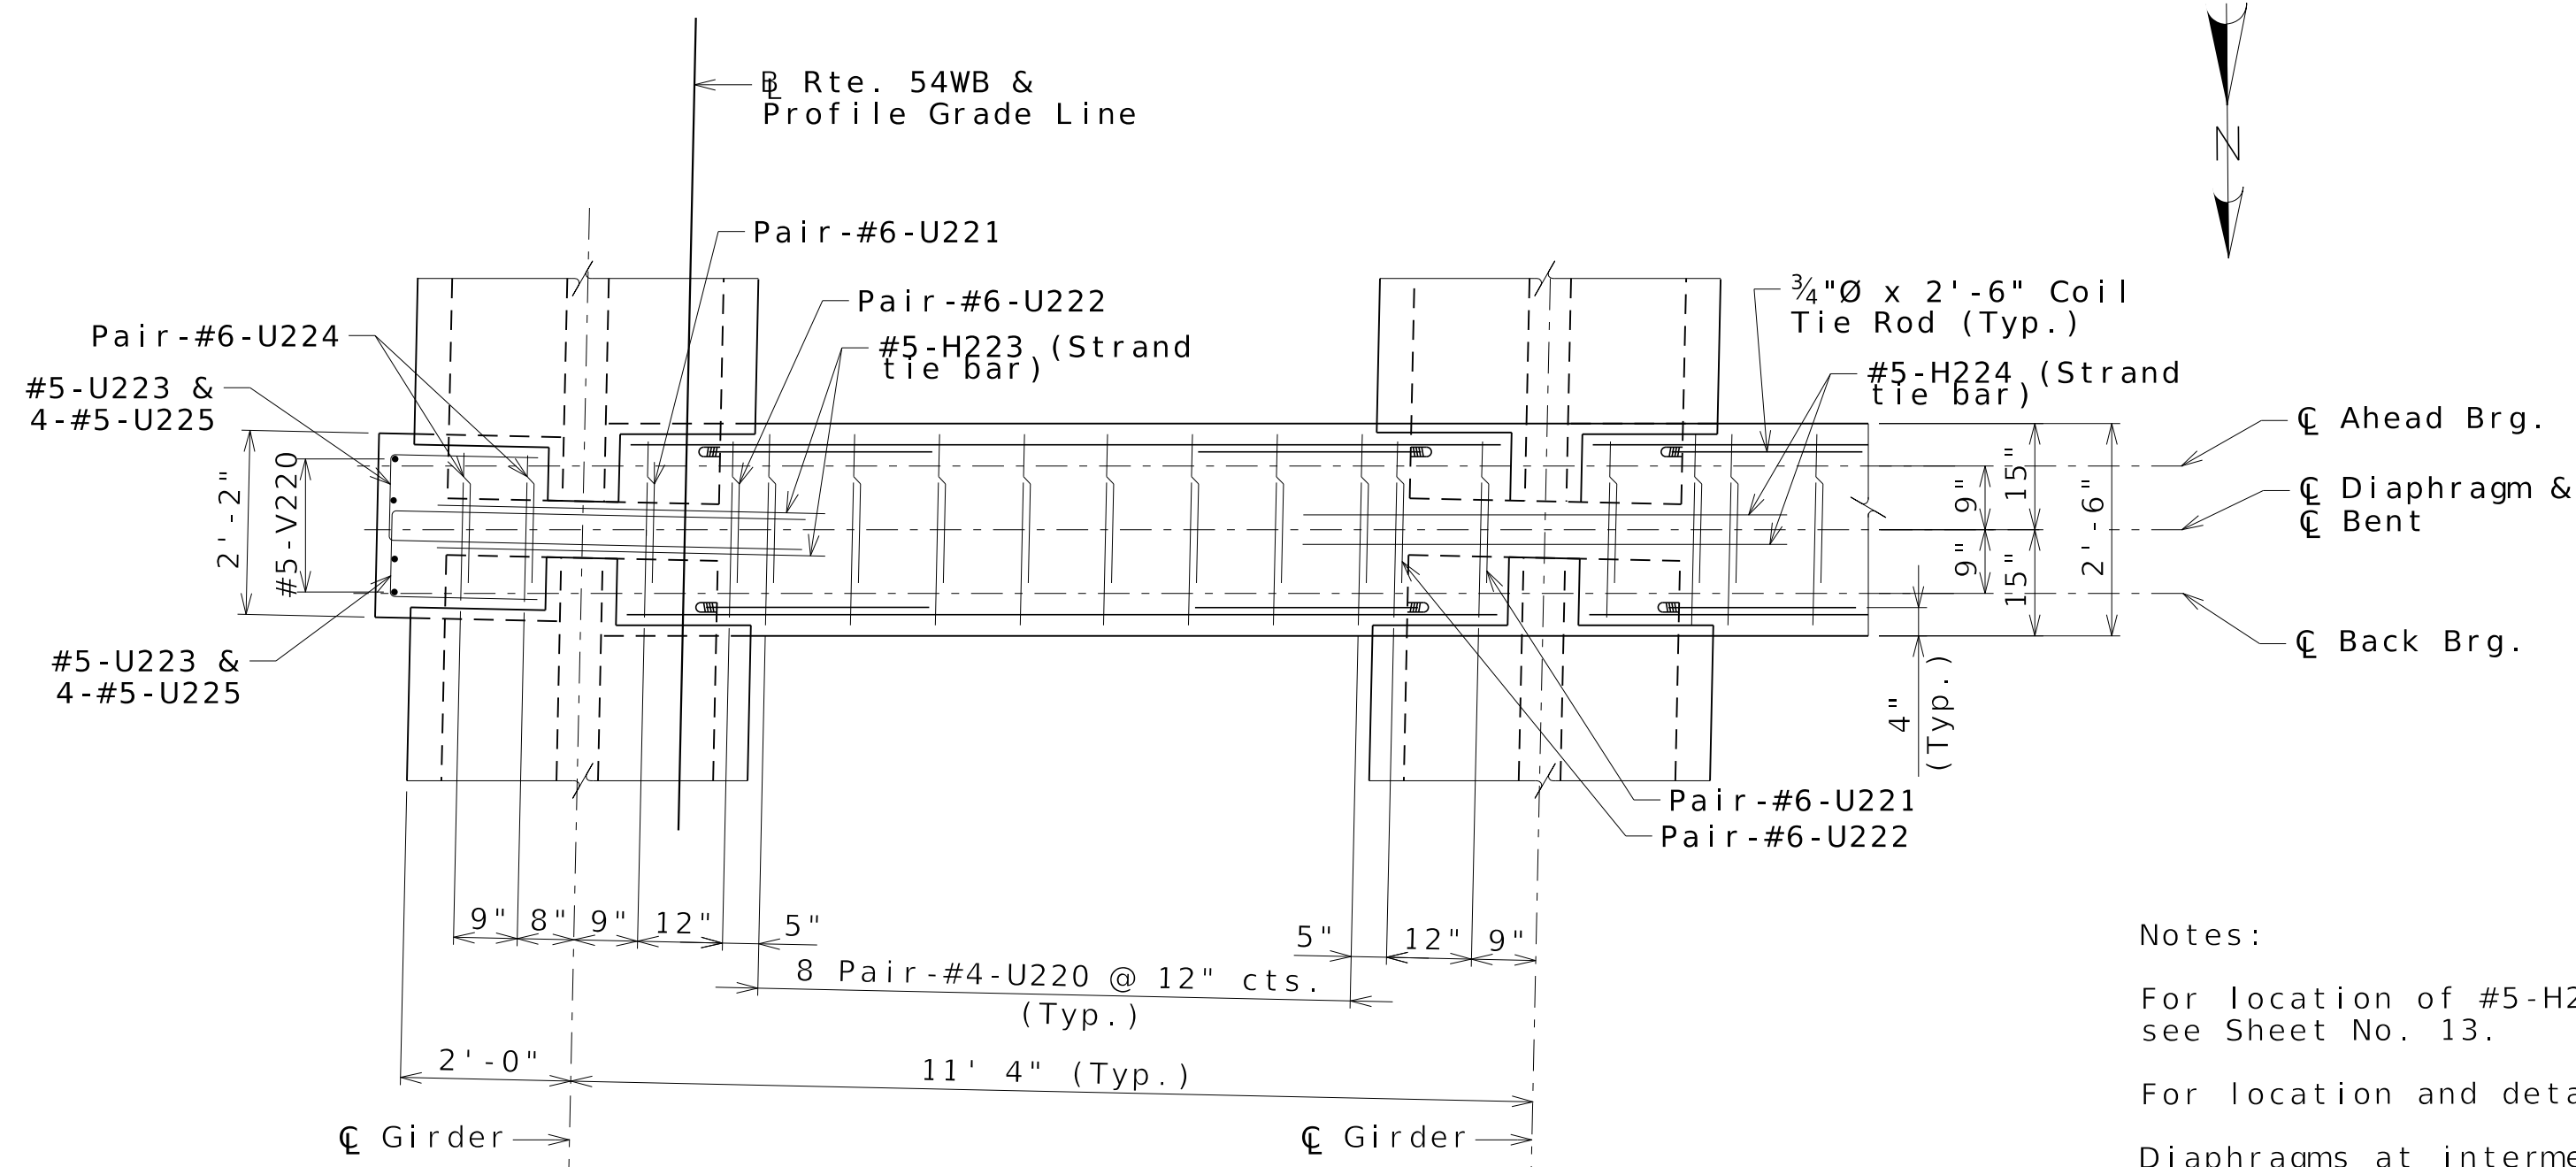

TYPICAL PART PLAN

Notes:


- For location of #5-H223 and #5-H224 (Strand Tie Bars), see Sheet No. 13.
- For location and details of Coil Tie Rods, see Sheet No. 13.
- Diaphragms at intermediate bent shall be built vertical.
- For girder spacing, see Sheet No. 14.
- All U-Bars in diaphragm shall be placed parallel to Girders.

DIAPHRAGM AT INTERMEDIATE BENT NO. 2

Note: This drawing is not to scale. Follow dimensions.

Sheet No.15 of 35

Detailed Aug 2024
Checked Dec 2024

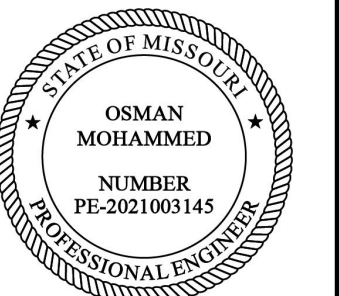

DATE PREPARED
19-FEB-2025
ROUTE
54WB
DISTRICT
BR
COUNTY
CALLAWAY
JOB NO.
JST0021
CONTRACT ID.

PROJECT NO.

BRIDGE NO.
A9556

DESCRIPTION
REV. A - FINAL REVIEW
REV. 0 - RELEASED FOR CONSTRUCTION

DATE
01/21/2025
02/19/2025

MISSOURI HIGHWAYS AND TRANSPORTATION COMMISSION


105 WEST CAPITOL
JEFFERSON CITY, MO 65102
1-888-ASK-MODOT (1-888-275-6636)

MoDOT

MILLSTONE WEBER

MoDOT IMPROVE I-70 DB PROJECT 1

MO STATE CERTIFICATE OF AUTHORITY #001444 ENGINEERING

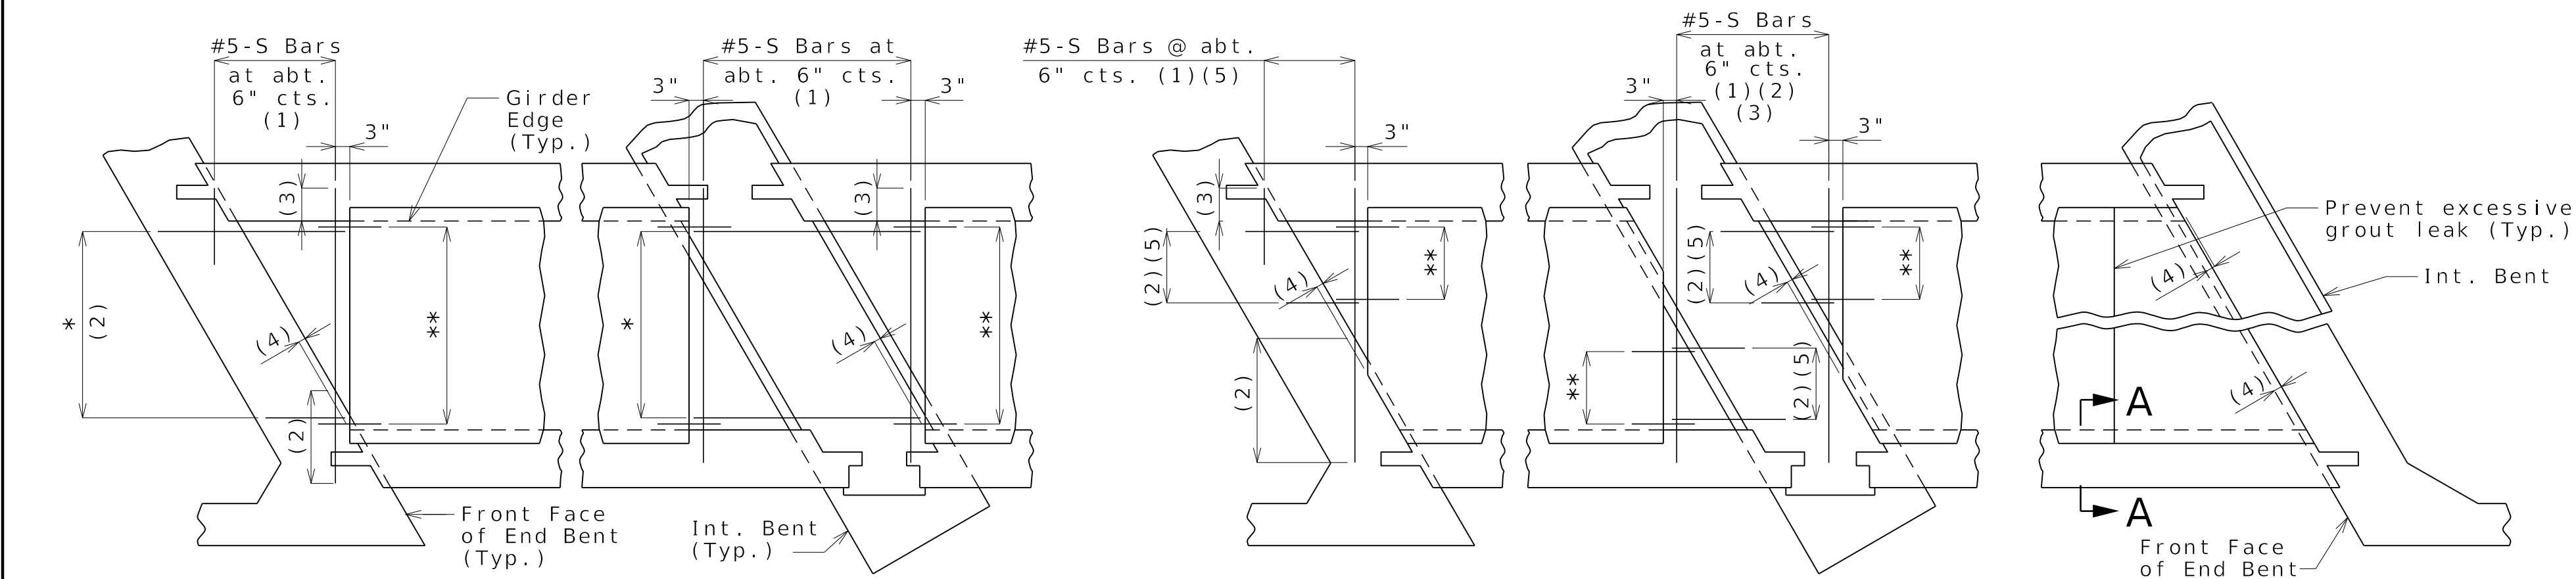

SQUARED END PANELS OR TRUNCATED END PANELS

SKewed END PANELS


PLAN SHOWING PANEL PLACEMENT

- * #5-S Bars at abt. 9" cts. (1)
- ** #3-P1 at 12" cts. (End panels only)


Joint Filler Dimensions		
Width	Height	
	Min.	Max.
3"	1"	4"

BENDING DIAGRAM FOR U1 BAR


U1 Bars may be oriented at right angles to location and spacing shown. U1 Bars shall be placed between P1 bars.

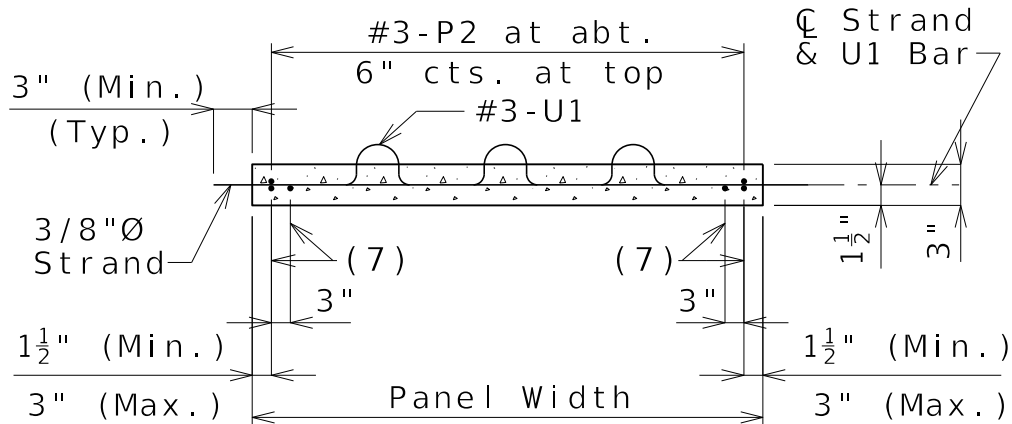


SECTION B-B

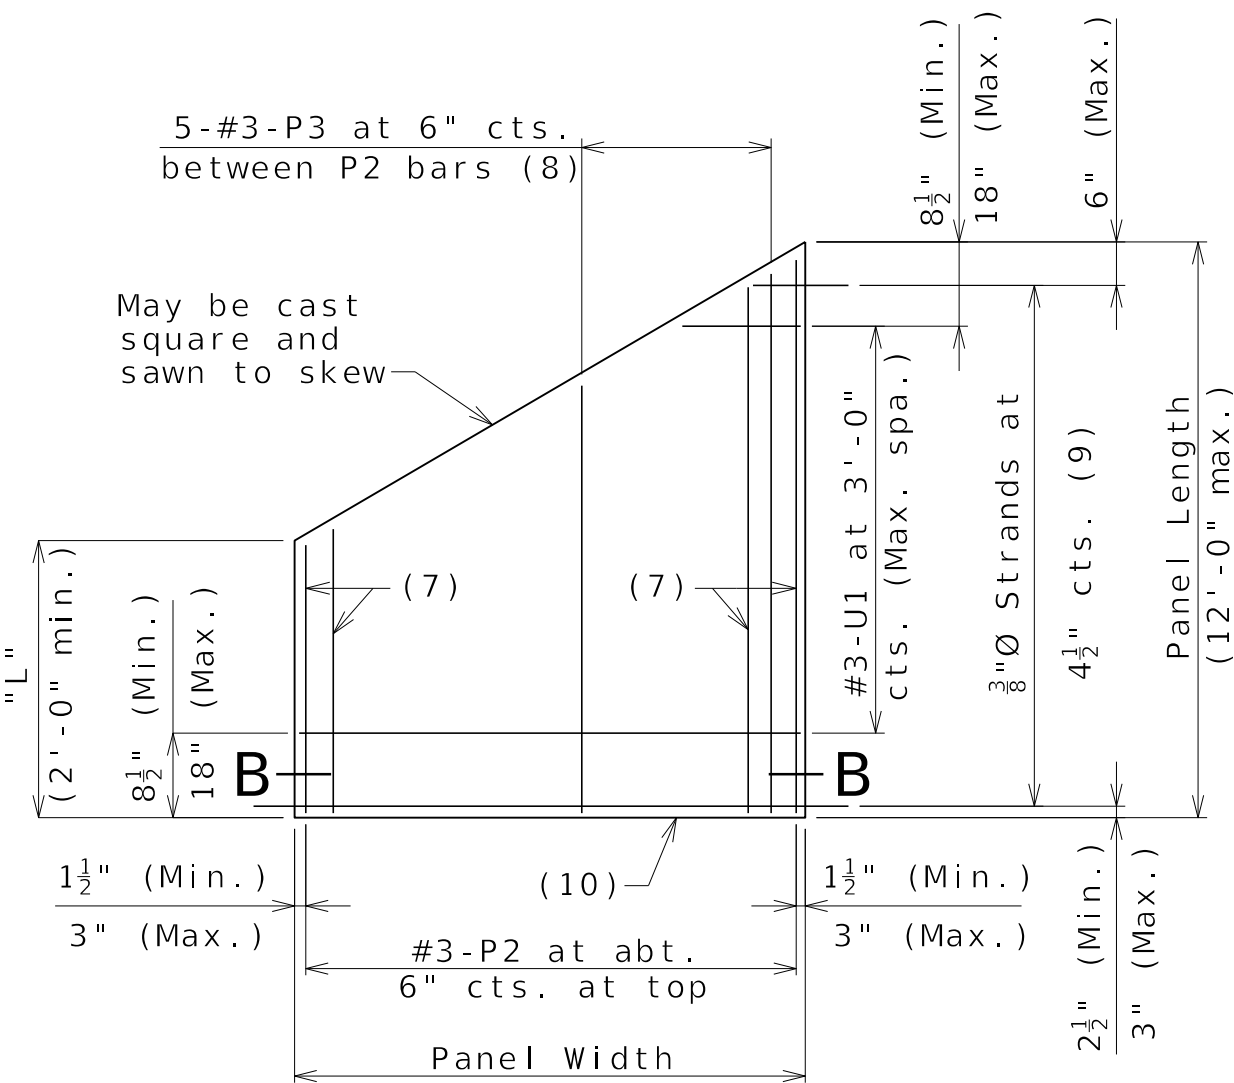

PLAN OF OPTIONAL SKEWED END PANEL

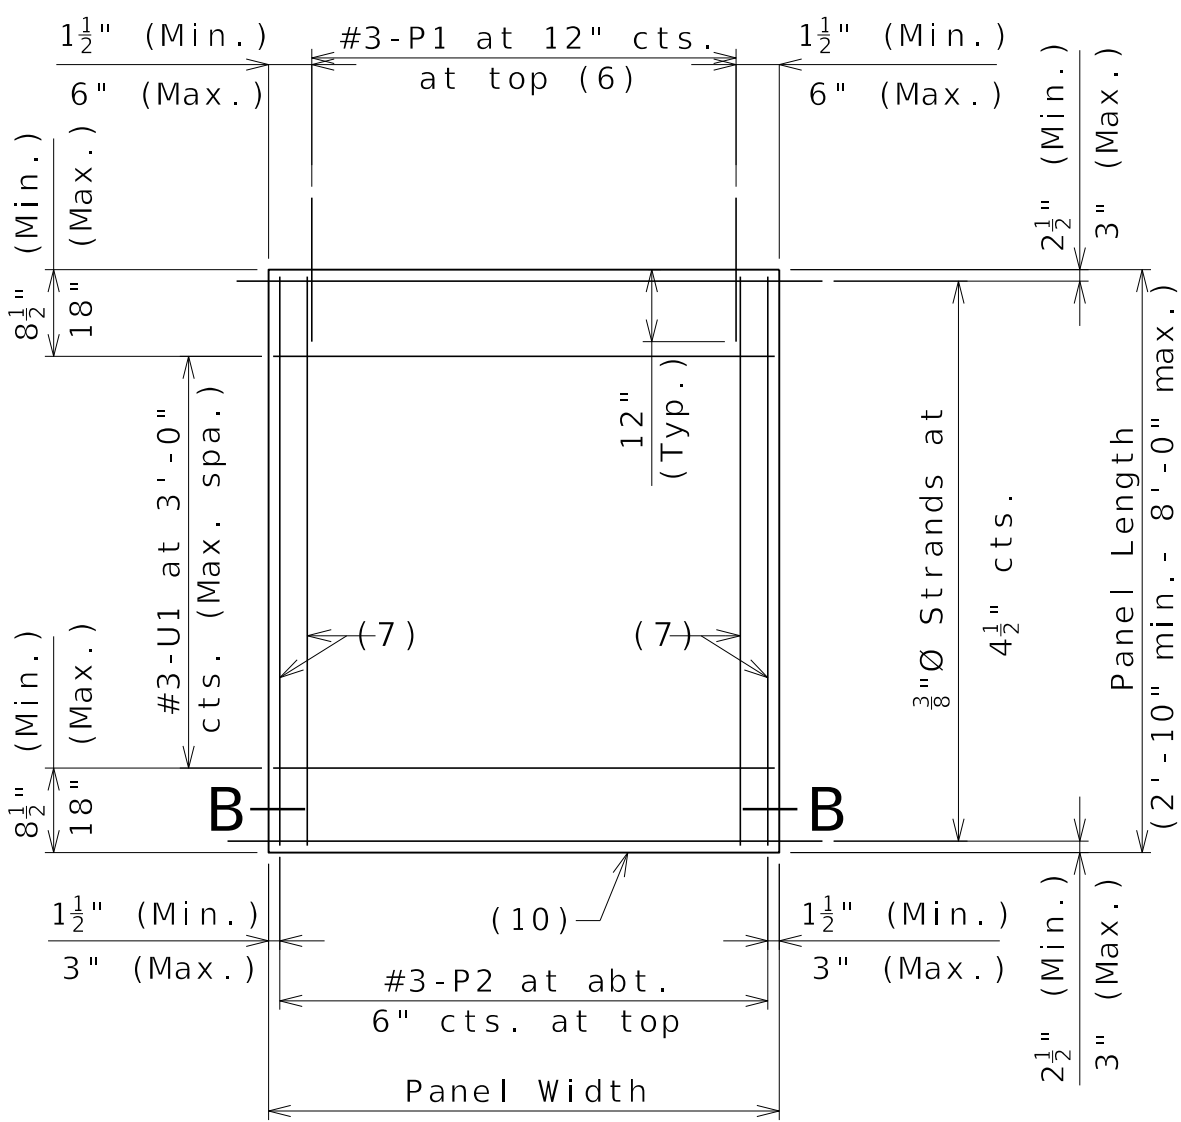

PLAN OF SQUARED PANEL

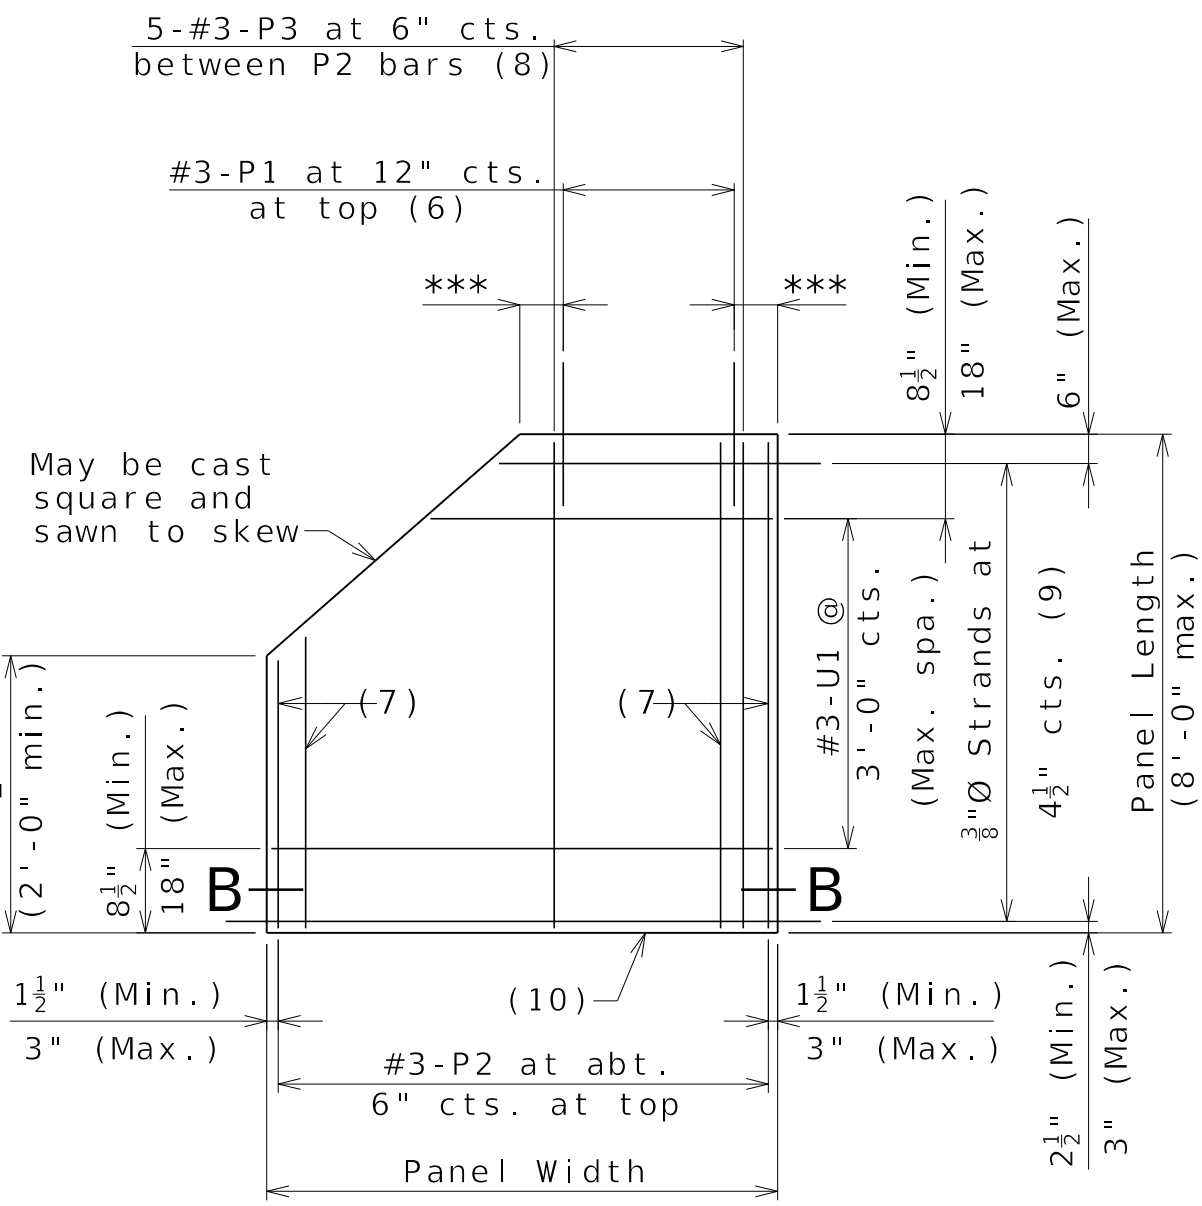

PLAN OF OPTIONAL TRUNCATED END PANEL

*** 3" (Min.), 6" (Max.)

General Notes:

Prestressed Panels:
Concrete for prestressed panels shall be Class A-1 with f'c = 6,000 psi, f'ci = 4,000 psi.

The top surface of all panels shall receive a scored finish with a depth of scoring of 1/8" perpendicular to the prestressing strands in the panels.

Prestressing tendons shall be high-tensile strength, uncoated, seven-wire, low-relaxation strands for prestressed concrete in accordance with AASHTO M 203 Grade 270, with nominal diameter of strand = 3/8" and nominal area = 0.085 sq.in. and minimum ultimate strength = 22.95 kips (270 ksi). Larger strands may be used with the same spacing and initial tension.

Initial prestressing force = 17.2 kips/strand.

The method and sequence of releasing the strands shall be shown on the shop drawings.

Suitable anchorage devices for lifting panels may be cast in panels, provided the devices are shown on the shop drawings and approved by the engineer. Panel lengths shall be determined by the contractor and shown on the shop drawings.

When squared end panels are used at skewed bents, the skewed portion shall be cast full depth.

Support from diaphragm forms is required under the optional skewed end until cast-in-place concrete has reached 3,000 psi compressive strength.

Prestressed panels shall be brought to saturated surface-dry (SSD) condition just prior to the deck pour. There shall be no free standing water on the panels or in the area to be cast.

Reinforcing Steel:
All dimensions are out to out.

Hooks and bends shall be in accordance with the CRSI Manual of Standard Practice for Detailing Reinforced Concrete Structures, Stirrup and Tie Dimensions.

Minimum clearance to reinforcing steel shall be 1 1/2", unless otherwise shown.

If U1 bars interfere with placement of slab steel, U1 loops may be bent over, as necessary, to clear slab steel.

Deformed welded wire reinforcement (WWR) providing a minimum area of reinforcing perpendicular to strands of 0.22 sq in./ft, with spacing parallel to strands sufficient to ensure proper handling, may be used in lieu of the #3-P2 bars shown. Wire diameter shall not be larger than 0.375 inch. The above alternative reinforcement criteria may be used in lieu of the #3-P3 bars, when required, and placed over a width not less than 2 feet.

The following reinforcing steel shall be tied securely to the strands with the following maximum spacing in each direction:
#3-P2 bars at 16 inches.
WWR at 24 inches.

The #3-U1 bars shall be tied securely to #3-P2 bars, to WWR or to strands (when placed between P1 bars) at about 3-foot centers.

Minimum reinforcement steel length shall be 2'-0".

All reinforcement other than prestressing strands shall be epoxy coated.

Precast panels may be in contact with stirrup reinforcing in diaphragms.

S-bars are not listed in the bill of reinforcing.

Joint Filler:
Joint filler shall be preformed fiber expansion joint material in accordance with Sec 1057 or expanded or extruded polystyrene bedding material in accordance with Sec 1073.

Use Slab Haunching Diagram on Sheet No. 17 for determining thickness of joint filler within the limits noted in the table of Joint Filler Dimensions.

Thicker material may be used on one or both sides of the girder to reduce cast-in-place concrete thickness to within tolerances.

The same thickness of preformed fiber expansion joint material shall be used under any one edge of any panel except at locations where top flange thickness may be stepped. The maximum change in thickness between adjacent panels shall be 1/2 inch. The polystyrene bedding material may be cut with a transition to match haunch height above top of girder.

Joint filler shall be glued to the girder. When thickness exceeds 1 1/2 inches, the joint filler shall be glued top and bottom. The glue used shall be the type recommended by the joint filler manufacturer.

Edges of panels shall be uniformly seated on the joint filler before slab reinforcement is placed.

PRESTRESSED PANELS

STATE OF MISSOURI

OSMAN MOHAMMED

NUMBER PE-2021003145

PROFESSIONAL ENGINEER

02/20/2025 8:18:33 AM

Osman Mohammed

MO PE-2021003145

DATE PREPARED

19-FEB-2025

ROUTE

54WB

STATE

MO

DISTRICT

BR

SHEET NO.

16

COUNTY

CALLAWAY

JOB NO.

JST0021

CONTRACT ID.

PROJECT NO.

BRIDGE NO.

A9556

DESCRIPTION

REV. A - FINAL REVIEW

REV. 0 - RELEASED FOR CONSTRUCTION

DATE

01/21/2025

02/19/2025

MISSOURI HIGHWAYS AND TRANSPORTATION COMMISSION


105 WEST CAPITOL JEFFERSON CITY, MO 65102 1-888-ASK-MODOT (1-888-275-6636)

MoDOT

105 WEST CAPITOL JEFFERSON CITY, MO 65102 1-888-ASK-MODOT (1-888-275-6636)


MoDOT IMPROVE I-70 DB PROJECT 1

MILLSTONE WEBER

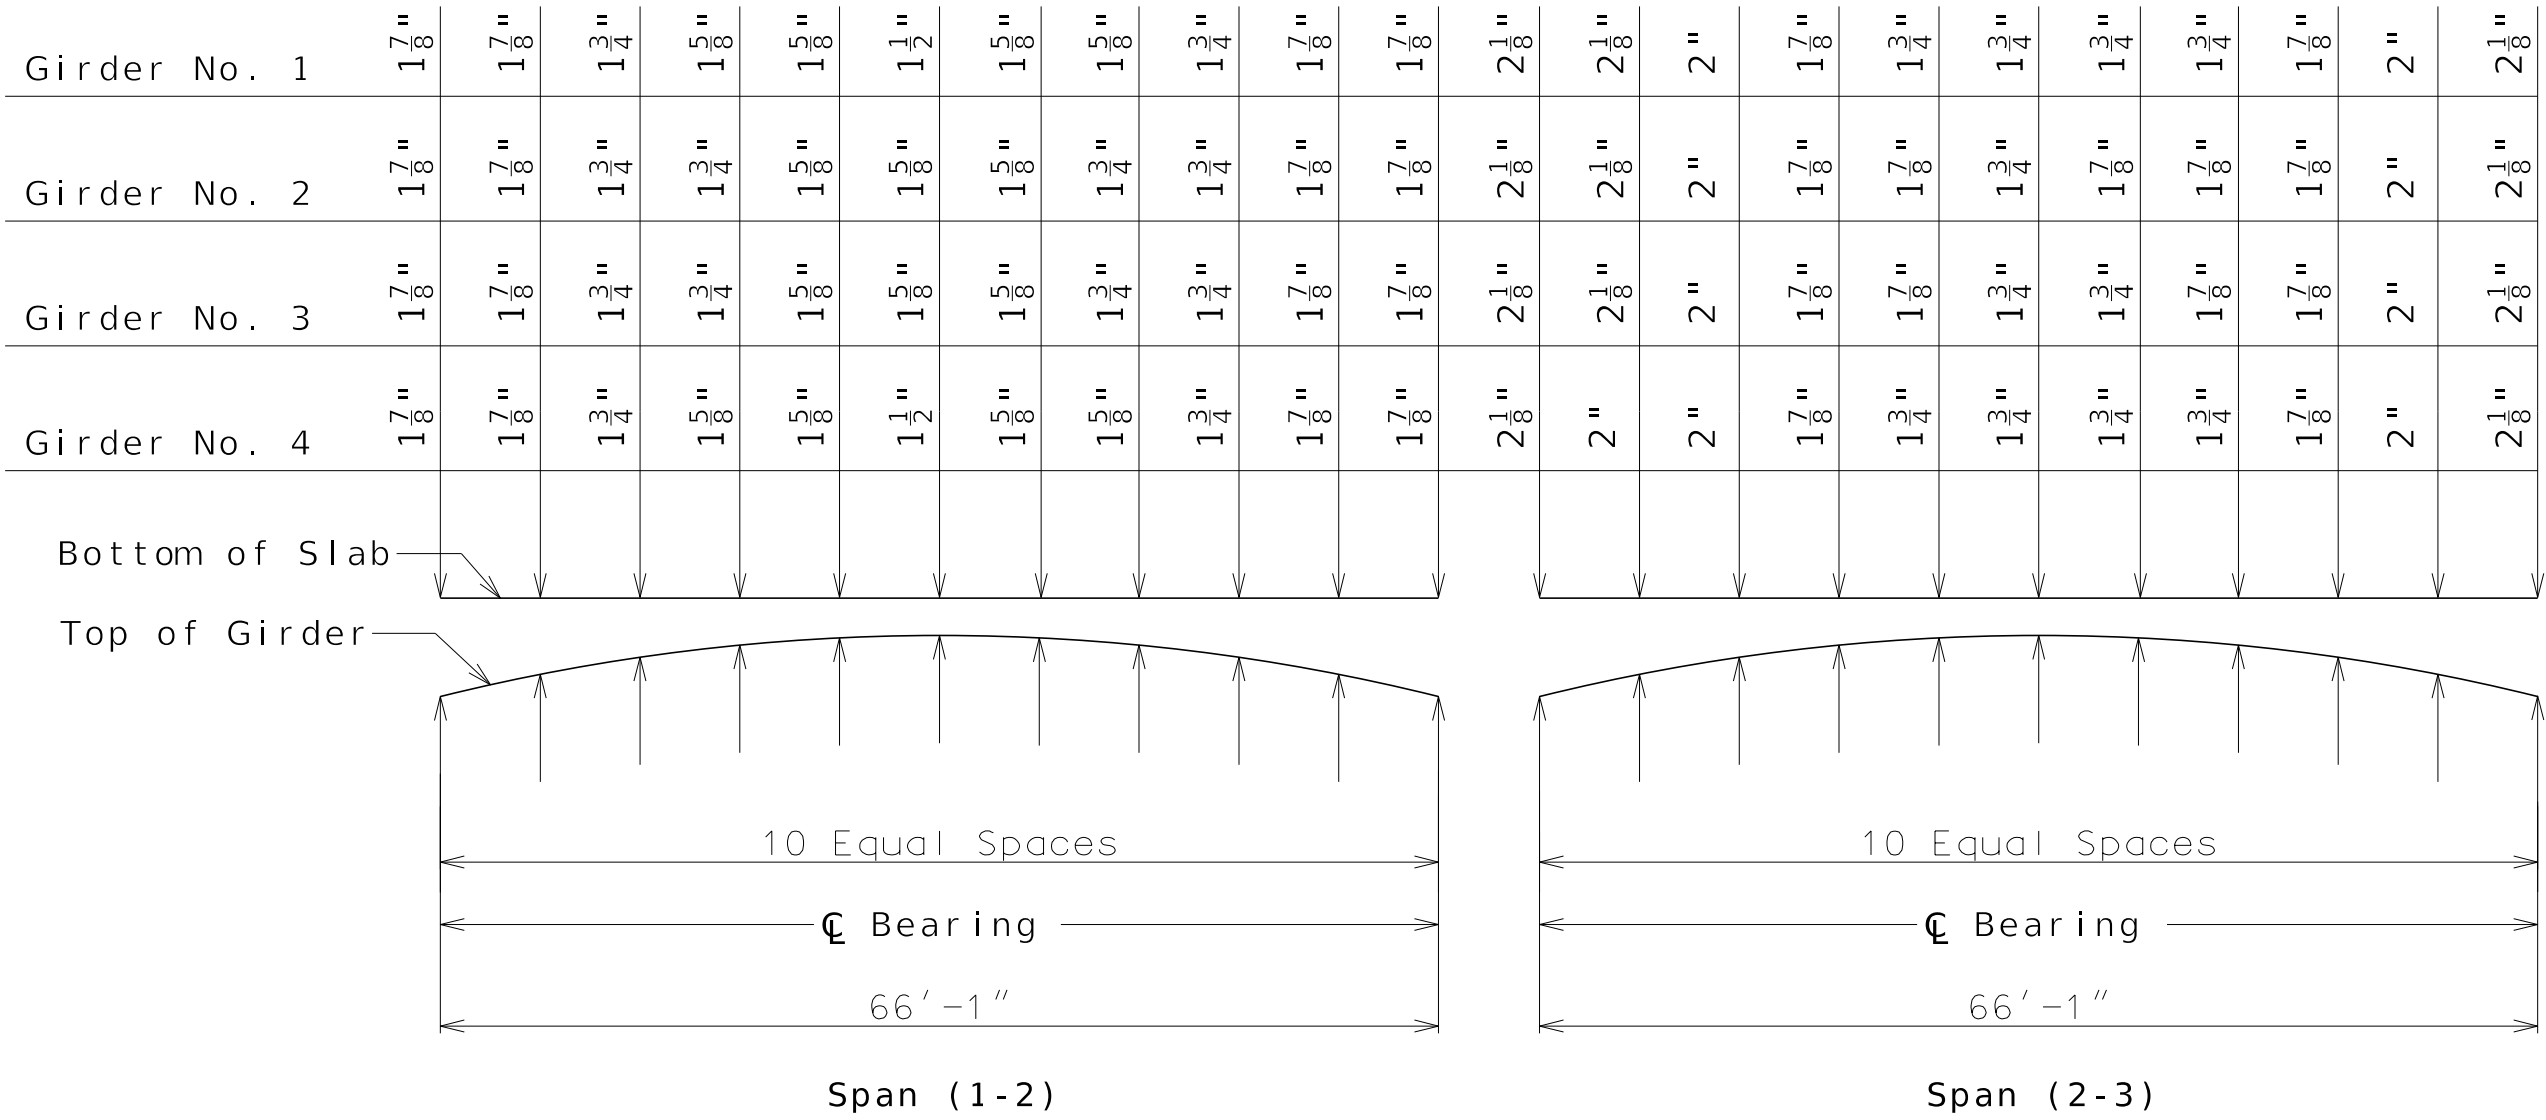

THEORETICAL SLAB HAUNCHING DIAGRAM (ESTIMATED AT 90 DAYS)


If Girder camber is different from that shown in the camber diagram, in order to maintain minimum slab thickness, an adjustment of the slab haunches, an increase in slab thickness or a raise in grade uniformly throughout the structure shall be necessary. The haunch shall be limited to ensure the projecting girder reinforcement or hairpin bar is embedded into slab at least 2 inches.

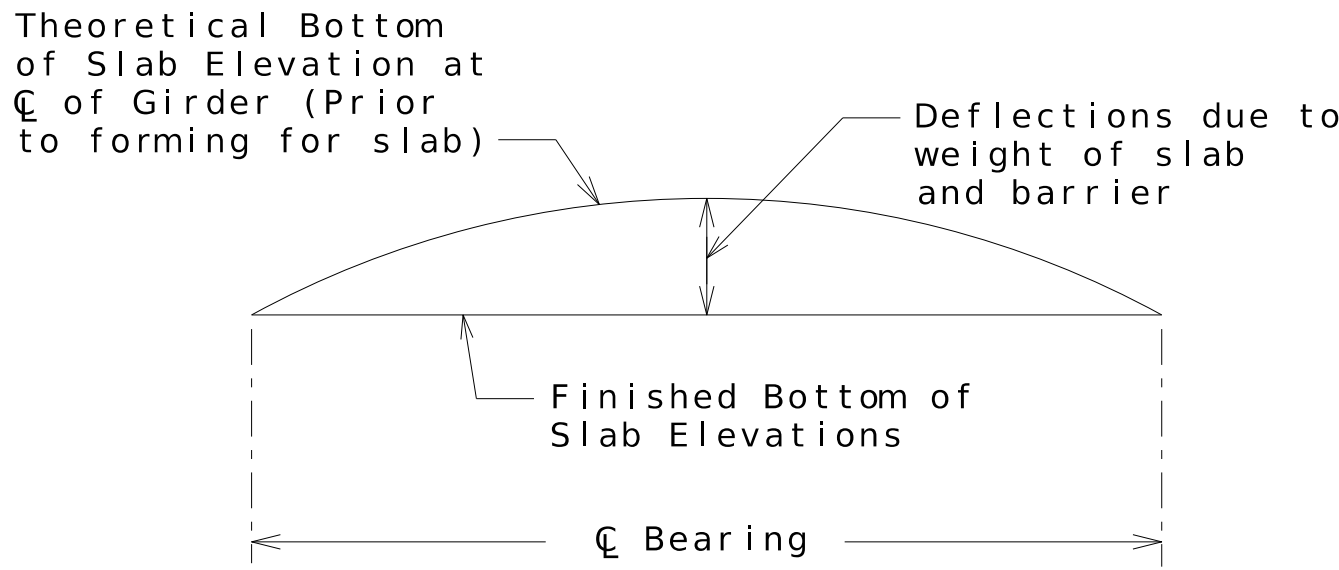

TYPICAL SLAB ELEVATIONS DIAGRAM

Theoretical Bottom of Slab Elevations at Centerline of Girder (Prior to forming for slab) (Estimated at 90 days)											
Girder Number	Span (1-2) (66'-1" C Brg. - C Brg.)										
	C Brg.	.10	.20	.30	.40	.50	.60	.70	.80	.90	C Brg.
1	852.78	852.99	853.19	853.37	853.54	853.70	853.84	853.96	854.07	854.16	854.25
2	852.60	852.81	853.01	853.20	853.37	853.53	853.66	853.79	853.89	853.98	854.06
3	852.38	852.59	852.79	852.98	853.15	853.31	853.44	853.56	853.67	853.76	853.84
4	852.16	852.37	852.57	852.75	852.92	853.08	853.21	853.34	853.44	853.54	853.62
Girder Number	Span (2-3) (66'-1" C Brg. - C Brg.)										
	C Brg.	.10	.20	.30	.40	.50	.60	.70	.80	.90	C Brg.
1	854.27	854.39	854.51	854.60	854.69	854.76	853.81	854.84	854.86	854.87	854.88
2	854.09	854.21	854.33	854.43	854.51	854.58	854.63	854.66	854.68	854.69	854.70
3	853.86	853.99	854.10	854.20	854.29	854.35	854.41	854.44	854.46	854.47	854.47
4	853.64	853.76	853.87	853.97	854.05	854.12	854.17	854.21	854.23	854.24	854.25

Elevations are based on a constant slab thickness of 8 1/2" and include allowance for theoretical dead load deflections due to weight of slab (including precast panel) and Type D Barrier.

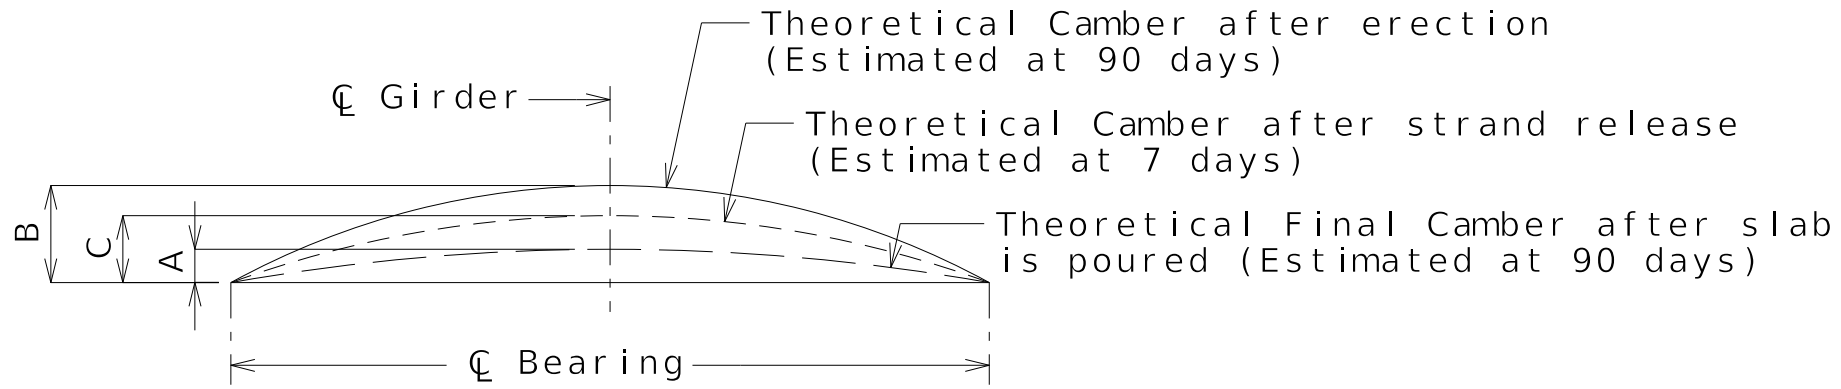

Girder	Span (1-2)			Span (2-3)		
	A	B	C	A	B	C
All Girders	1 5/8"	2 1/2"	2 3/8"	1 3/8"	2 1/2"	2 1/8"


GIRDER CAMBER DIAGRAM

Conversion Factors for Girder Camber (Estimated at 90 days):

0.1 pt. = 0.314 x 0.5 pt.
0.2 pt. = 0.593 x 0.5 pt.
0.3 pt. = 0.813 x 0.5 pt.
0.4 pt. = 0.952 x 0.5 pt.

0.25 pt. = 0.7125 x 0.5 pt.

THEORETICAL SLAB HAUNCHING DIAGRAM, THEORETICAL BOTTOM OF SLAB ELEVATIONS, AND GIRDER CAMBER DIAGRAM

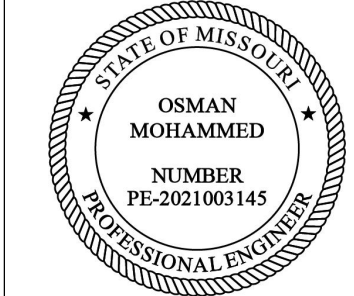

02/20/2025 8:18:33 AM
Osman Mohammed
MO PE-2021003145

DATE PREPARED

19-FEB-2025

ROUTE

54WB

STATE

MO

DISTRICT

BR

SHEET NO.

17

COUNTY

CALLAWAY

JOB NO.

JST0021

CONTRACT ID.

PROJECT NO.

BRIDGE NO.

A9556

DESCRIPTION

REV. A - FINAL REVIEW

REV. 0 - RELEASED FOR CONSTRUCTION

DATE

01/21/2025

02/19/2025

03/18/2025

04/17/2025

05/16/2025

06/14/2025

07/13/2025

08/11/2025

09/09/2025

10/08/2025

11/06/2025

12/05/2025

01/03/2026

02/01/2026

03/01/2026

01/01/2027

02/01/2027

01/01/2028

02/01/2028

03

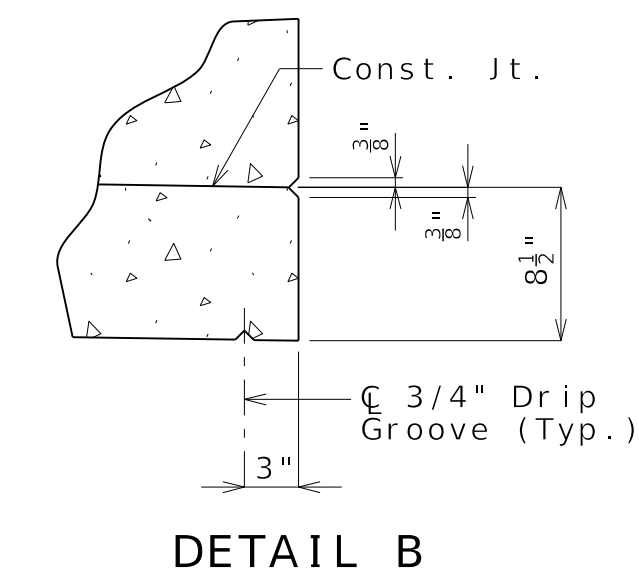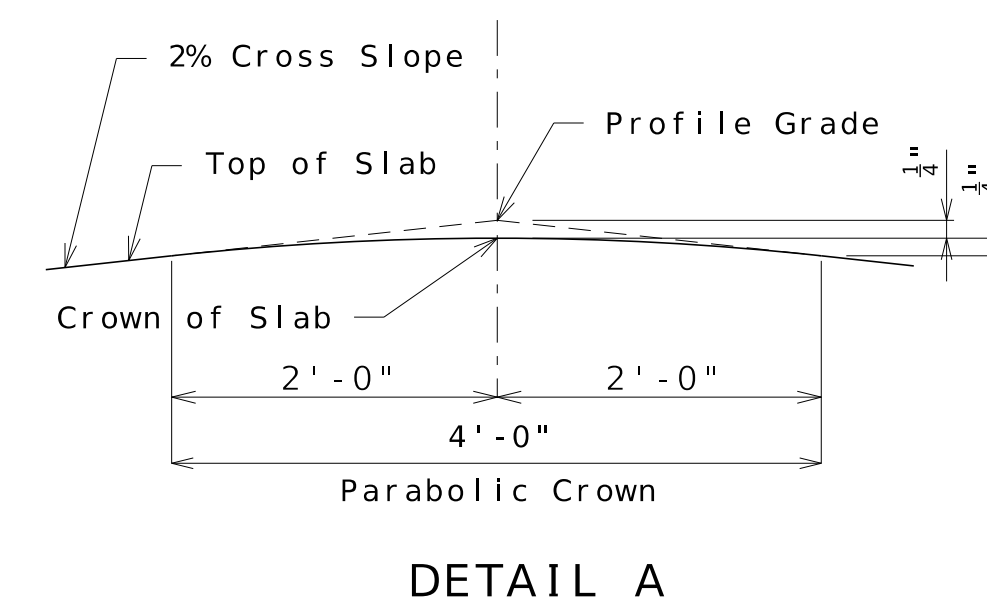


The contractor shall furnish an approved retarder to retard the set of the concrete to 2.5 hours, and shall pour and satisfactorily finish the slab pours at the rate given.


The concrete diaphragm at the intermediate bent and integral end bents shall be poured a minimum of 30 minutes and a maximum of 2 hours before the slab is poured.

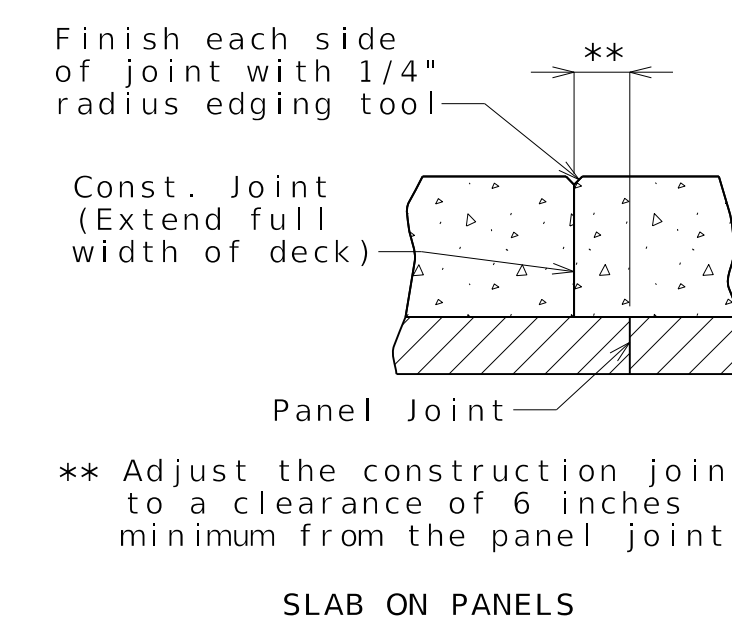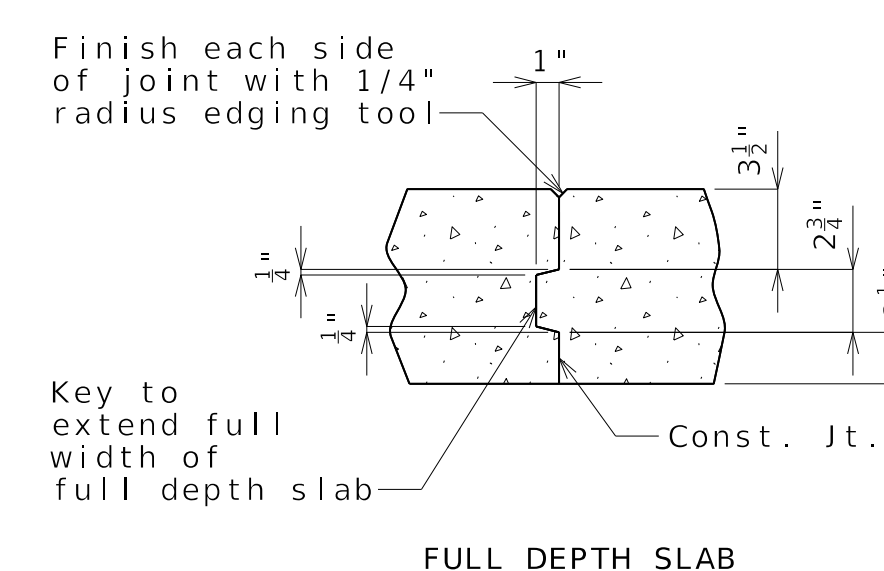


Notes:
 For details of Precast Prestressed Panels, see Sheet No. 16 .
 For details and reinforcement of Type D Barrier not shown, see Sheet No. 20.
 For Theoretical Bottom of Slab Elevations, Girder Camber Diagram and
 Theoretical Slab Haunching Diagram, see Sheet No. 17.
 For Plan of Slab Showing Reinforcement, see Sheet No. 18.

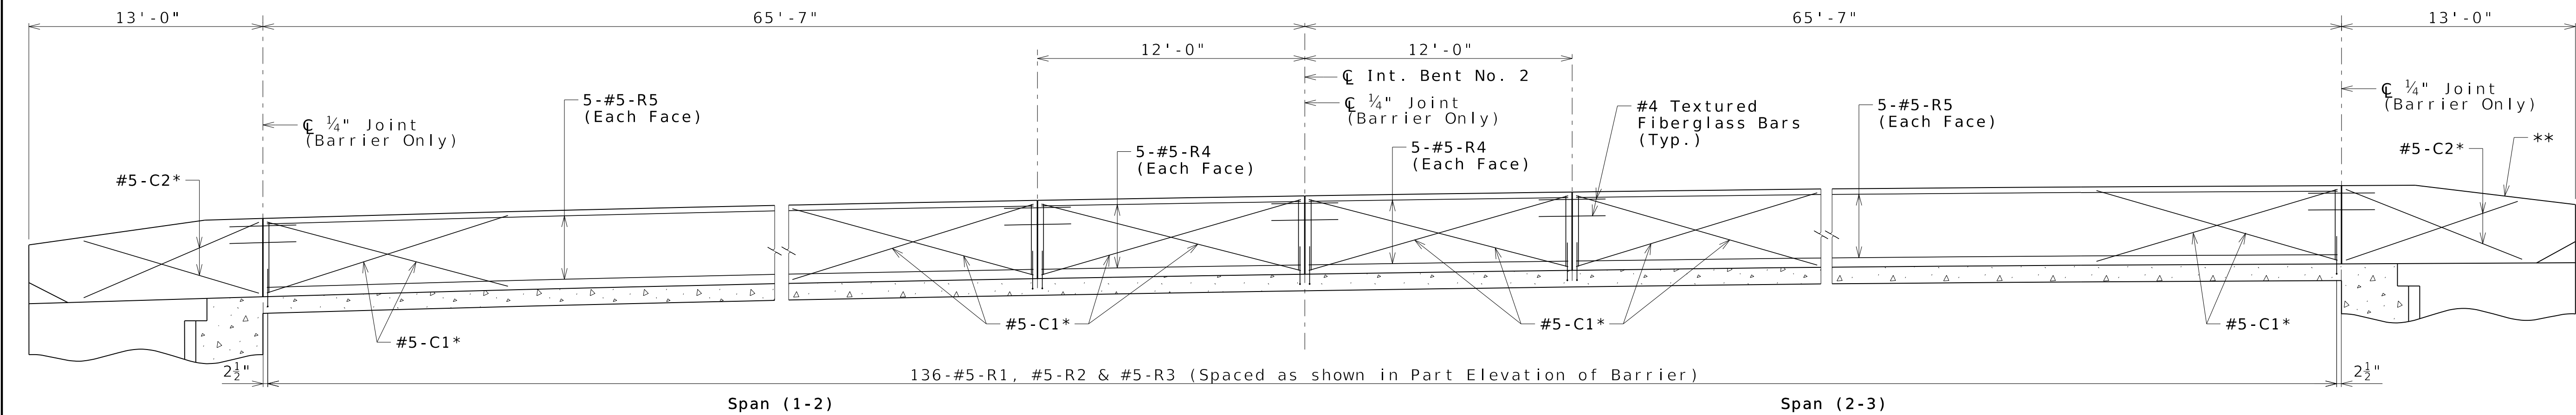


ELEVATION OF TYPE D BARRIER
(Left Barrier shown, Right Barrier similar unless noted otherwise)

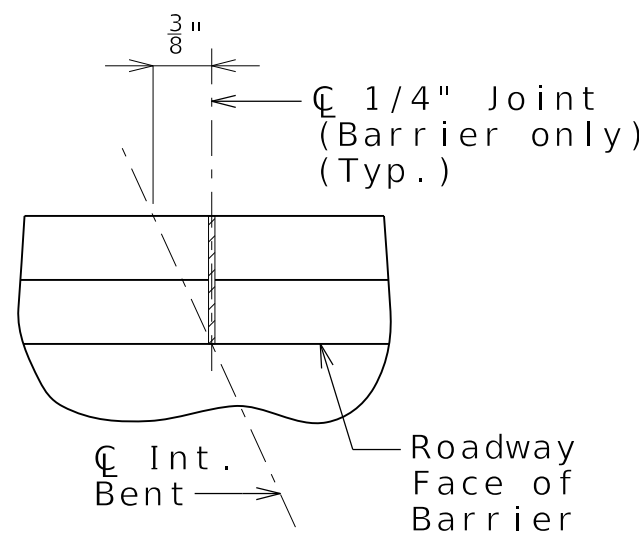


PART PLAN SHOWING
JOINT LOCATION

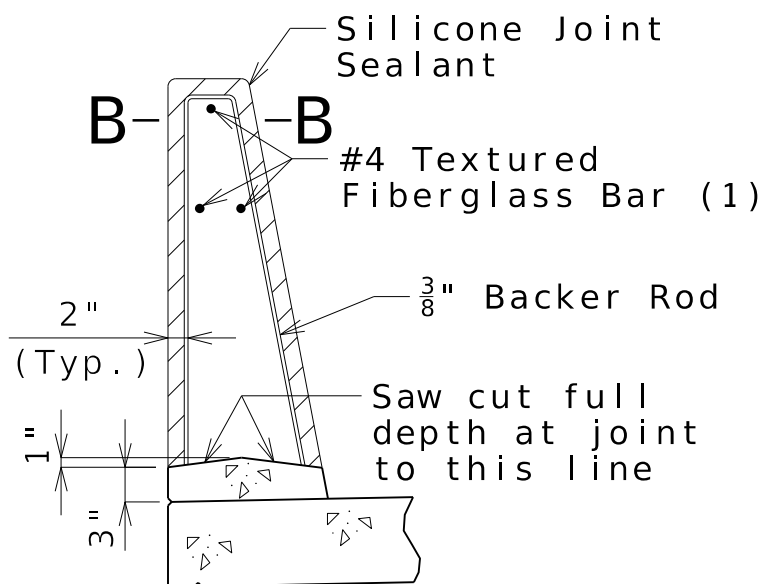


SECTION THRU
SAW CUT JOINT

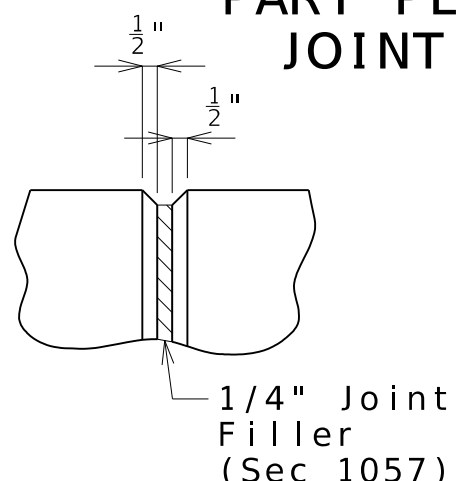

PART ELEVATION
AT FORMED JOINT

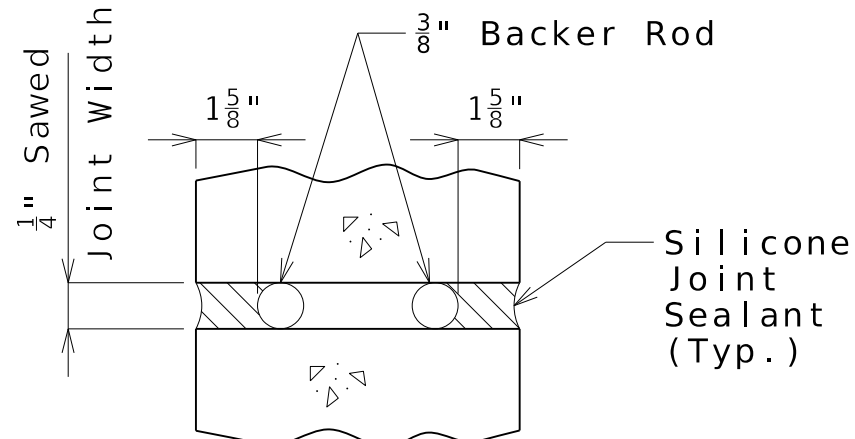

SECTION B-B

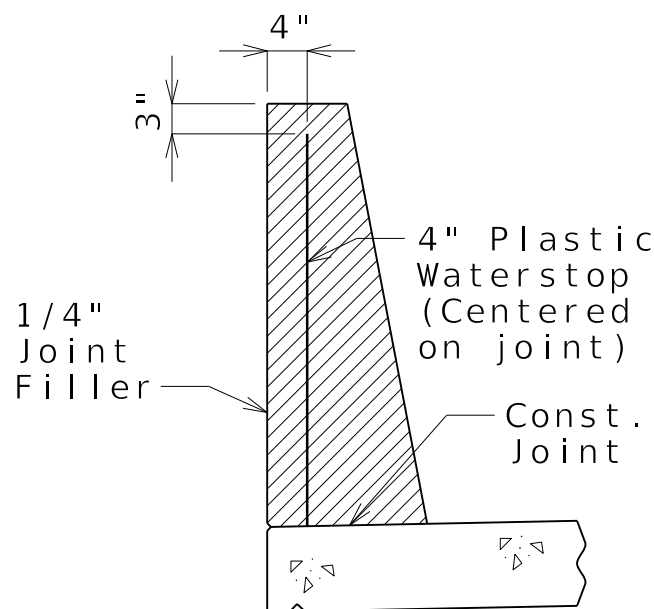

WATERSTOP DETAIL

Plastic waterstop shall be placed in all formed joints, except structures with superelevation, use on lower joints only.

General Notes:

* Slip-formed option only.

** Taper for guardrail attachment not required at southwest corner of Type D Barrier at End Bent No. 3.

Conventional forming or slip forming may be used. Saw cut joints may be used with conventional forming.

Top of barrier shall be built parallel to grade and barrier joints (except at end bents) normal to grade.

All exposed edges of barrier shall have either a 1/2-inch radius or a 3/8-inch bevel, unless otherwise noted.


Concrete in barrier shall be Class B-1.

Concrete traffic barrier delineators shall be placed on top of the barrier as shown on Missouri Standard Plan 617.10 and in accordance with Sec 617. Delineators on bridges with two-lane, two-way traffic shall have retroreflective sheeting on both sides.

Joint sealant and backer rods shall be in accordance with Sec 717 for silicone joint sealant for saw cut and formed joints.


For slip-formed option, both sides of barrier shall have a vertically broomed finish and the top shall have a transversely broomed finish.

Plastic waterstop shall not be used with saw cut joints.

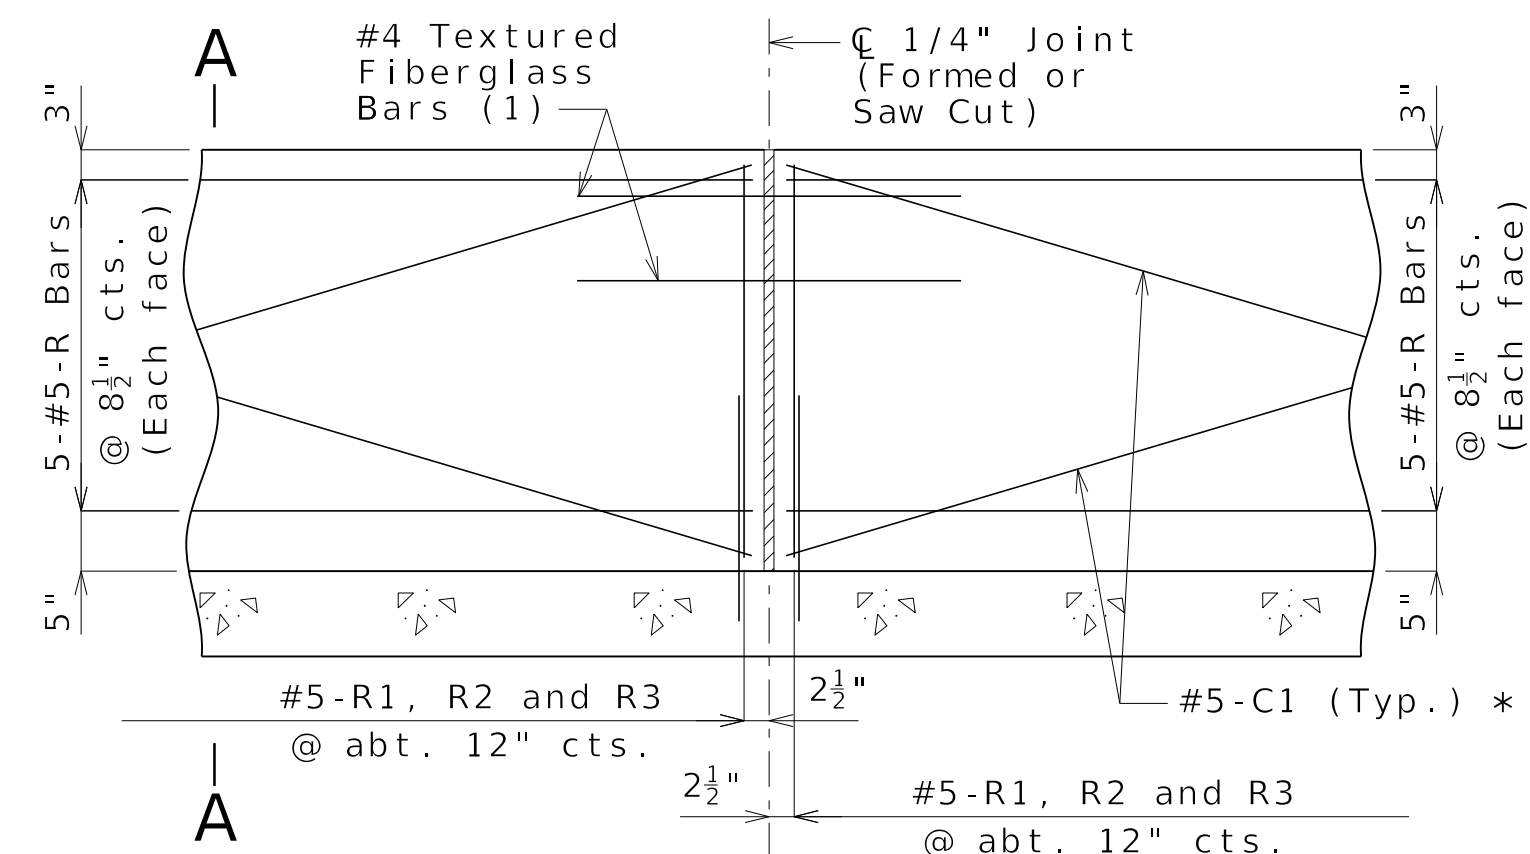

PART ELEVATION OF BARRIER

(1) Four feet long, centered on joint, slip-formed option only

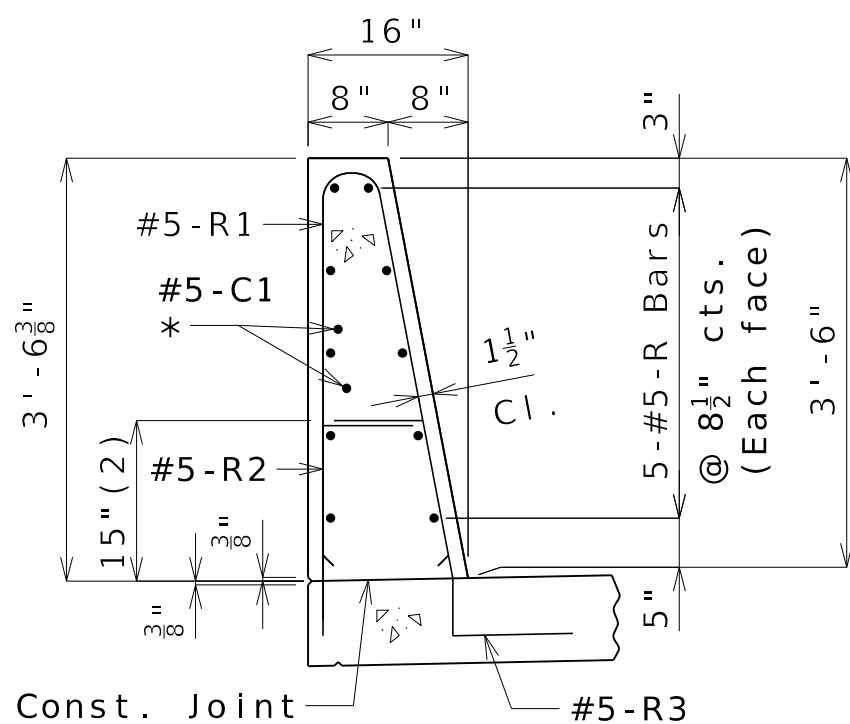


SECTION A-A

Use a minimum lap of 3'-1" for #5 horizontal barrier bars.

The cross-sectional area above the slab is 3.52 square feet.

(2) To top of bar

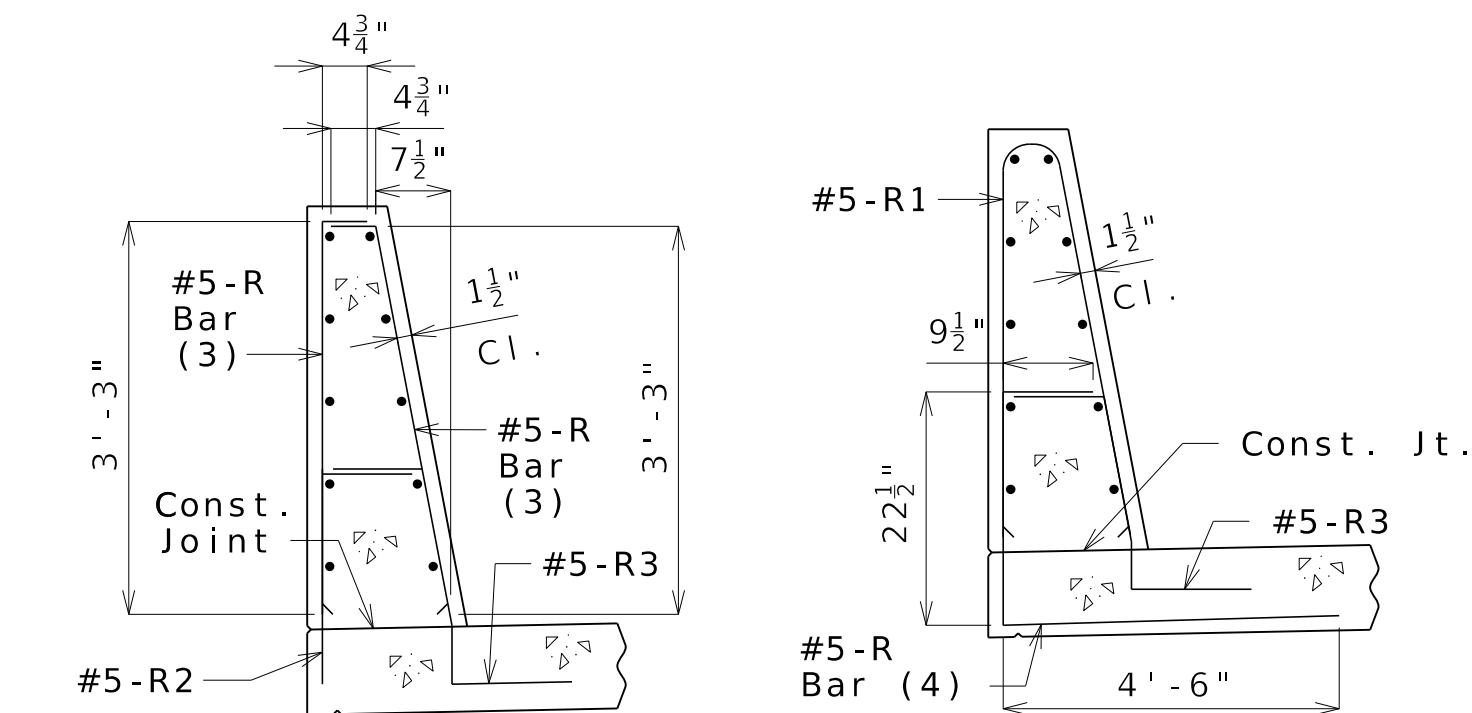


R-BAR PERMISSIBLE ALTERNATE SHAPE

(3) The R1 bar may be separated into two bars as shown, at the contractor's option, only when slip forming is not used. (All dimensions are out to out.)

(4) The R2 bar and #5 bottom transverse slab bar in cantilever (prestressed panels only) combination may be furnished as one bar as shown, at the contractor's option.

TYPE D BARRIER

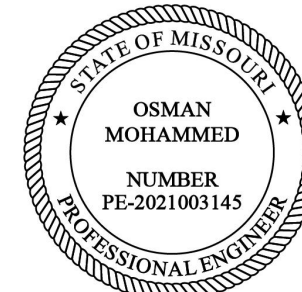

Osman Mohammed
02/20/2025 8:18:33 AM
Osman Mohammed
MO PE-2021003145

DATE PREPARED

19-FEB-2025

ROUTE 54WB STATE MO

DISTRICT BR SHEET NO. 20

COUNTY CALLAWAY

JST0021

CONTRACT ID.

PROJECT NO.

BRIDGE NO. A9556

DESCRIPTION

REV. A - FINAL REVIEW

REV. 0 - RELEASED FOR CONSTRUCTION

DATE

01/21/2025

02/19/2025

MISSOURI HIGHWAYS AND TRANSPORTATION COMMISSION

105 WEST CAPITOL

JEFFERSON CITY, MO 65102












1-888-ASK-MODOT (1-888-275-6636)

MODOT

IMPROVE I-70 DB PROJECT 1

MILLSTONE WEBER

MO STATE CERTIFICATE OF AUTHORITY #001444 ENGINEERING

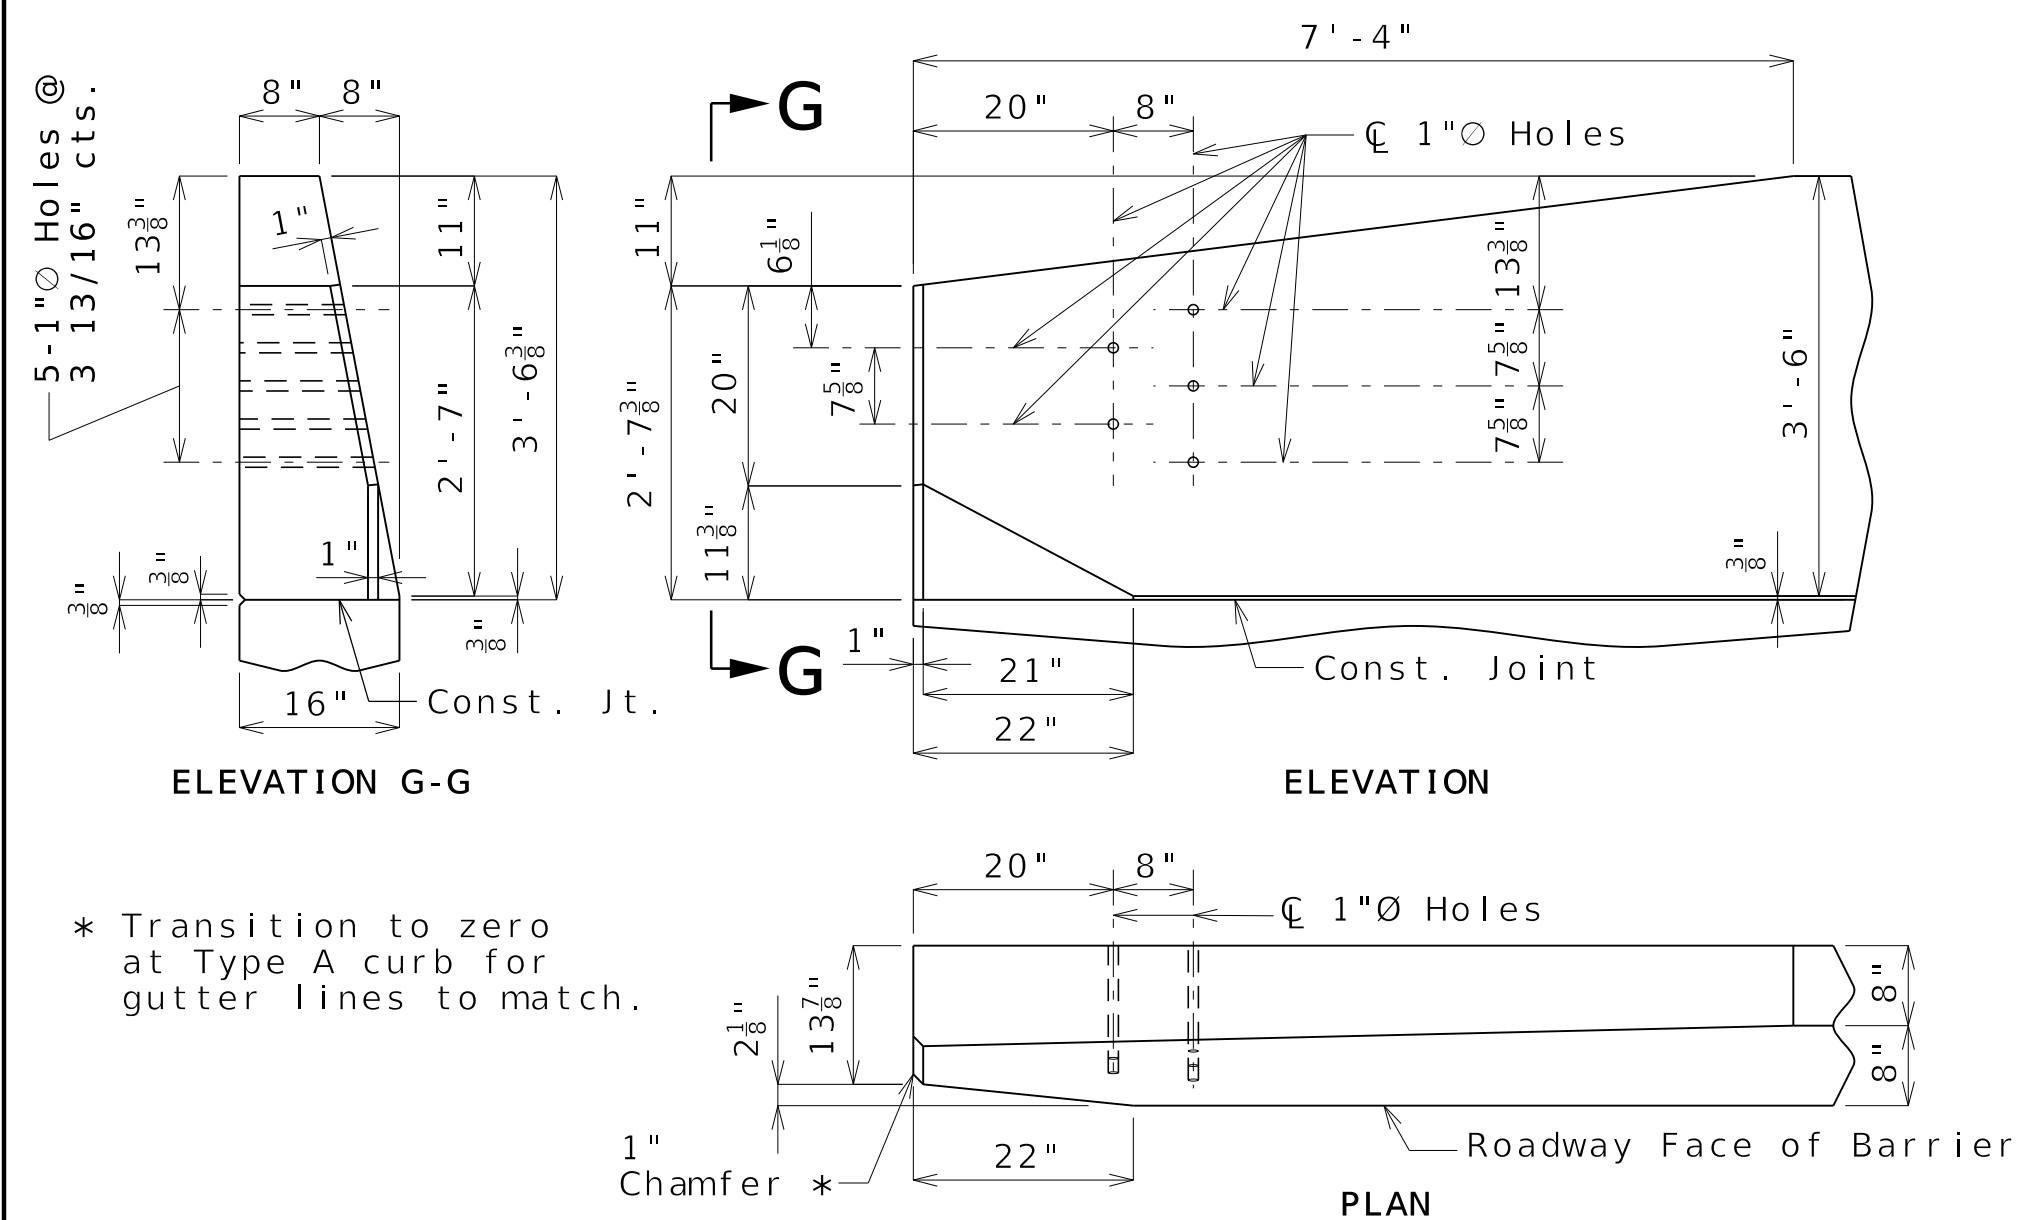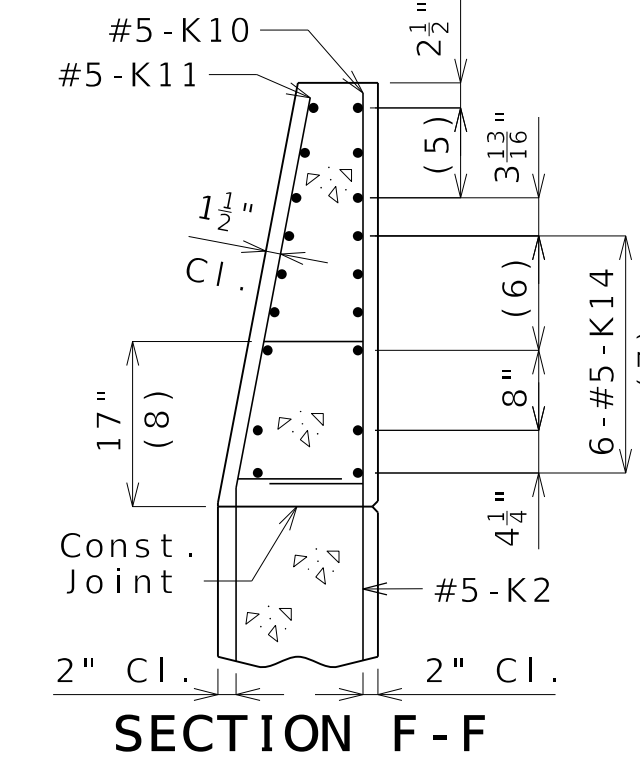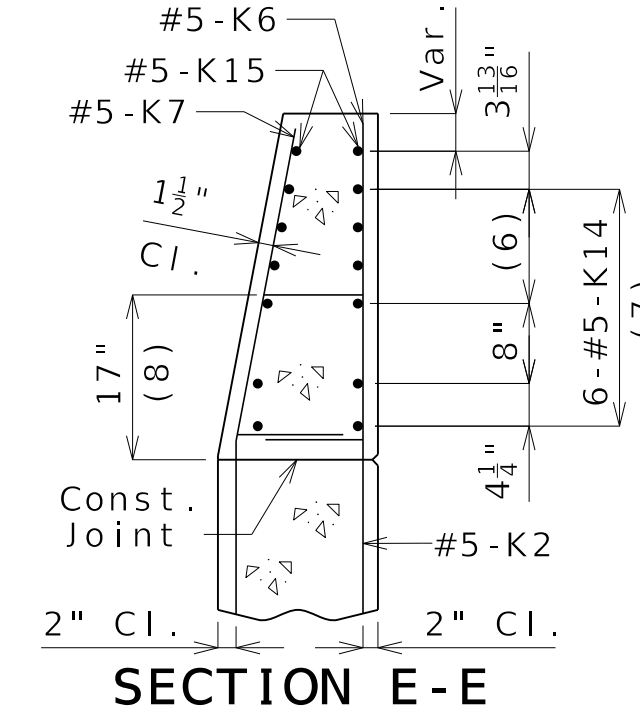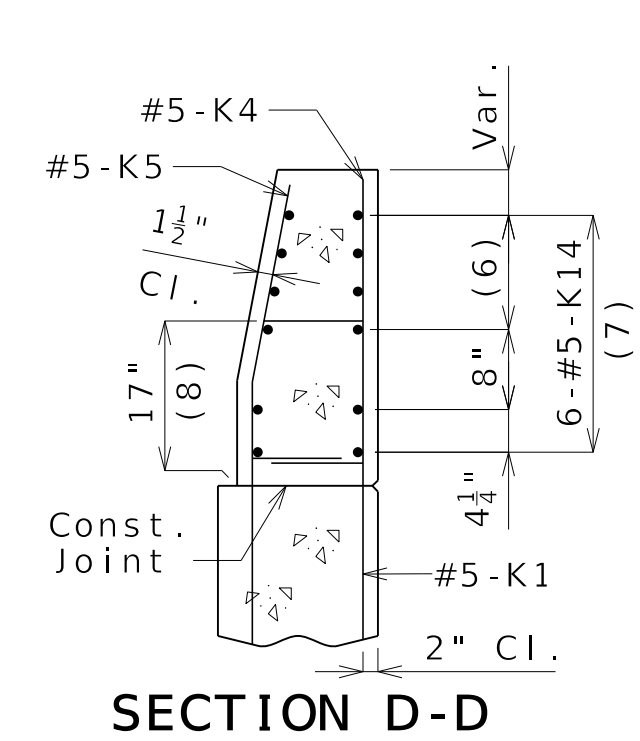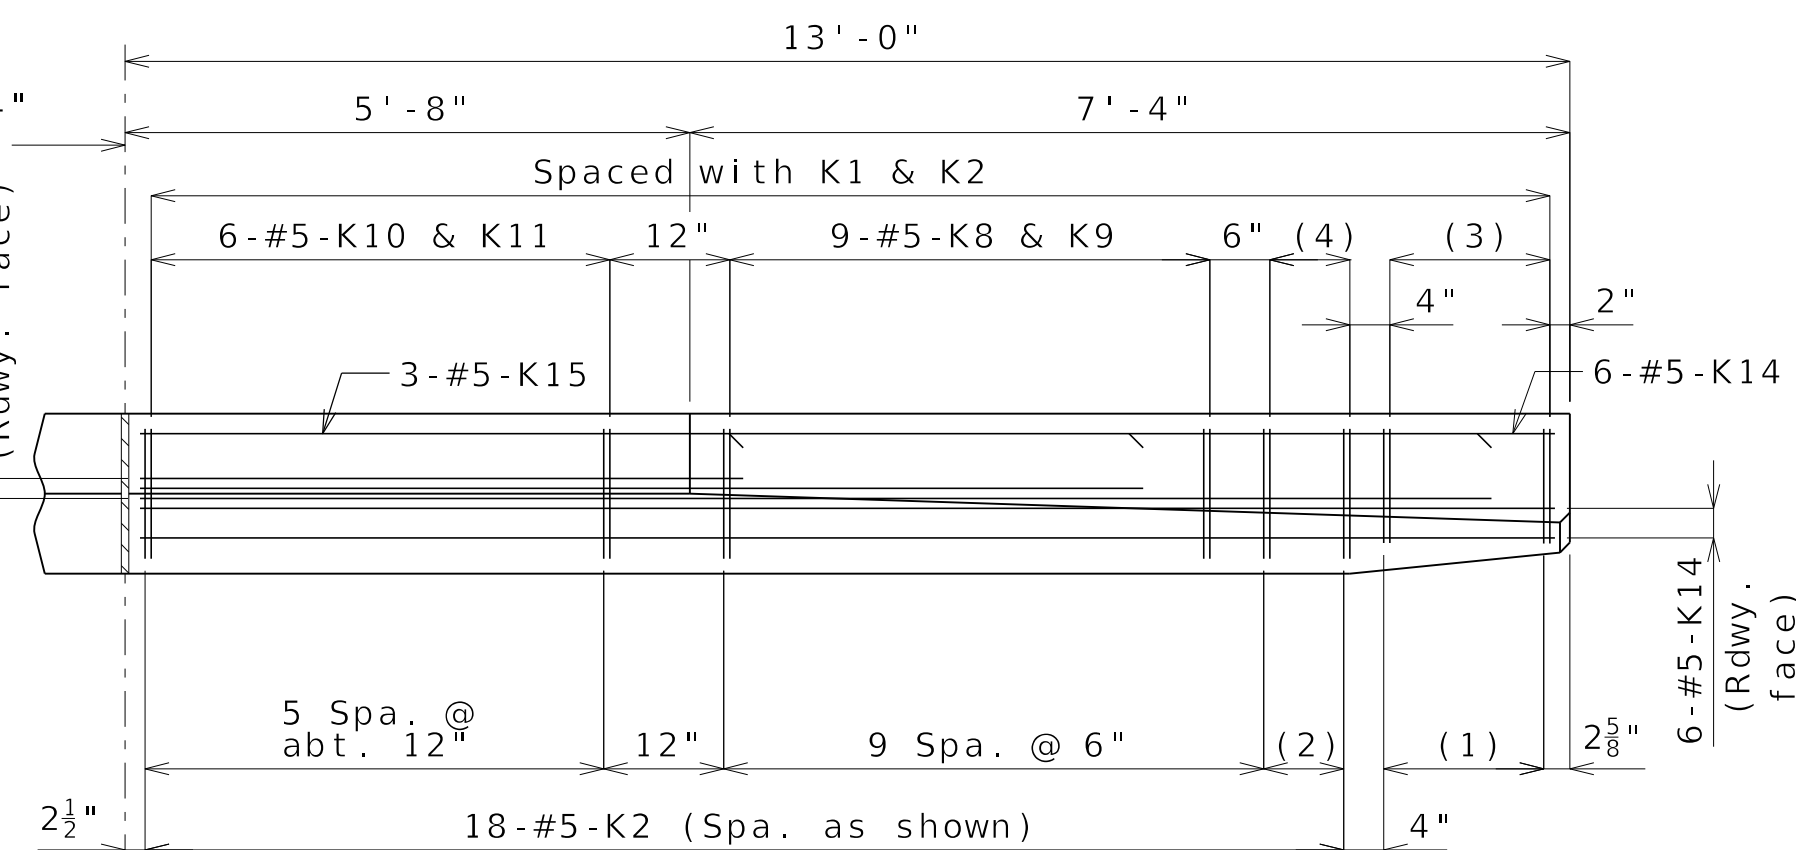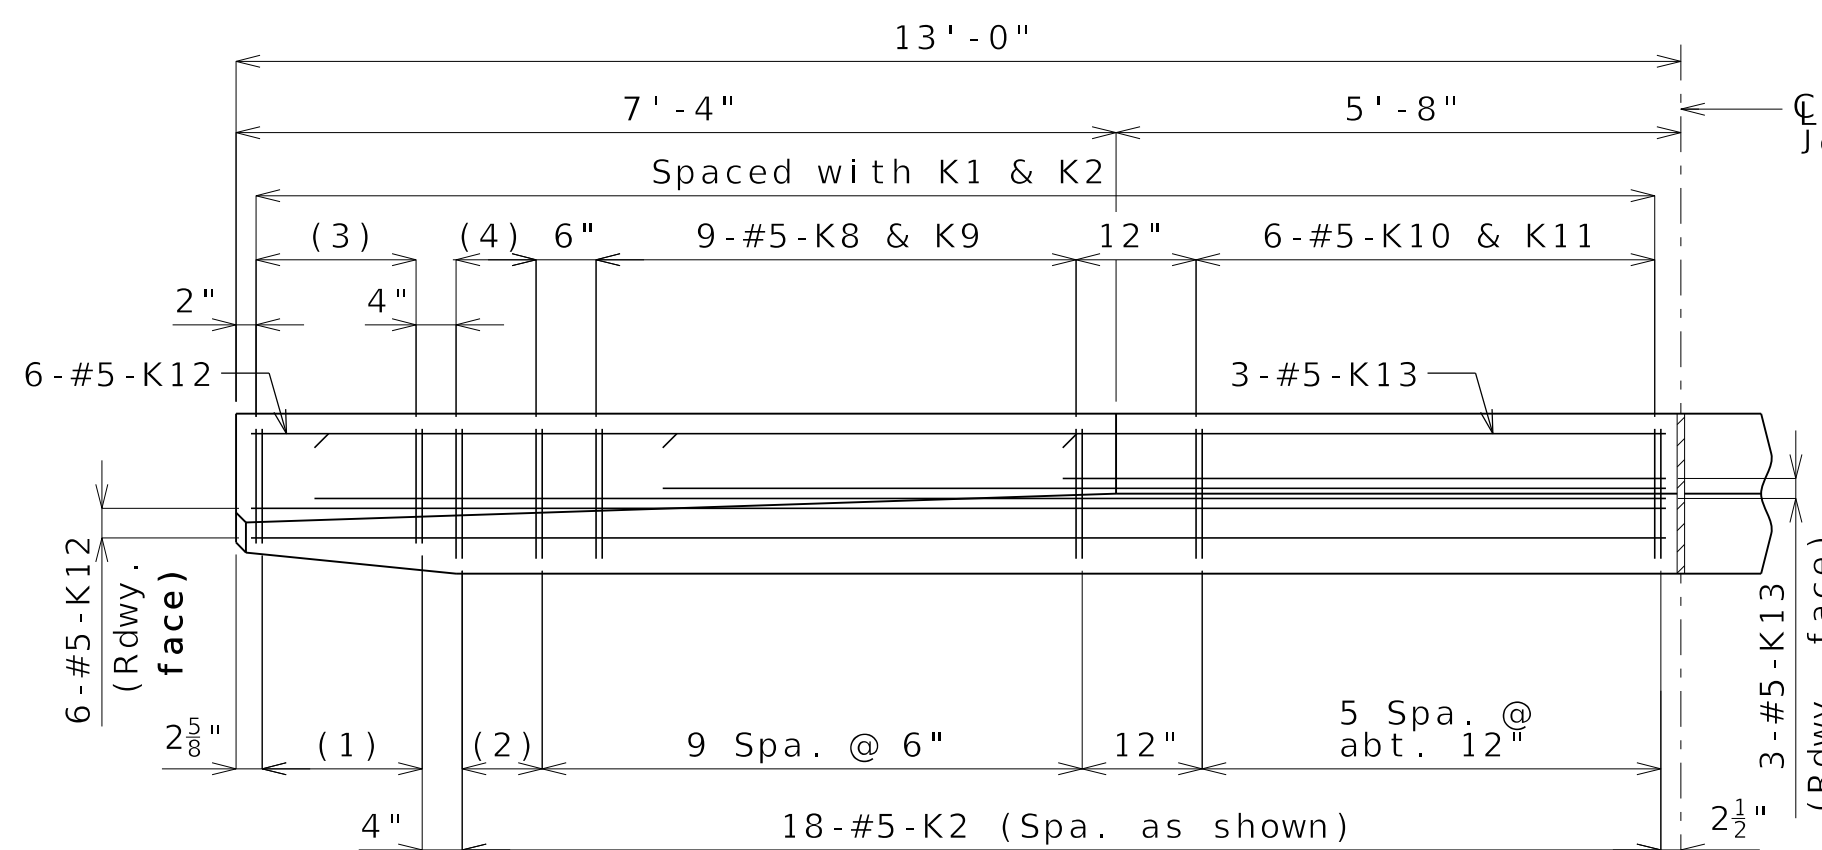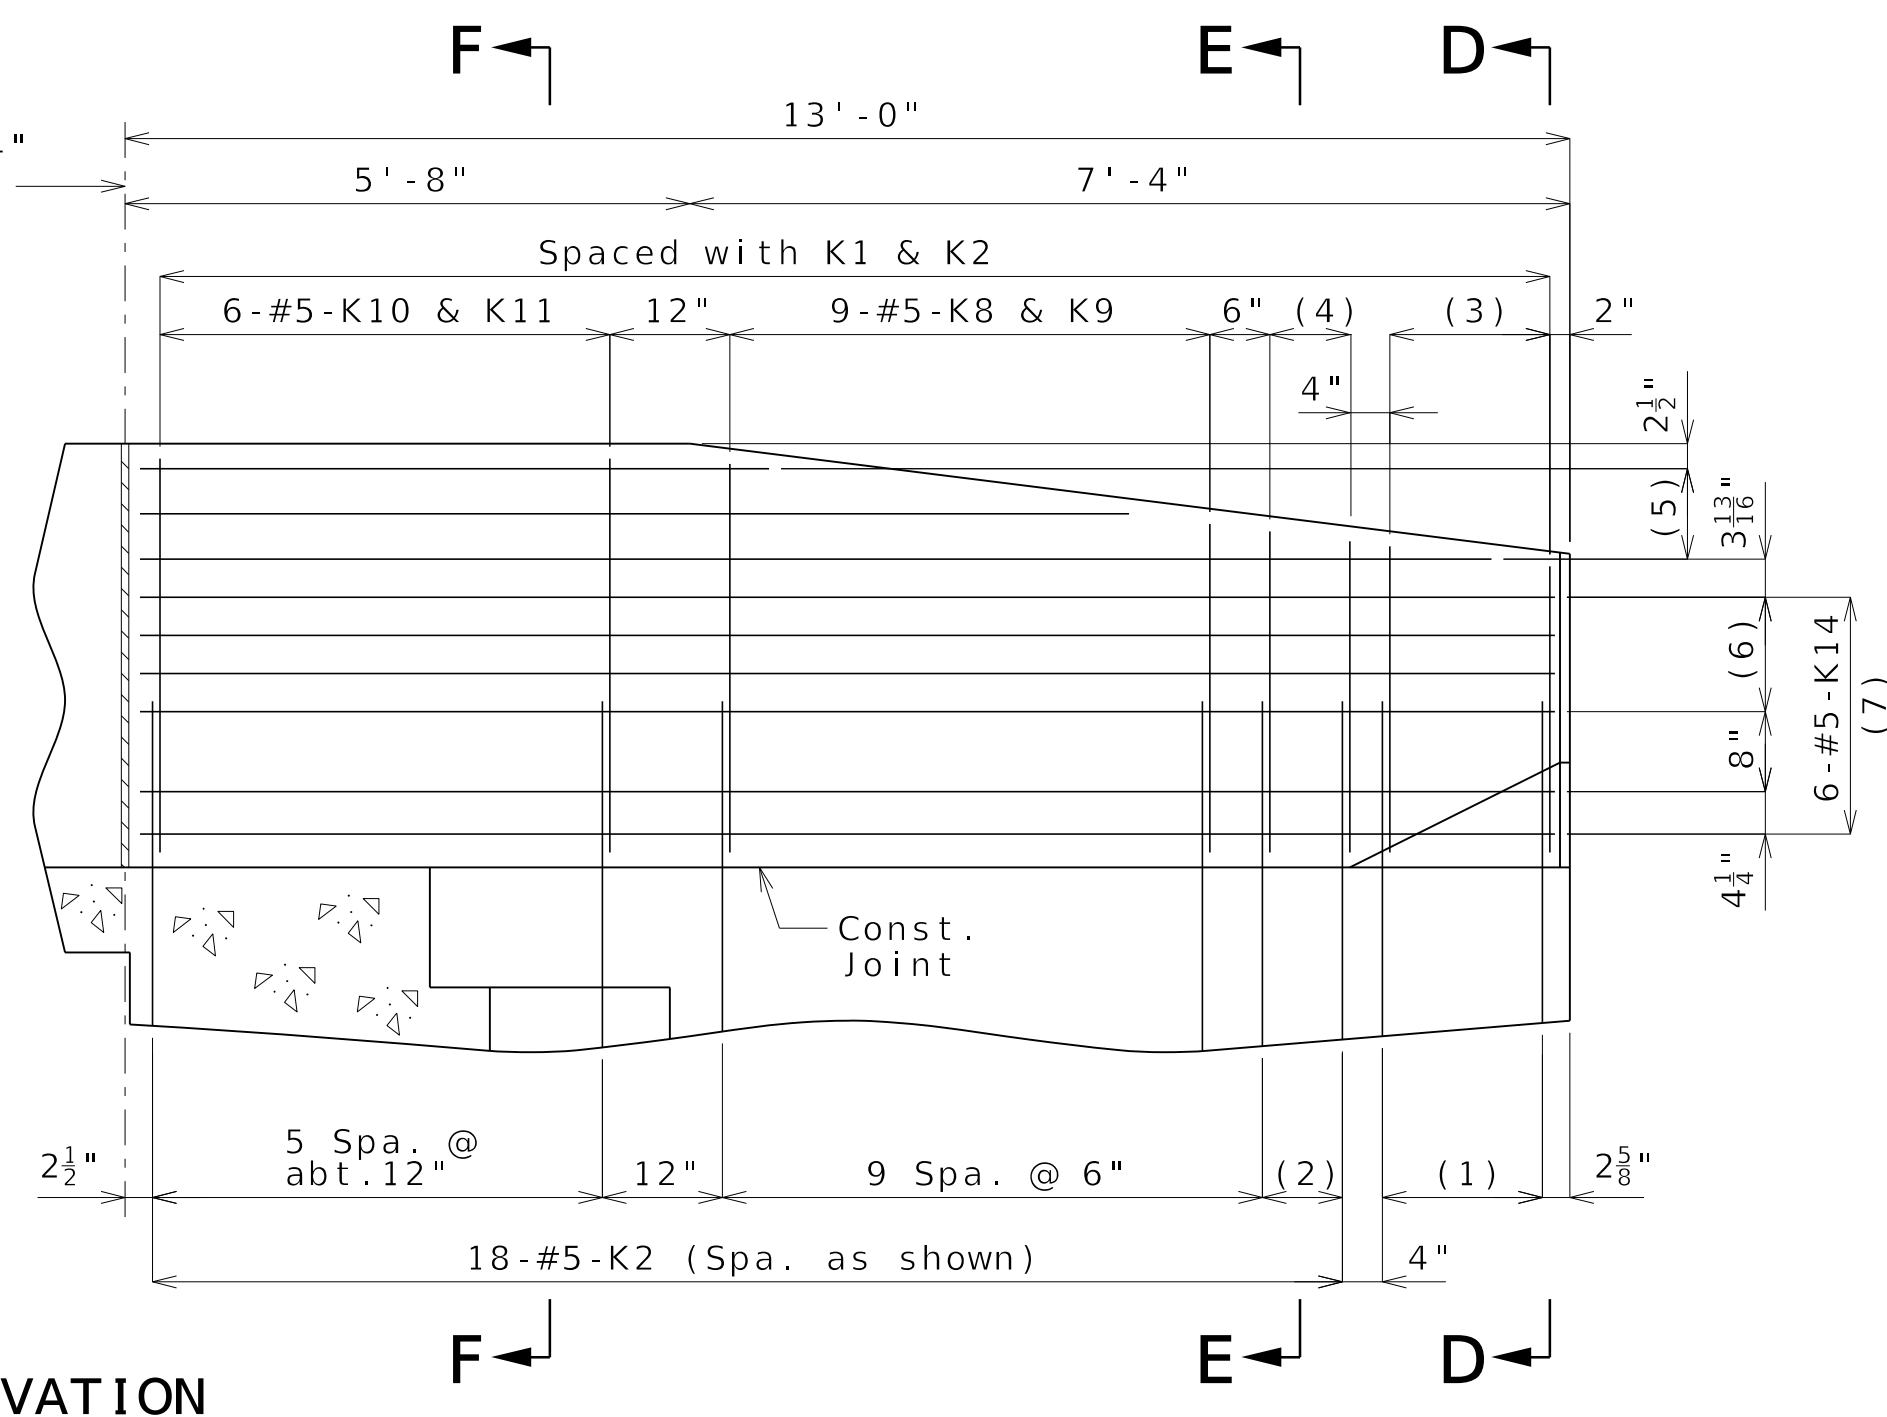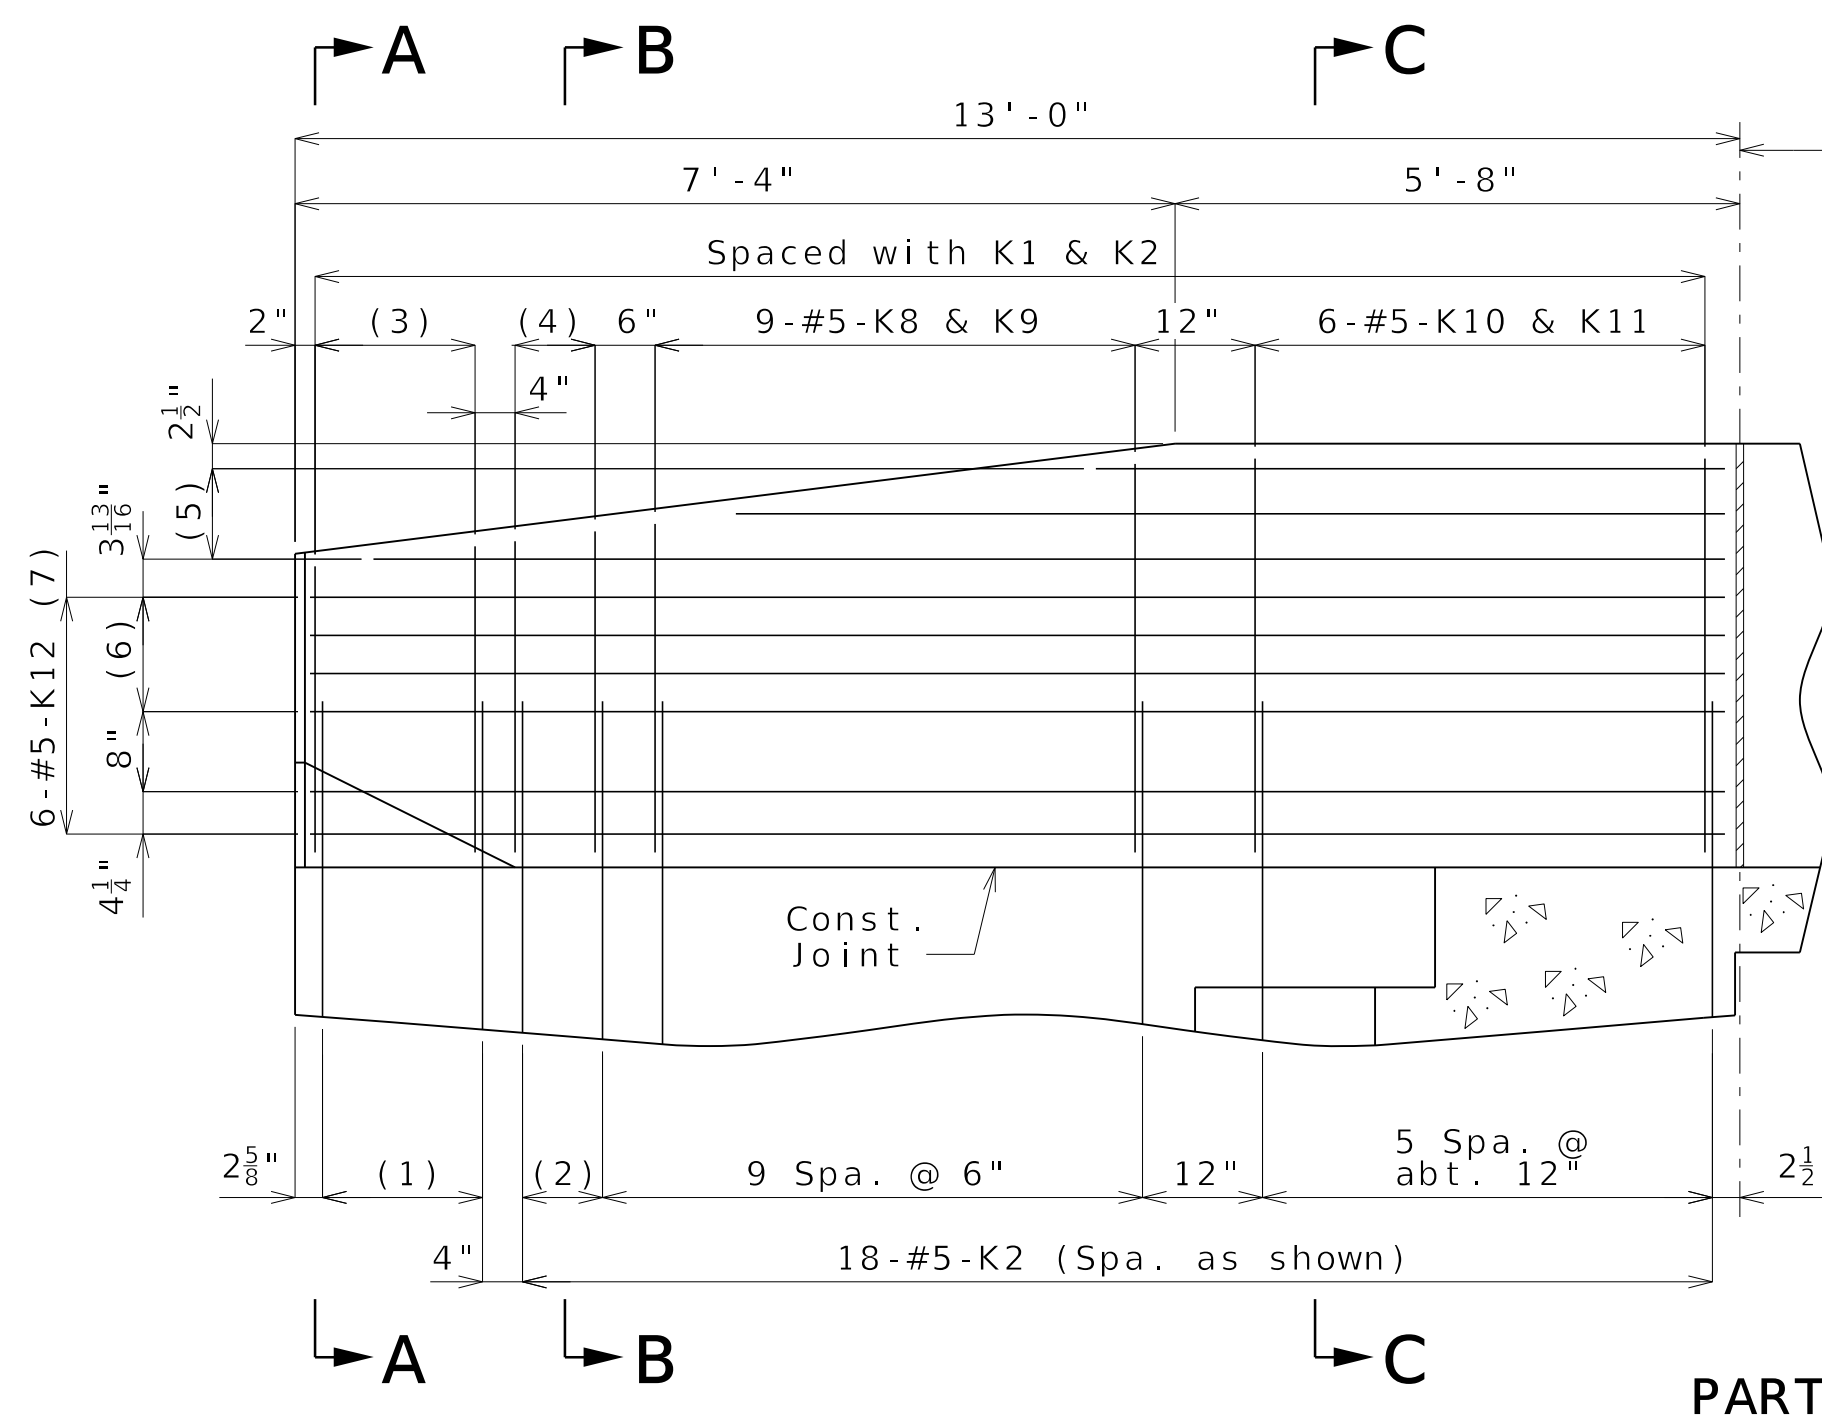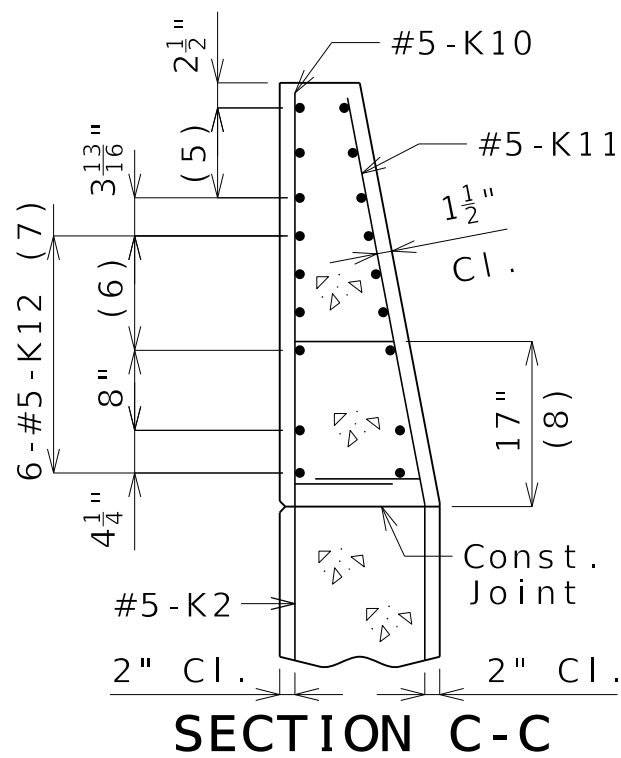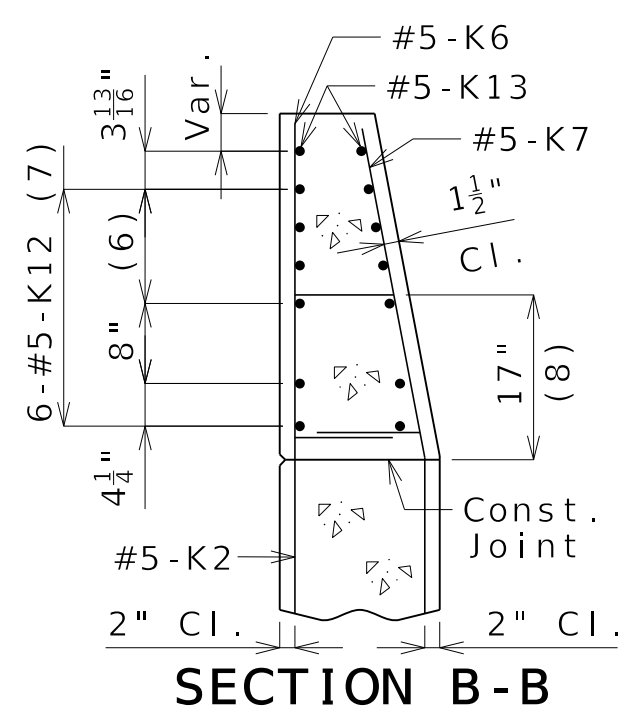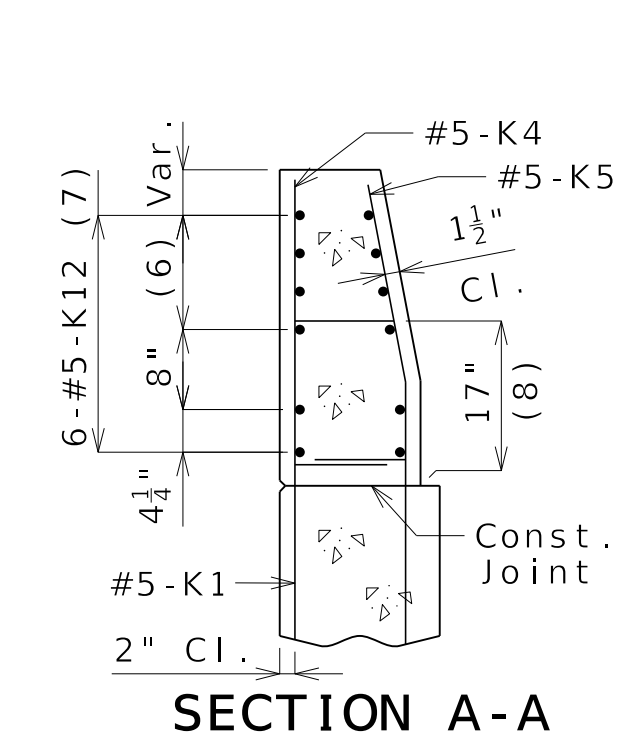


- (1) 5-#5-K1 @ 4" cts.
- (2) 2 spaces @ 4"
- (3) 5-#5-K4 & K5
- (4) 3-#5-K6 & K7
- (5) 3-#5-K13 or K15 @ $4\frac{1}{2}$ " cts., each face
- (6) 3 spaces @ $3\frac{1}{16}$ "
- (7) Spaced as shown, each face
- (8) To top of bar

General Notes:

Concrete traffic barrier delineators shall be placed on top of the barrier as shown on Missouri Standard Plan 617.10 and in accordance with Sec 617. Delineators on bridges with two-lane, two-way traffic shall have retroreflective sheeting on both sides.

Reinforcing Steel :

Minimum clearance to reinforcing steel shall be 1 1/2" except as shown for bars embedded into end bent.

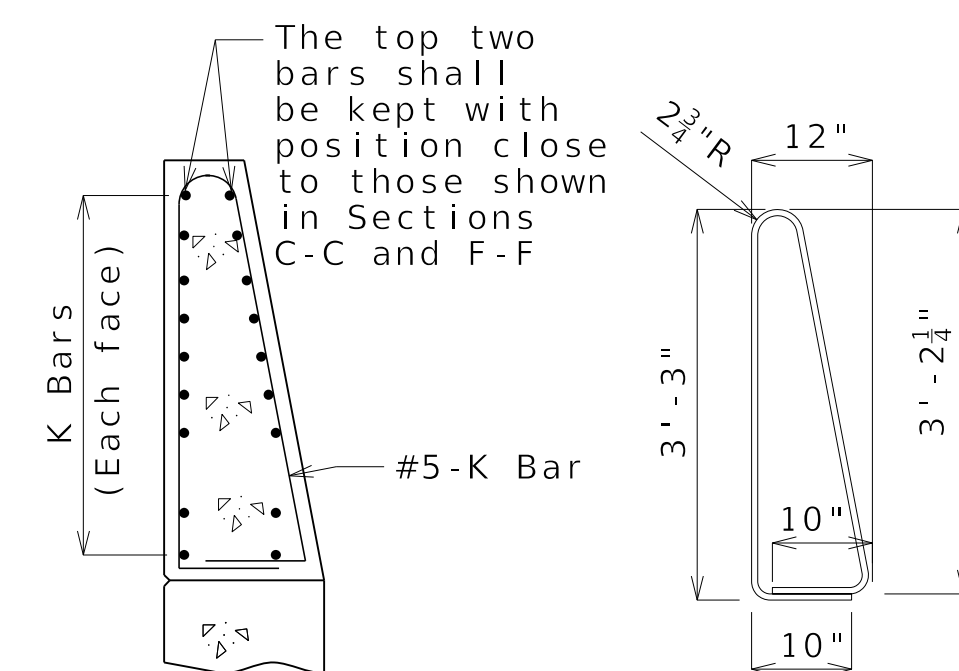

K10-K11 BAR PERMISSIBLE ALTERNATE SHAPE

The K10-K11 bar combination may be furnished as one bar as shown, at the contractor's option.

All dimensions are out to out.



02/20/2025 8:18:33 AM
Osman Mohammed
MO PE-2021003145

DATE PREPARED

19 - FEB - 2025

ROUTE	STATE
F 4WB	MO

54WB	MO
DATE: 10/1/2018	SHEET: 10

DISTRICT	SHEET NO.
RD	21

BR	21
COUNTY	

COUNTY
CALLAWAY

PROJECT NO.

BRIDGE NO.

DATE	DESCRIPTION
01/21/2025	REV. A - FINAL REVIEW
02/19/2025	REV. 0 - RELEASED FOR CONSTRUCTION

MISSOURI HIGHWAYS AND TRANSPORTATION COMMISSION

MoDOT


105 WEST CAPITOL
JEFFERSON CITY, MO 65102
1-888-ASK-MODOT (1-888-275-6636)

MoDOT IMPROVE I-70 DB PROJECT 1

WSP **MILLSTONE WEBER**

MO STATE CERTIFICATE OF AUTHORITY #001644 ENGINEERING

105 WEST CAPITAL
JEFFERSON CITY, MO 65102
1-888-ASK-MODOT (1-888-275-6636)



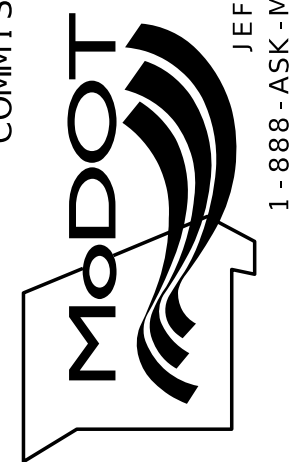



MILLSTON WEBER
 MODOT IMPROVE I-70 DB PROJECT 1
 NO. STATE CERTIFICATE OF AUTHORITY #0011444 ENGINEER




MILLSTONE
WEBER
ENGINEERING

2046 JOURNAL OF CLIMATE

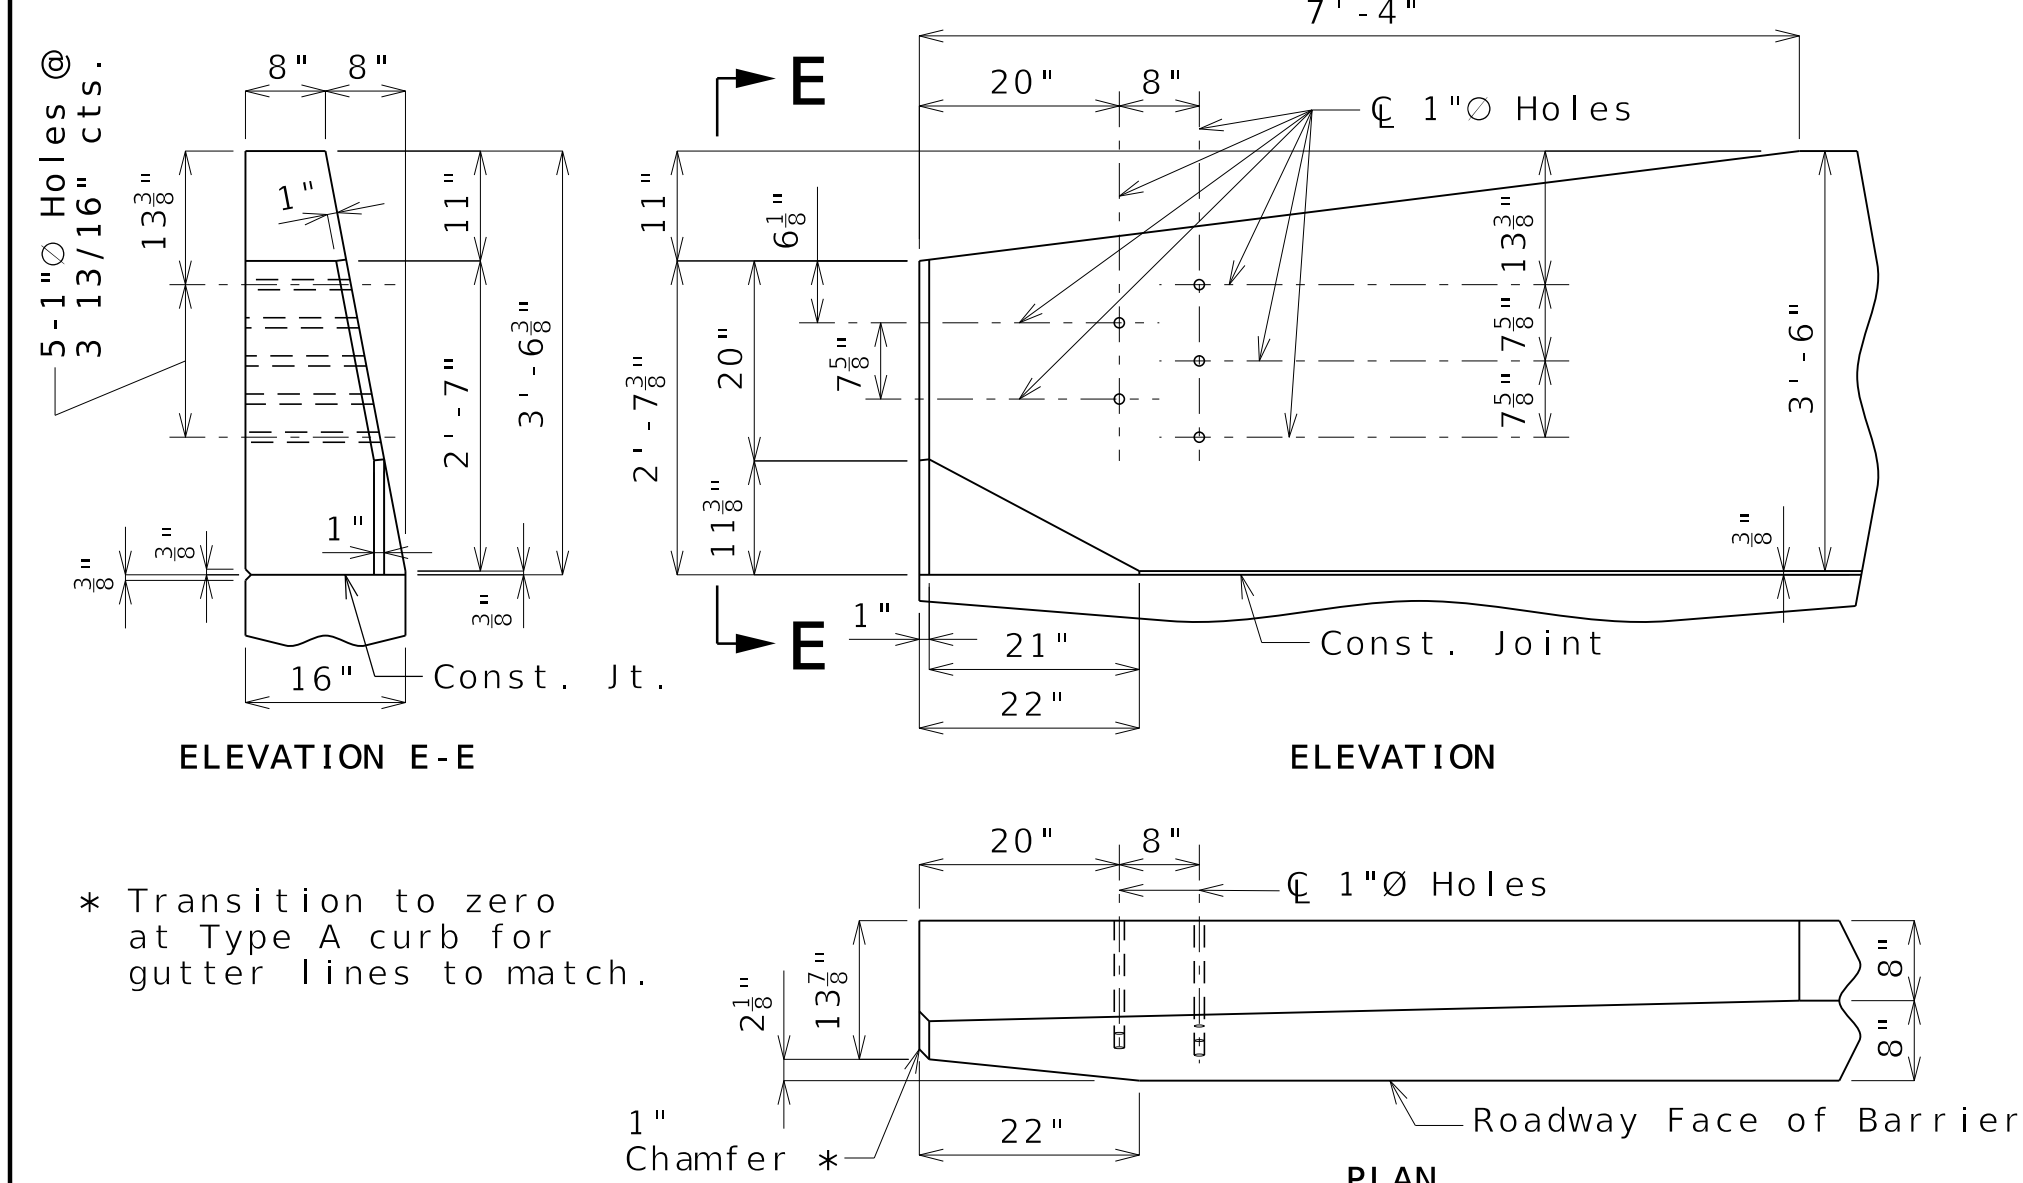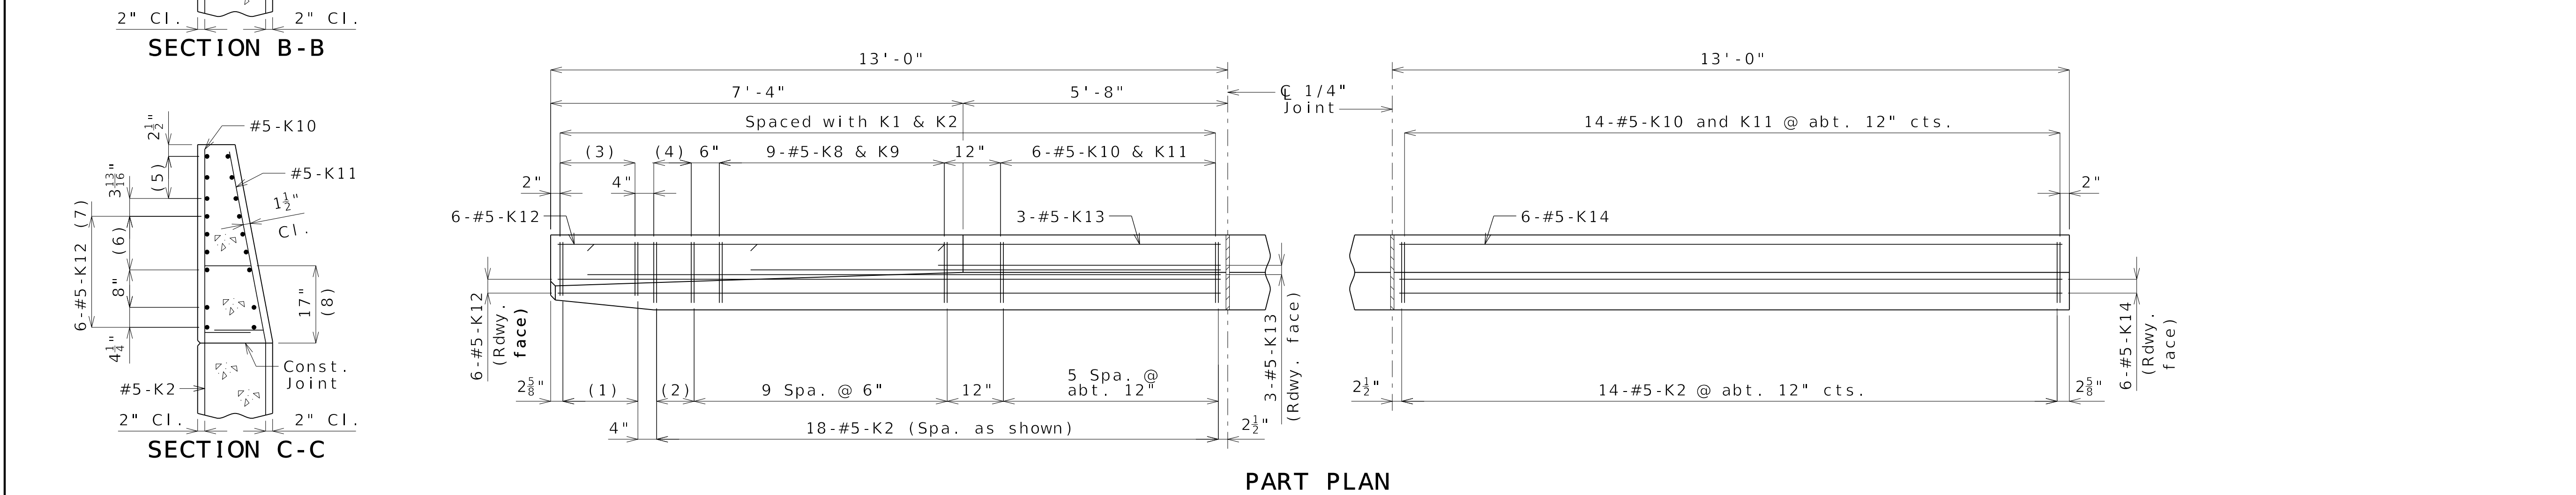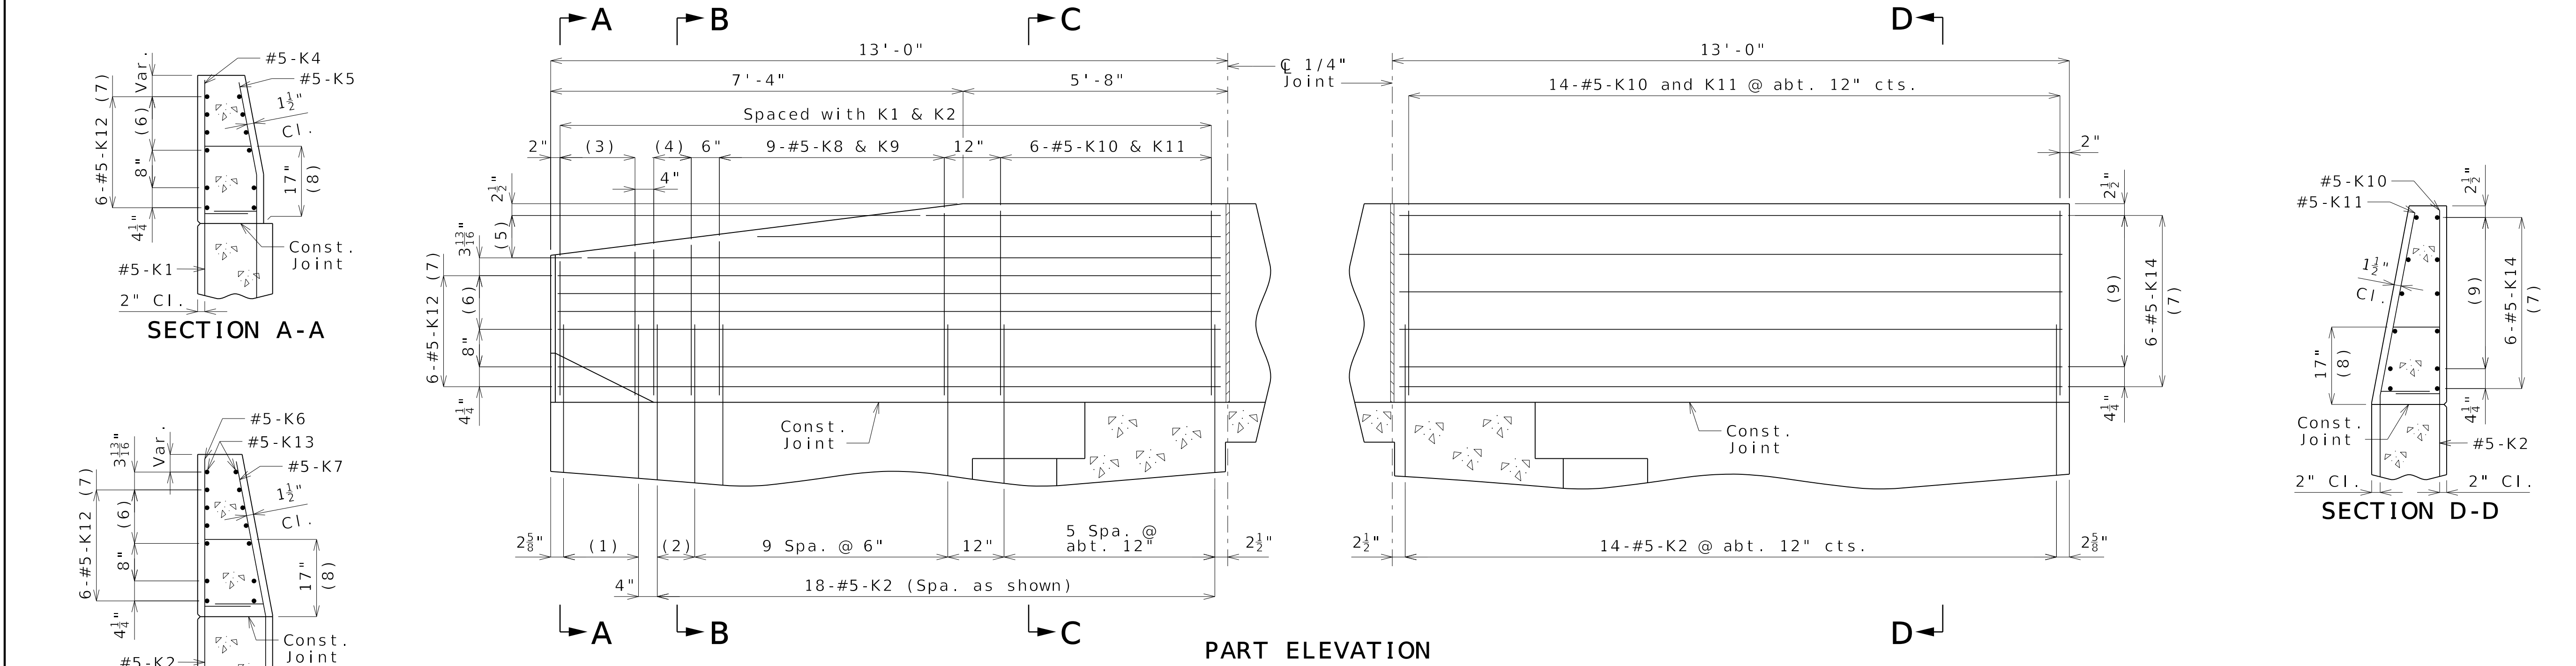

DETAILS OF GUARD RAIL ATTACHMENT (Near End Bent No. 1 only)

TYPE D BARRIER (RIGHT) AT END BENTS

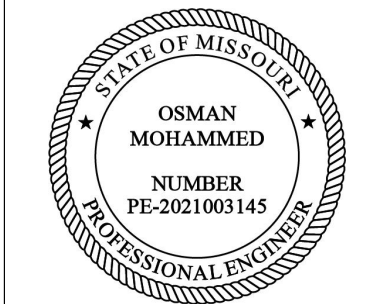



DATE PREPARED
19-FEB-2025
ROUTE 54WB
DISTRICT BR
COUNTY CALLAWAY
JOB NO. JST0021
CONTRACT ID.


STATE
MO
SHEET NO. 22

PROJECT NO.


BRIDGE NO. A9556

DATE	DESCRIPTION
01/21/2025	REV. A - FINAL REVIEW
02/19/2025	REV. 0 - RELEASED FOR CONSTRUCTION

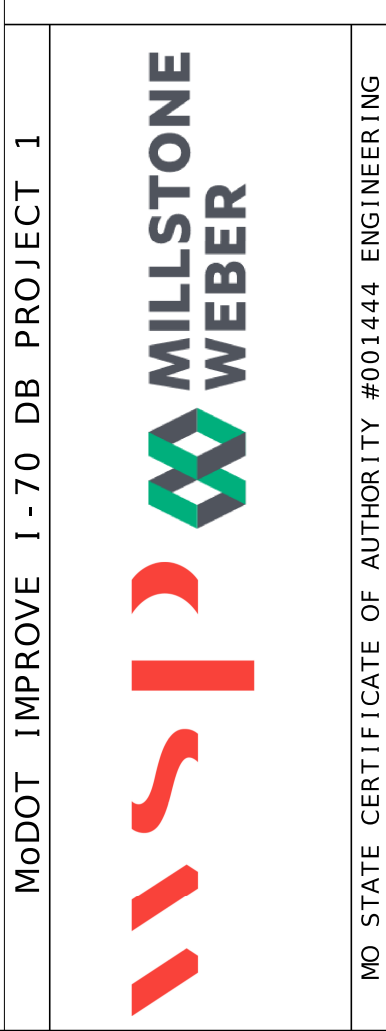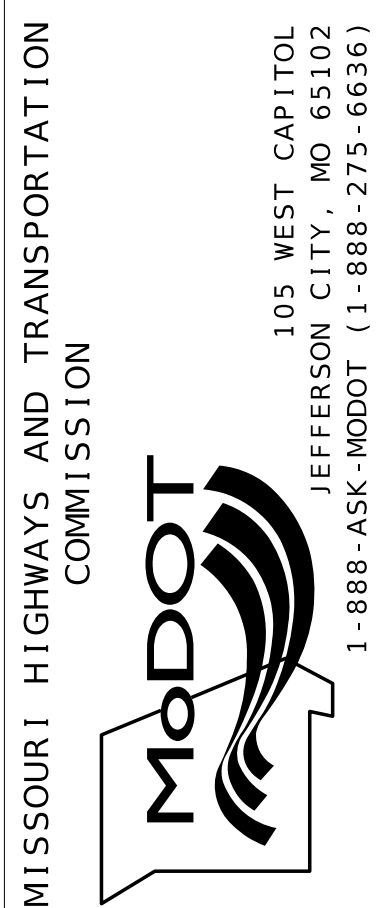


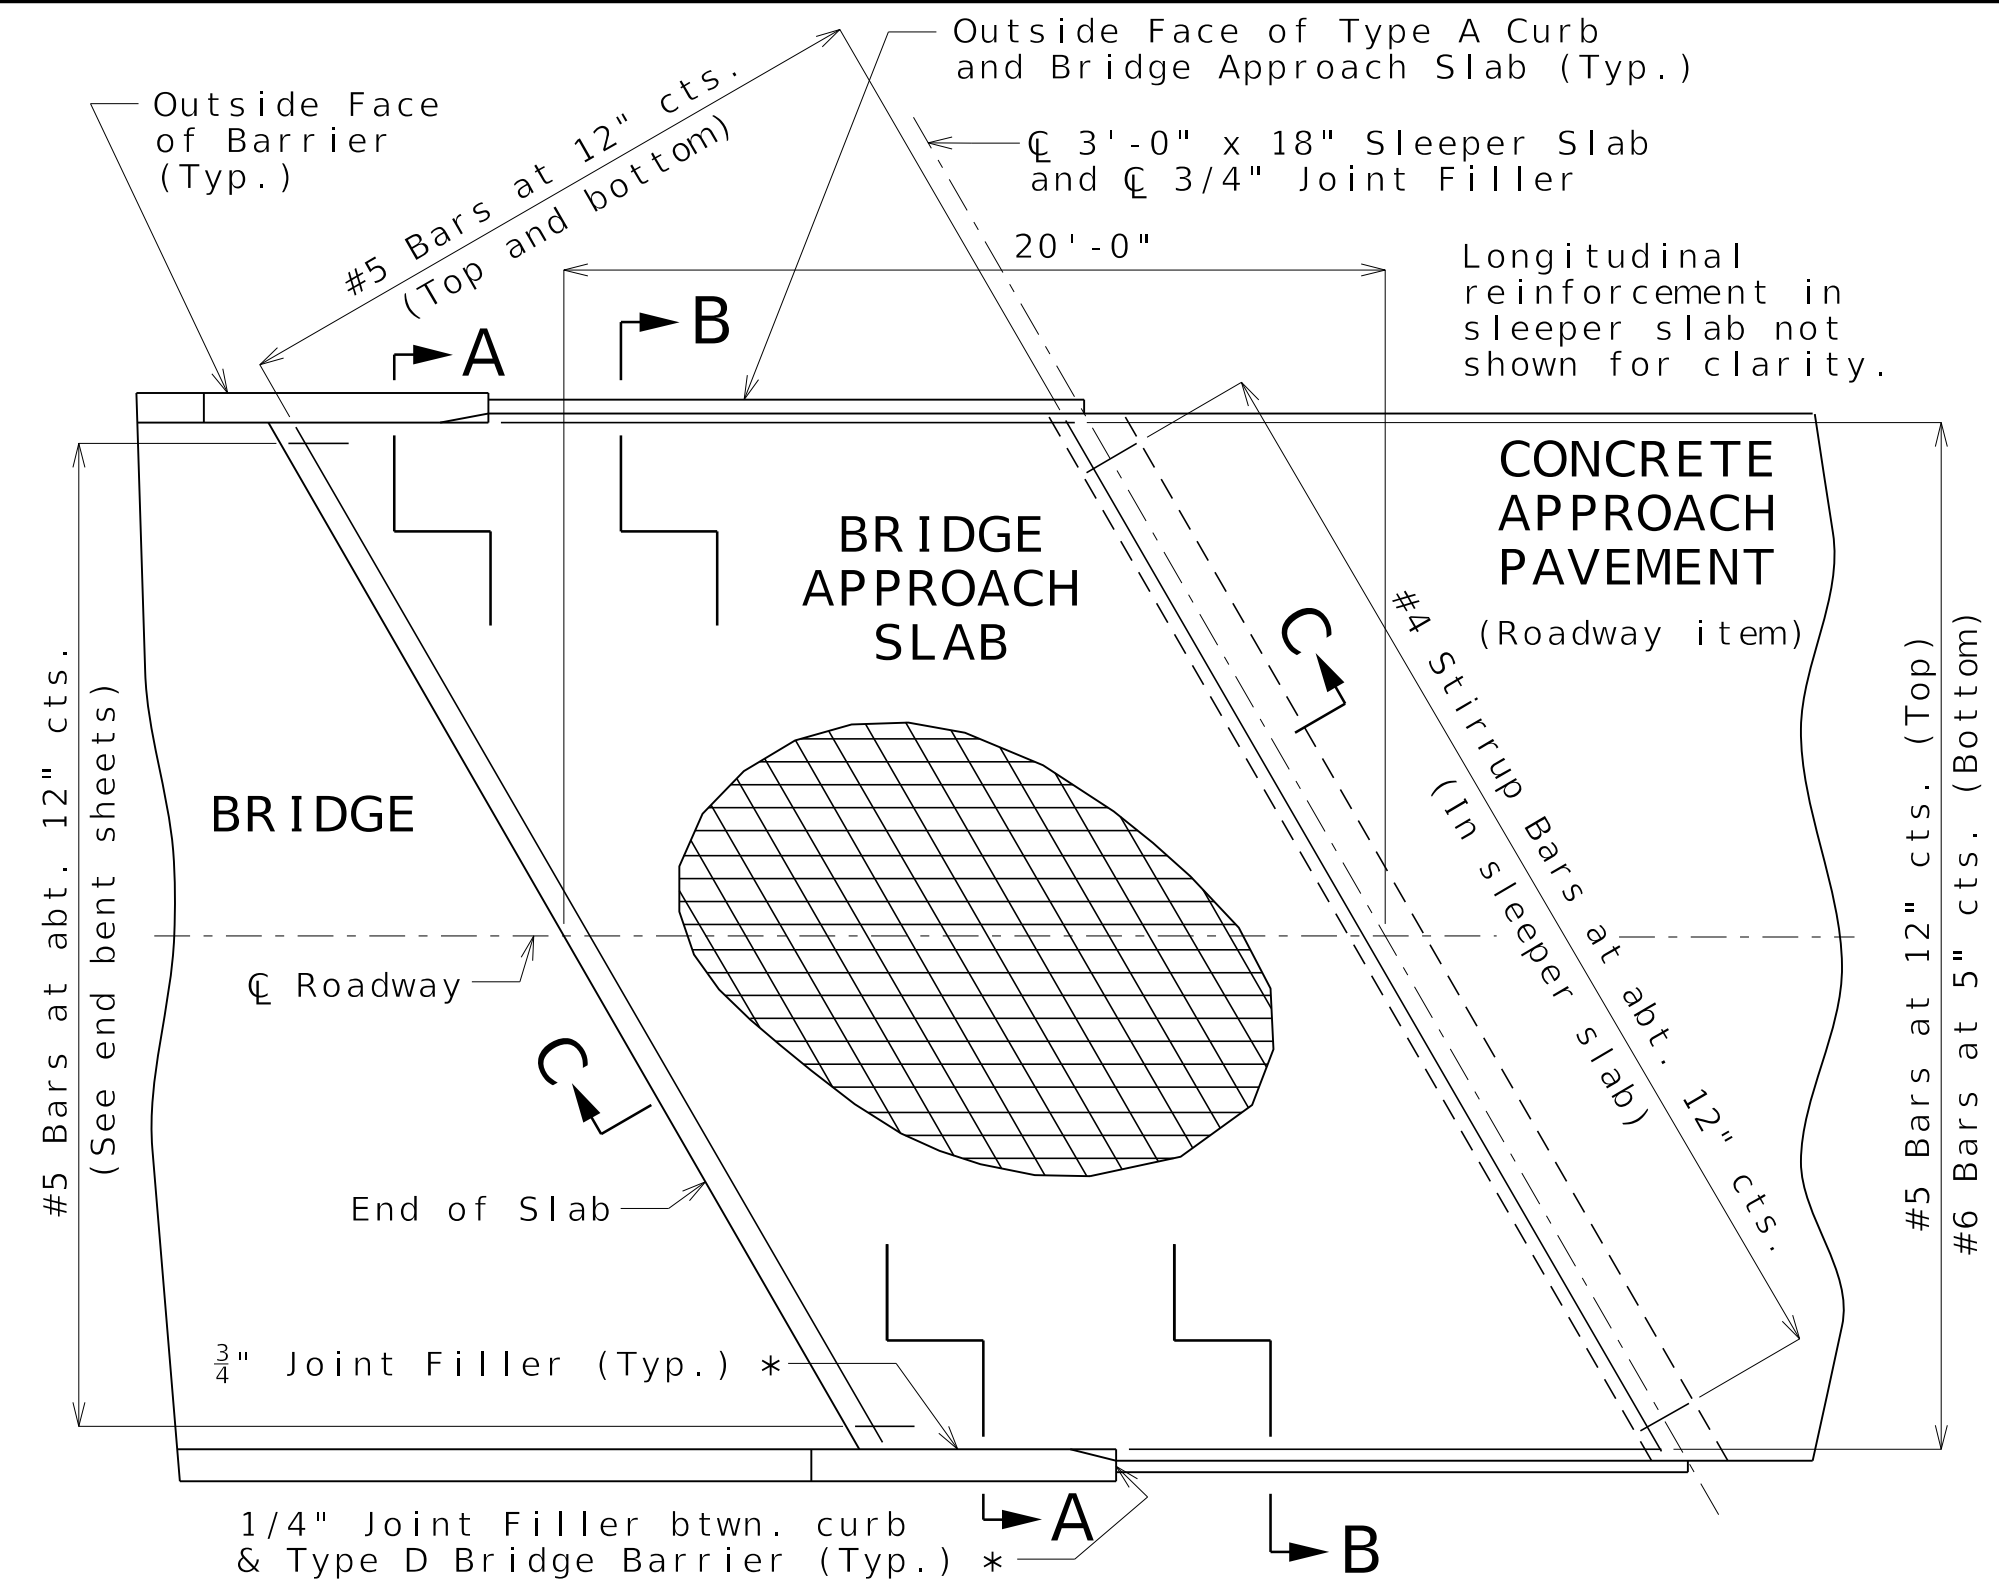

PART PLAN SHOWING REINFORCEMENT AT END BENT NO. 1

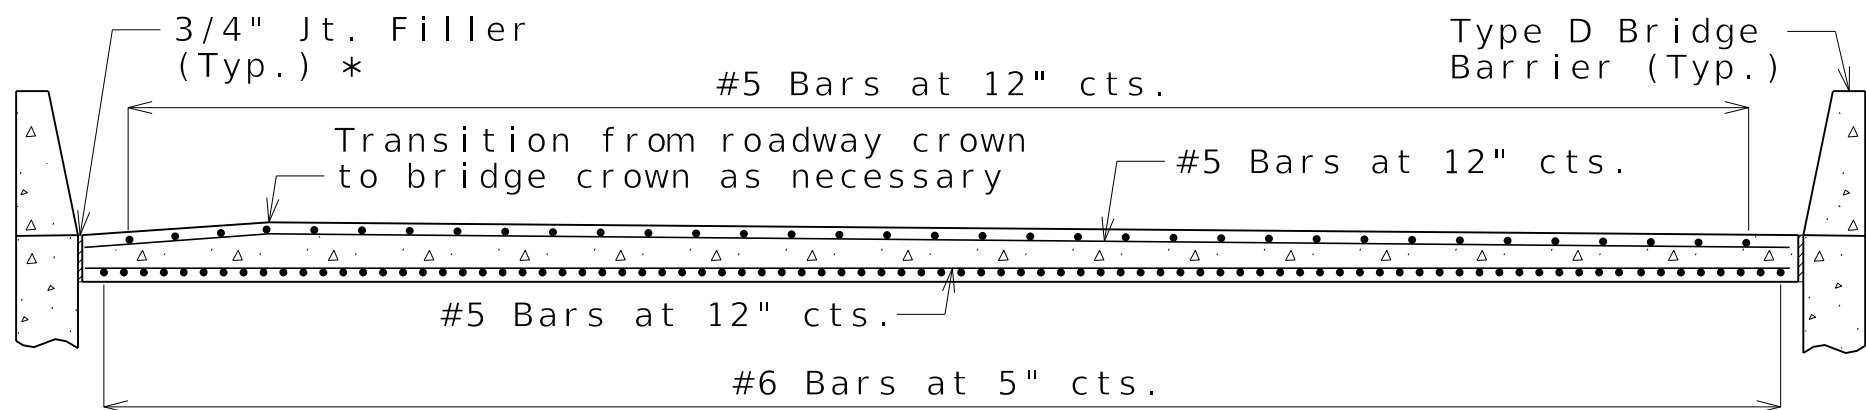


SECTION A-A

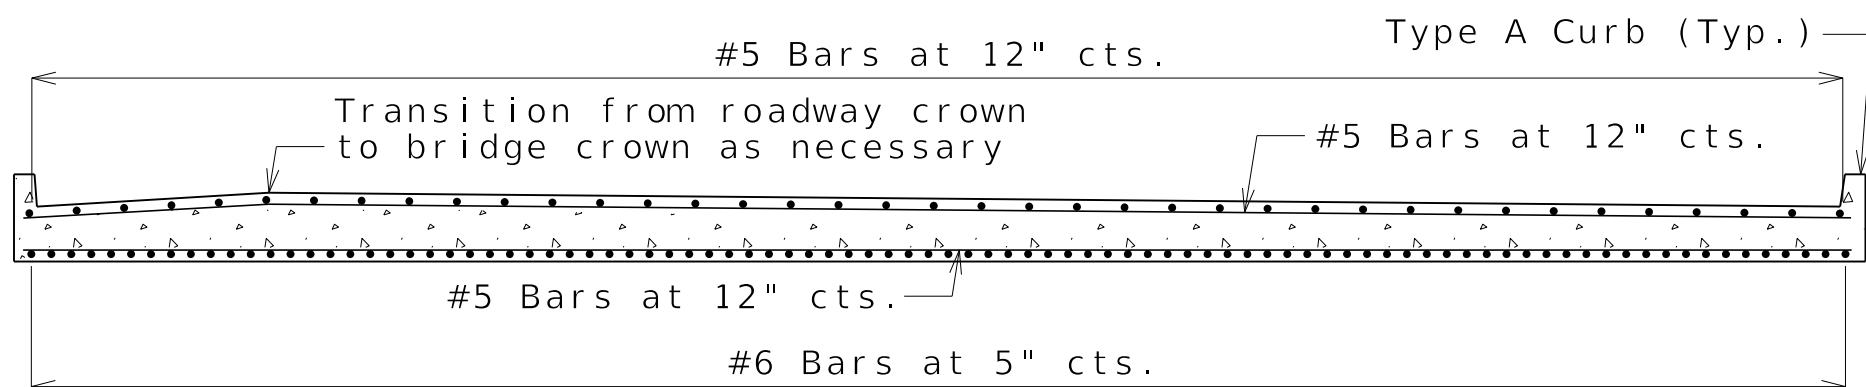


SECTION B-B

With the approval of the engineer, the contractor may crown the bottom of the approach slab to match the crown of the roadway surface.

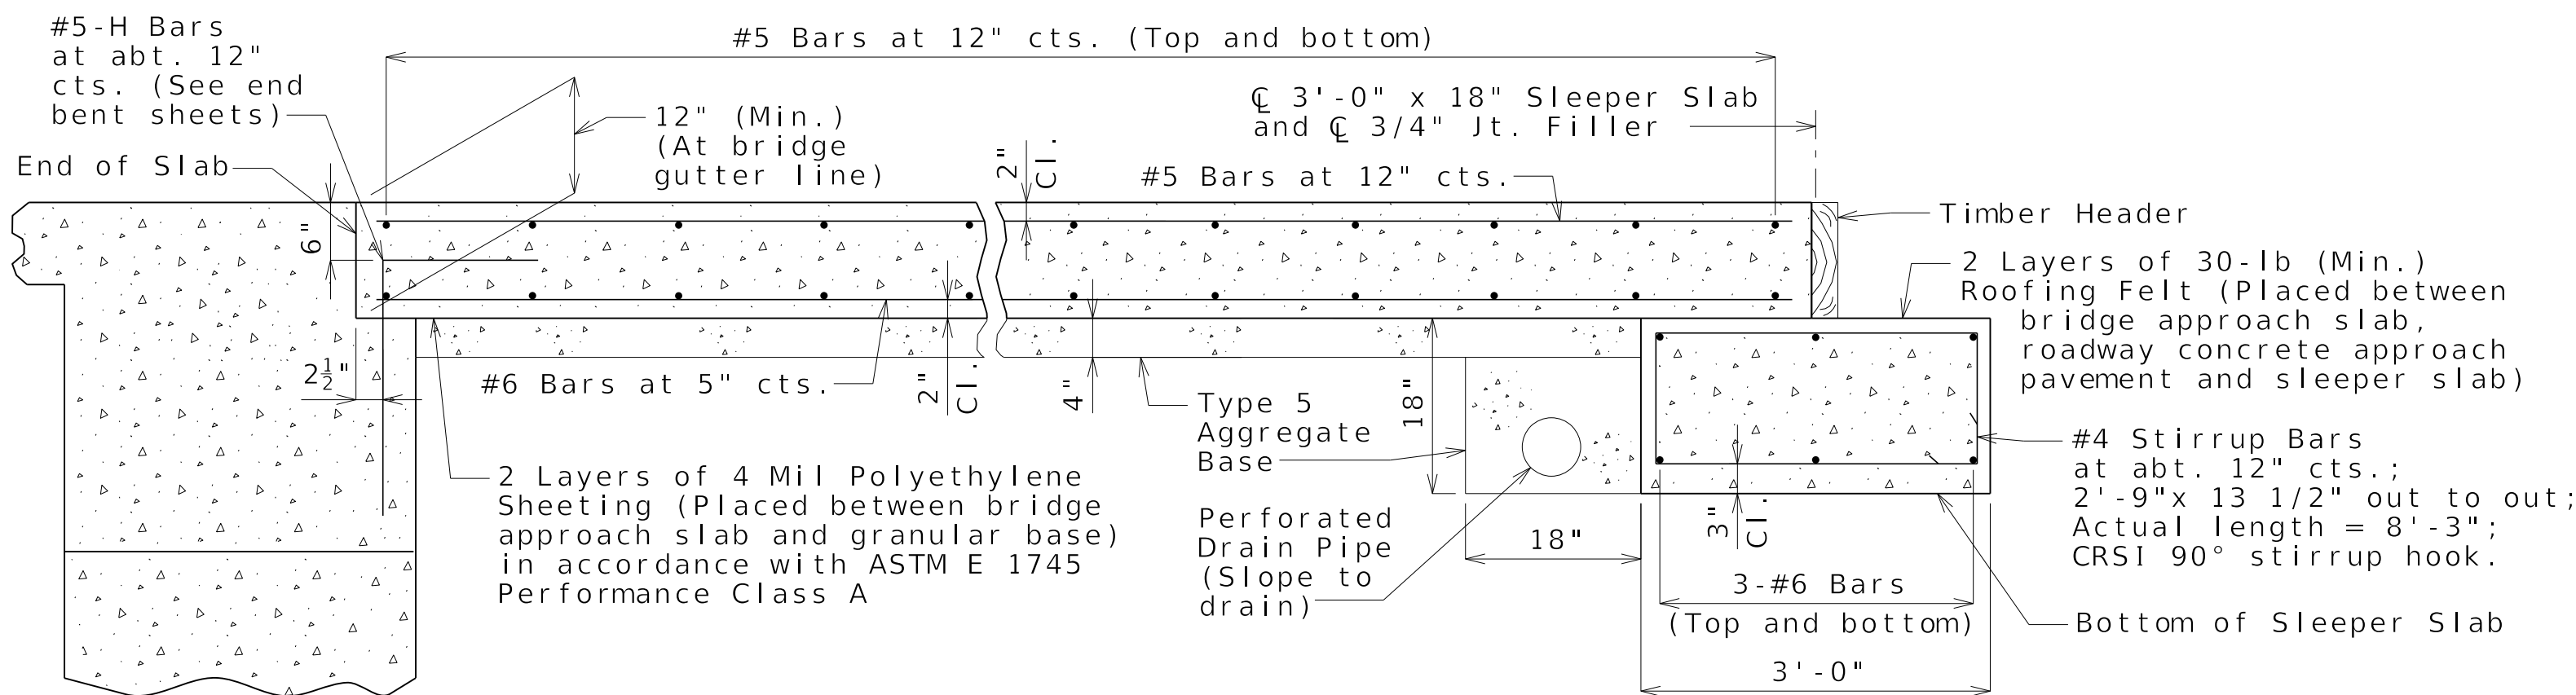


SECTION C-C

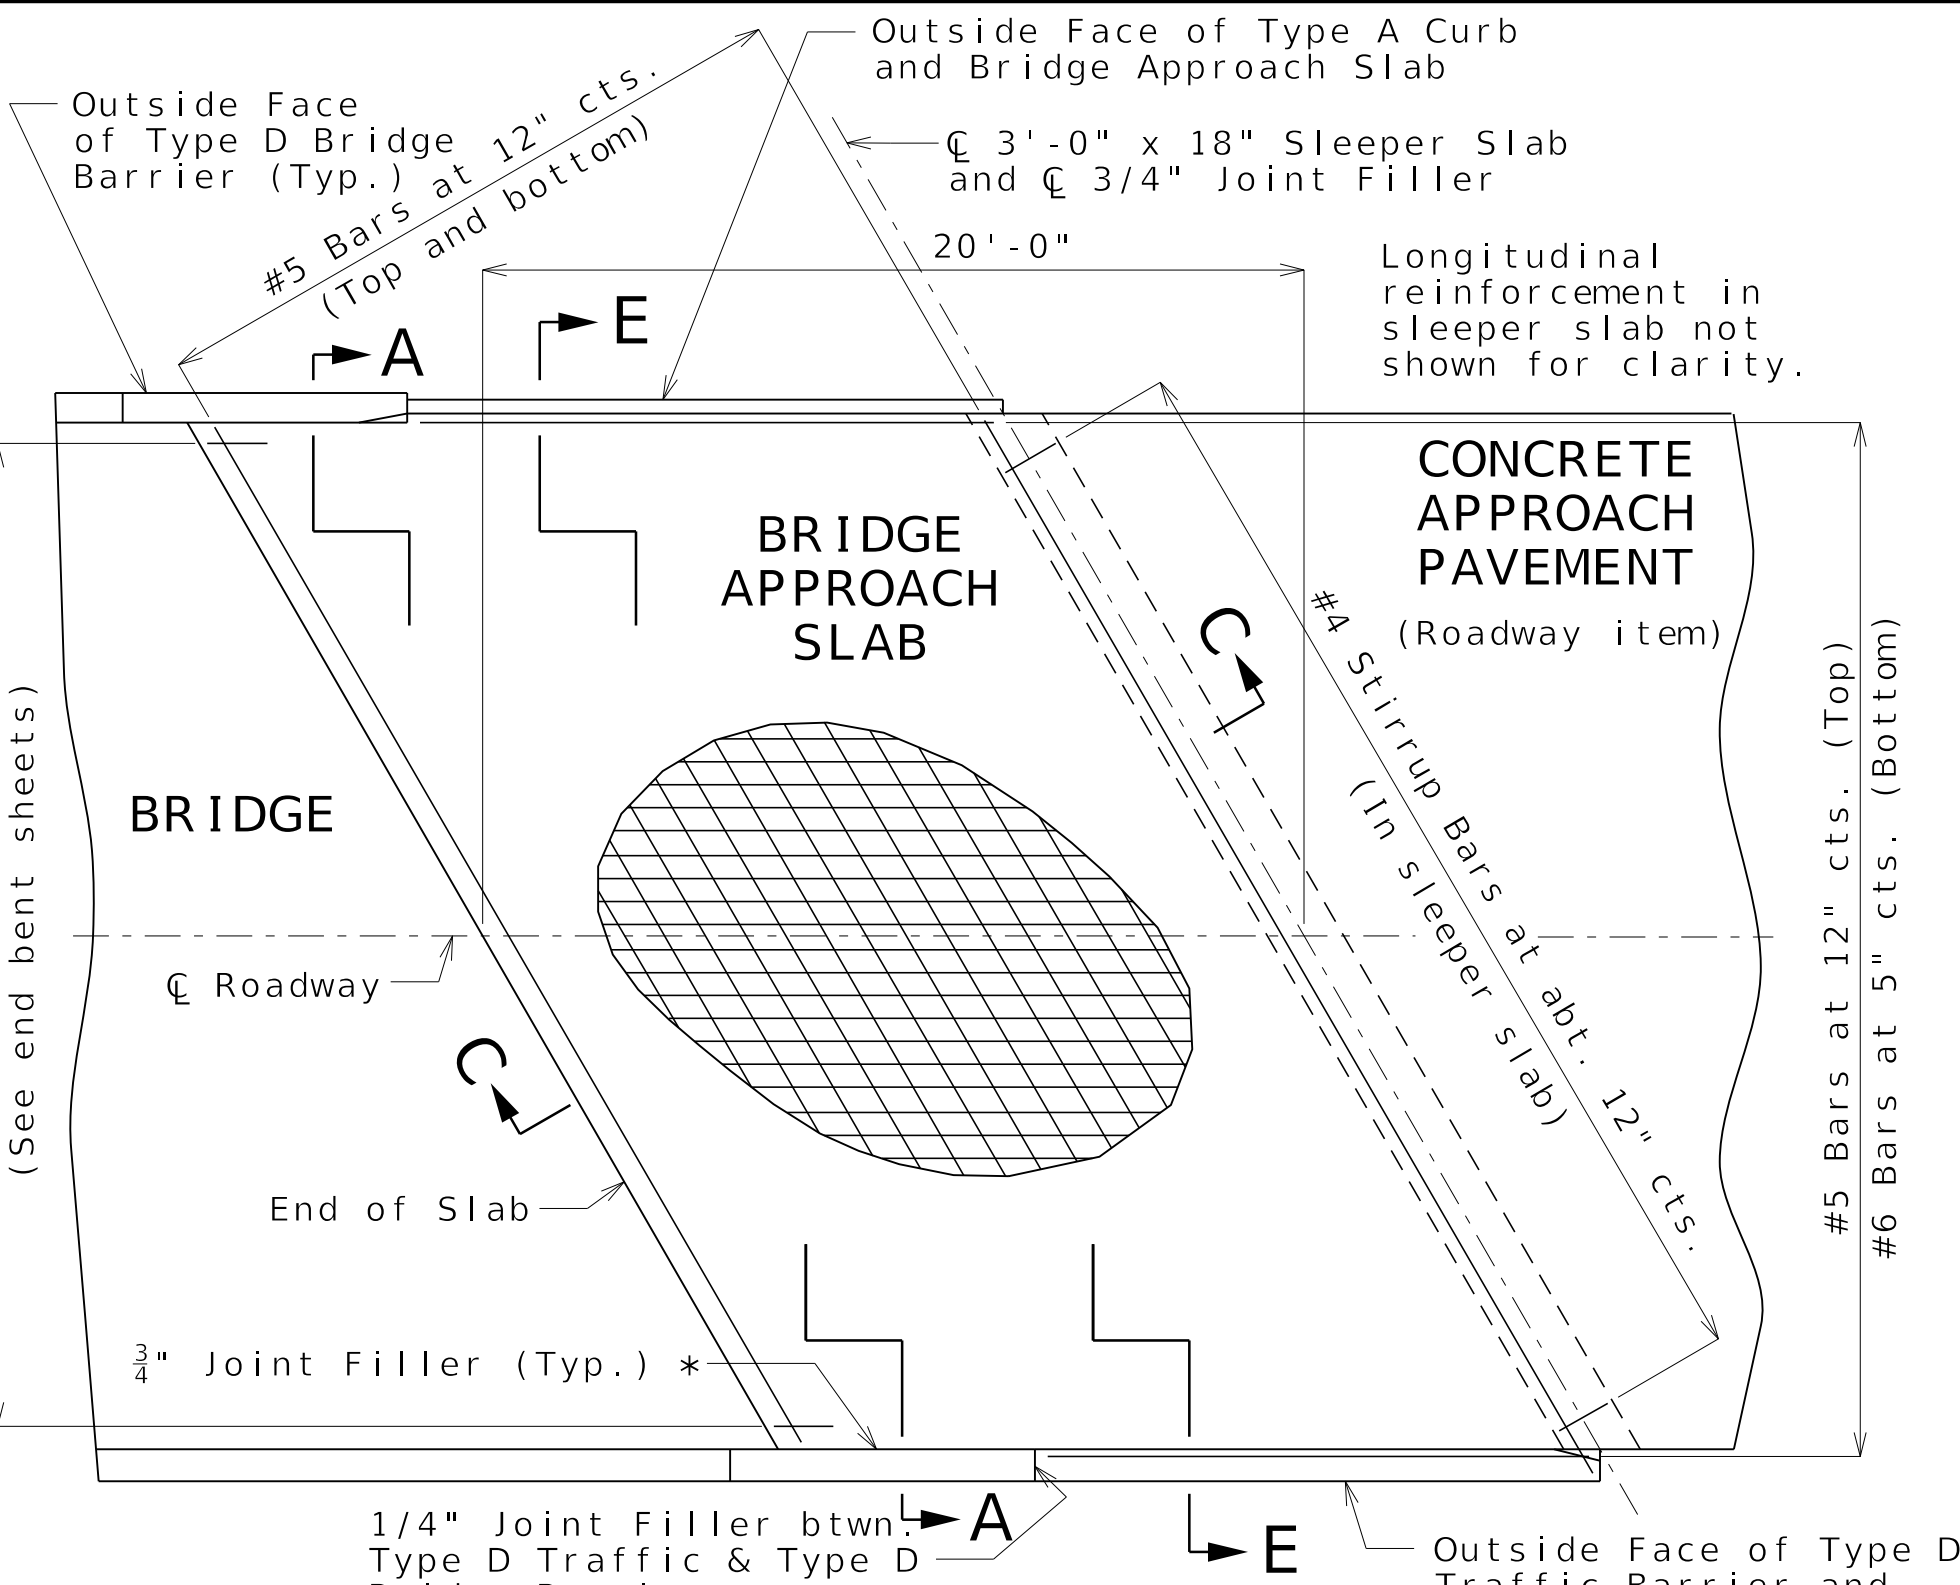

PART PLAN SHOWING REINFORCEMENT AT END BENT NO. 3

Additional moment slab steel not shown for clarity.
** See Missouri Standard Plan 617.10M for details of Type D Traffic Barrier and Moment Slab reinforcement.

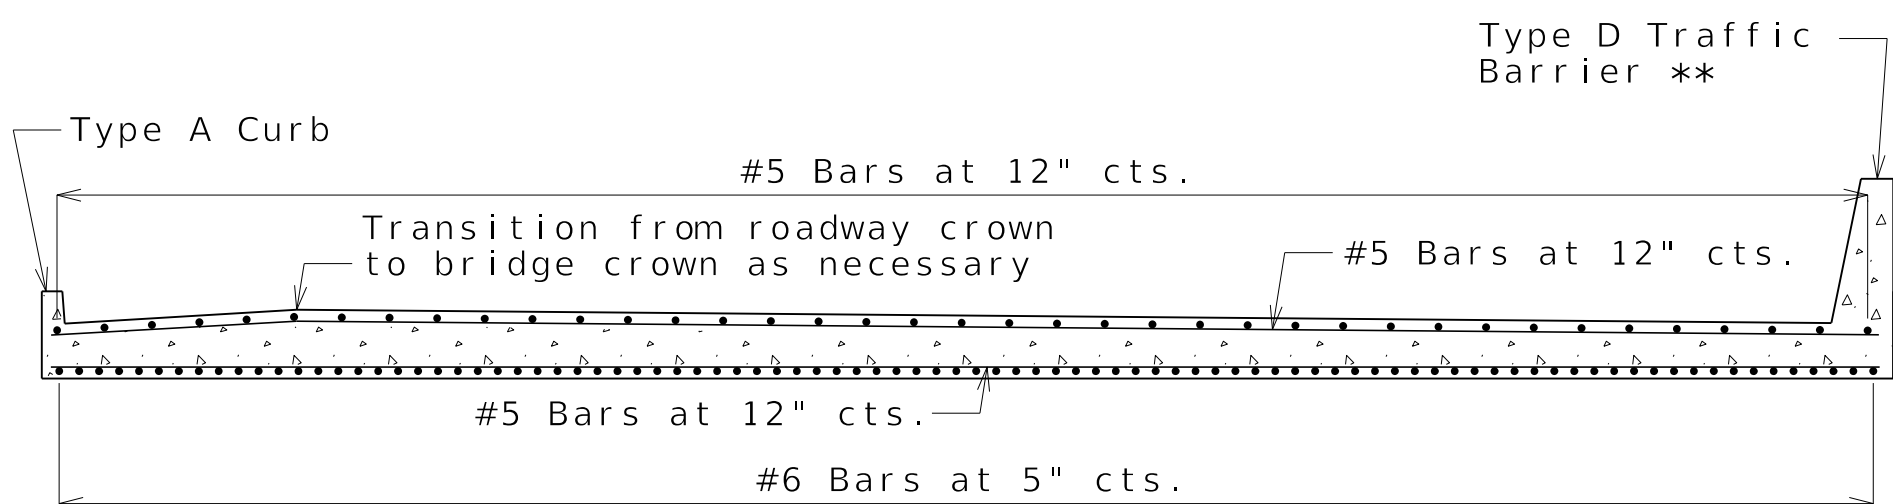

SECTION E-E

With the approval of the engineer, the contractor may crown the bottom of the approach slab to match the crown of the roadway surface.

BRIDGE APPROACH SLAB (MAJOR)

General Notes:

All concrete for the bridge approach slab and sleeper slab shall be in accordance with Sec 503 ($f'c = 4,000$ psi).

The reinforcing steel in the bridge approach slab and the sleeper slab shall be epoxy coated Grade 60 with $f_y = 60,000$ psi.

Drain pipe may be either 6" diameter corrugated metallic-coated pipe underdrain, 4" diameter corrugated polyvinyl chloride (PVC) drain pipe, or 4" diameter corrugated polyethylene (PE) drain pipe.

Minimum clearance to reinforcing steel shall be 1 1/2", unless otherwise shown.


The reinforcing steel in the bridge approach slab and the sleeper slab shall be continuous. The transverse reinforcing steel may be made continuous by providing a minimum lap splice of 29 inches for #5 bars and 44 inches for #6 bars, or by mechanical bar splice.

All joint filler shall be in accordance with Sec 1057 for preformed fiber expansion joint filler except as noted.


For concrete approach pavement details, see roadway plans.

See Missouri Standard Plan 609.00 for details of Type A curb.


* Seal joint between vertical face of approach slab and wing with sealant in accordance with Sec 717 for silicone joint sealant for saw cut and formed joints.

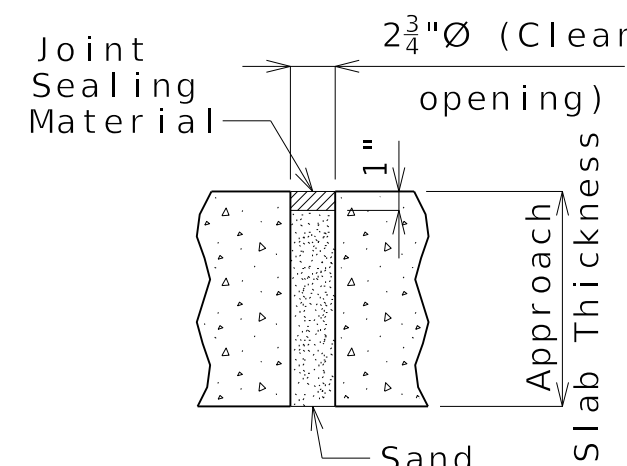


UNDERSEAL ACCESS HOLE DETAIL (If required)

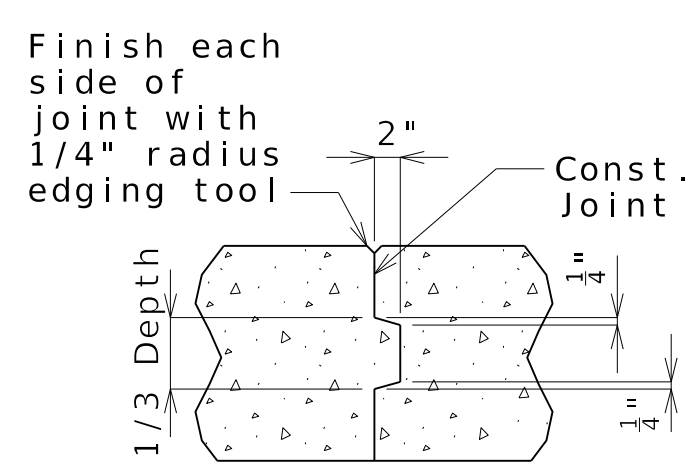


CONSTRUCTION JOINT DETAIL

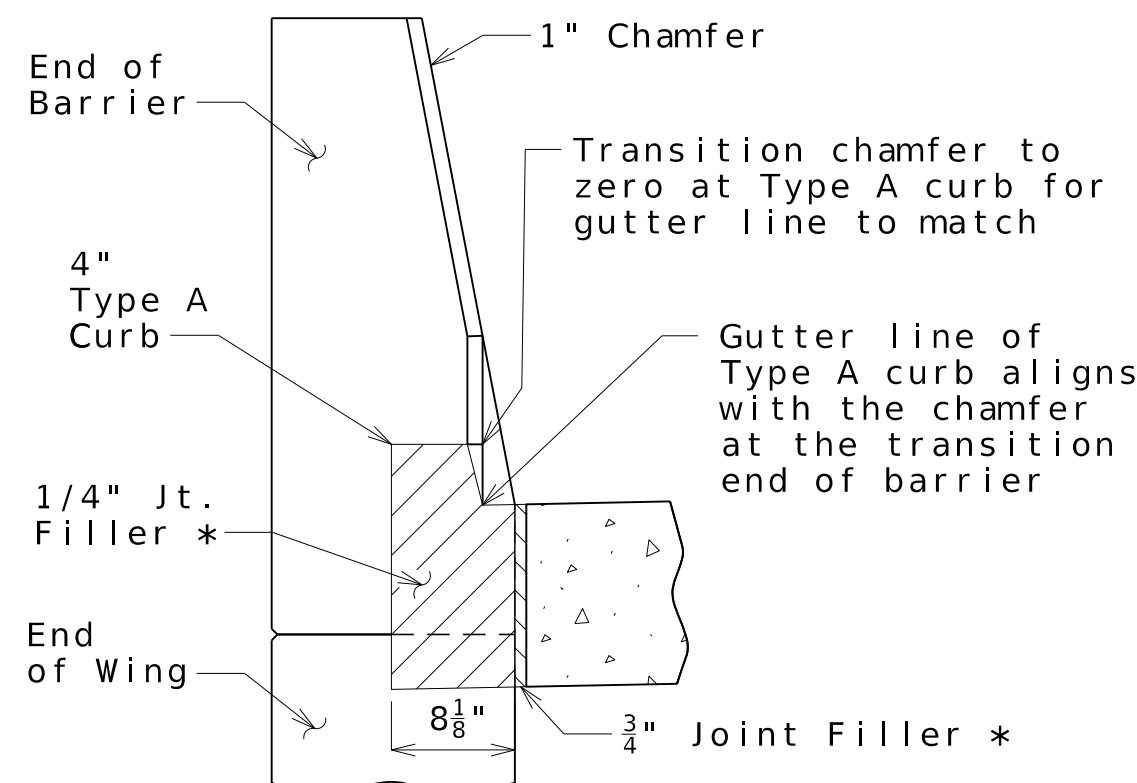

SECTION BETWEEN CURB AND BARRIER

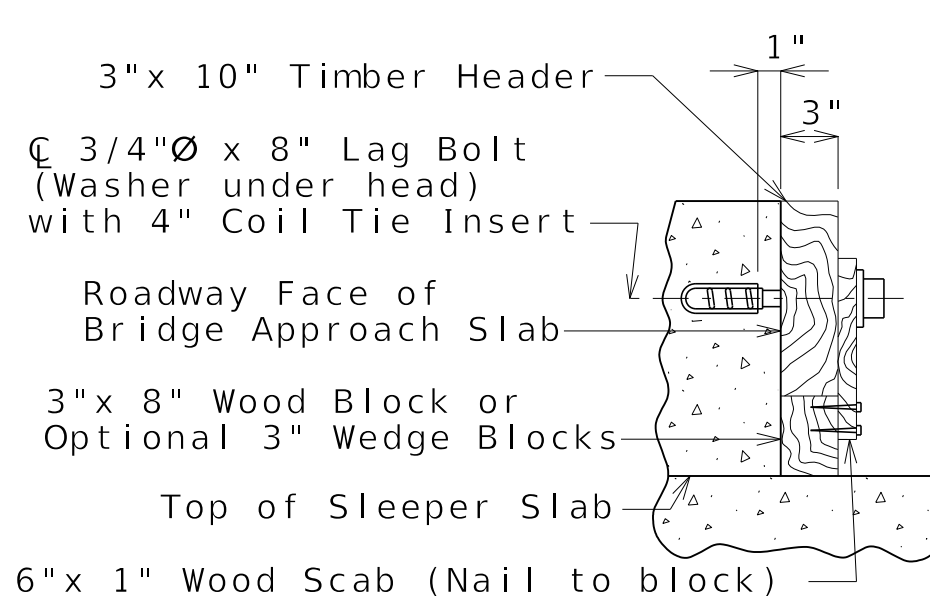

SECTION D-D

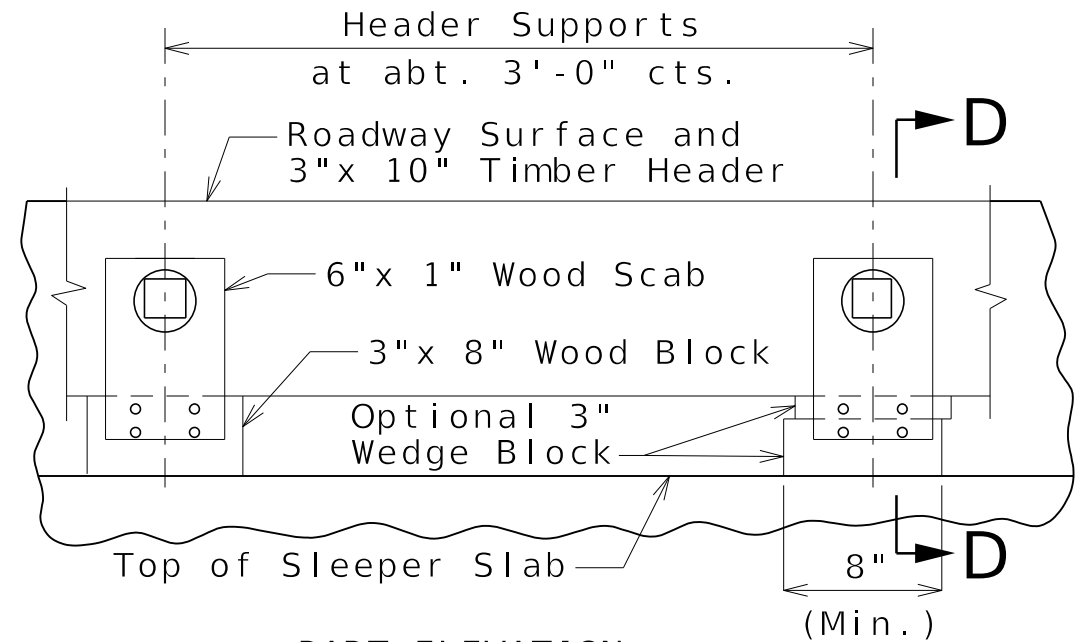

PART ELEVATION


DETAILS OF TIMBER HEADER

Remove timber header when concrete pavement is placed.

Detailed Jan 2025
Checked Jan 2025

Note: This drawing is not to scale. Follow dimensions.

Sheet No.23 of 35

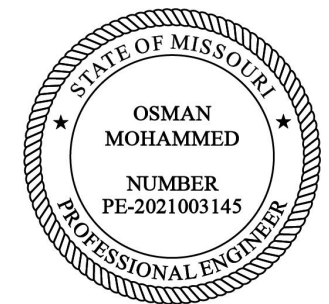











DATE PREPARED
19-FEB-2025
ROUTE
54WB
DISTRICT
BR
COUNTY
CALLAWAY
JOB NO.
JST0021
CONTRACT ID.

BRIDGE NO.
A9556


DESCRIPTION	DATE
REV. A - FINAL REVIEW	01/21/2025
REV. 0 - RELEASED FOR CONSTRUCTION	02/19/2025

MISSOURI HIGHWAYS AND TRANSPORTATION COMMISSION
105 WEST CAPITOL
JEFFERSON CITY, MO 65102
1-888-ASK-MODOT (1-888-275-6636)

MoDOT
MILLSTONE WEBER
MoDOT IMPROVE I-70 DB PROJECT 1
MO STATE CERTIFICATE OF AUTHORITY #001444 ENGINEERING

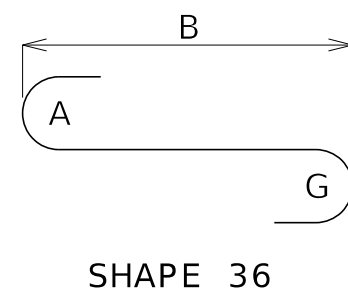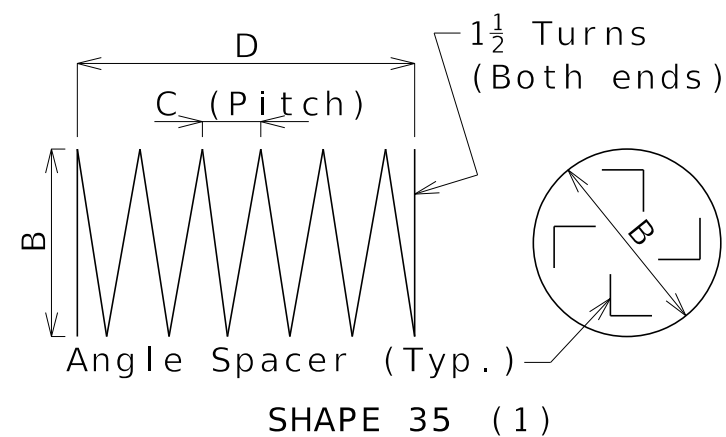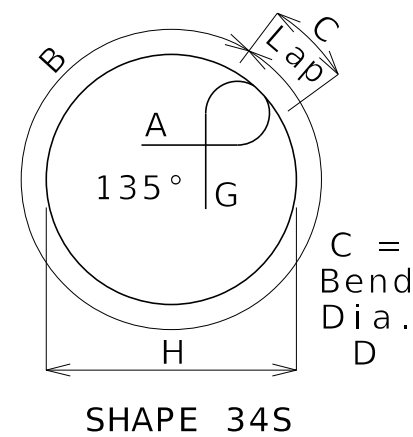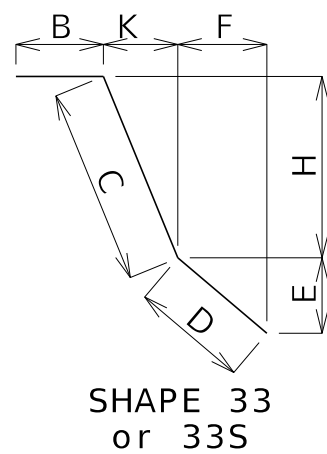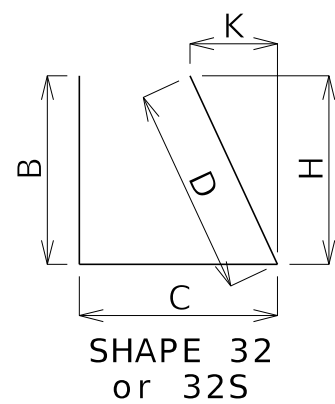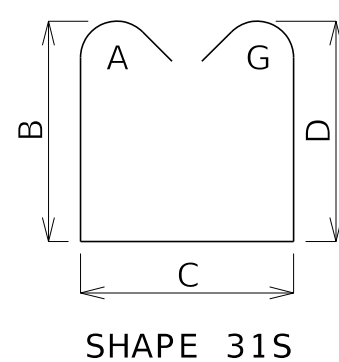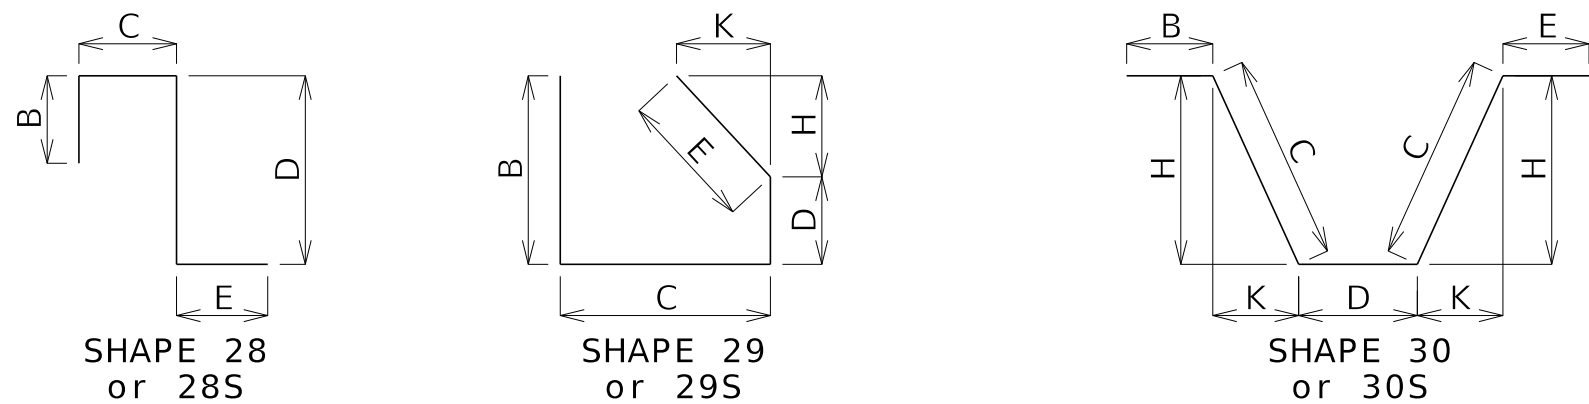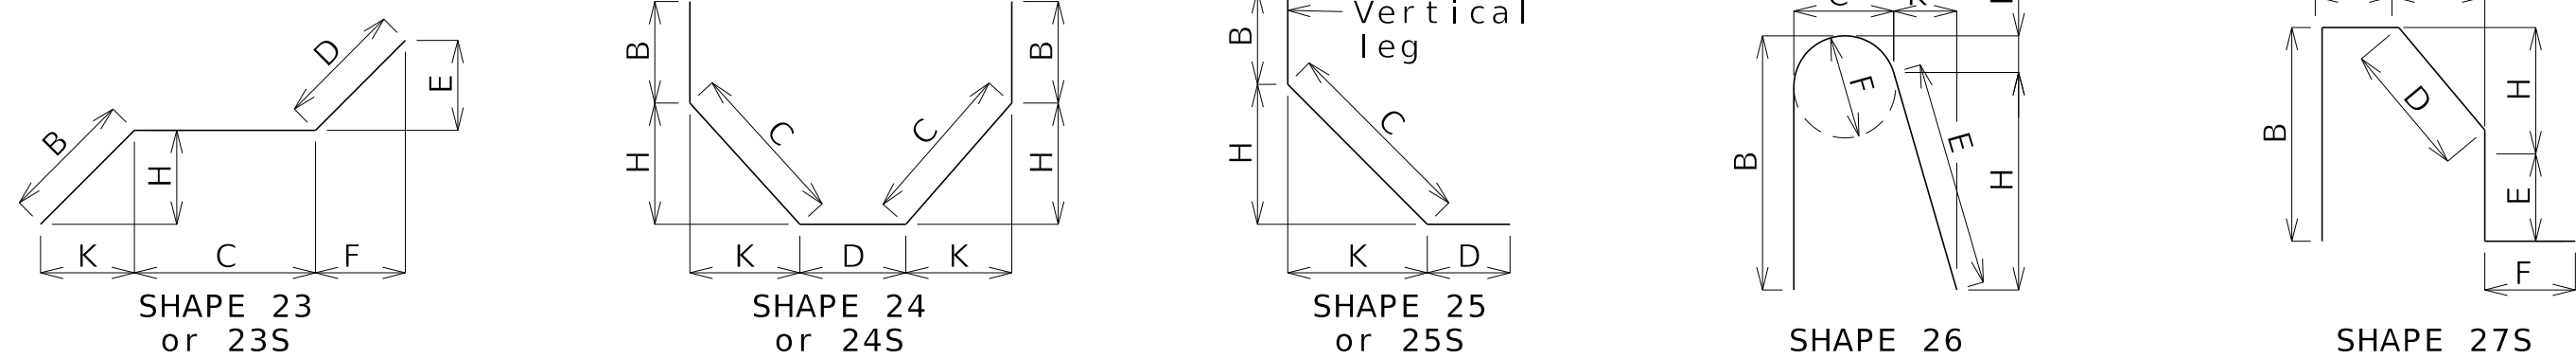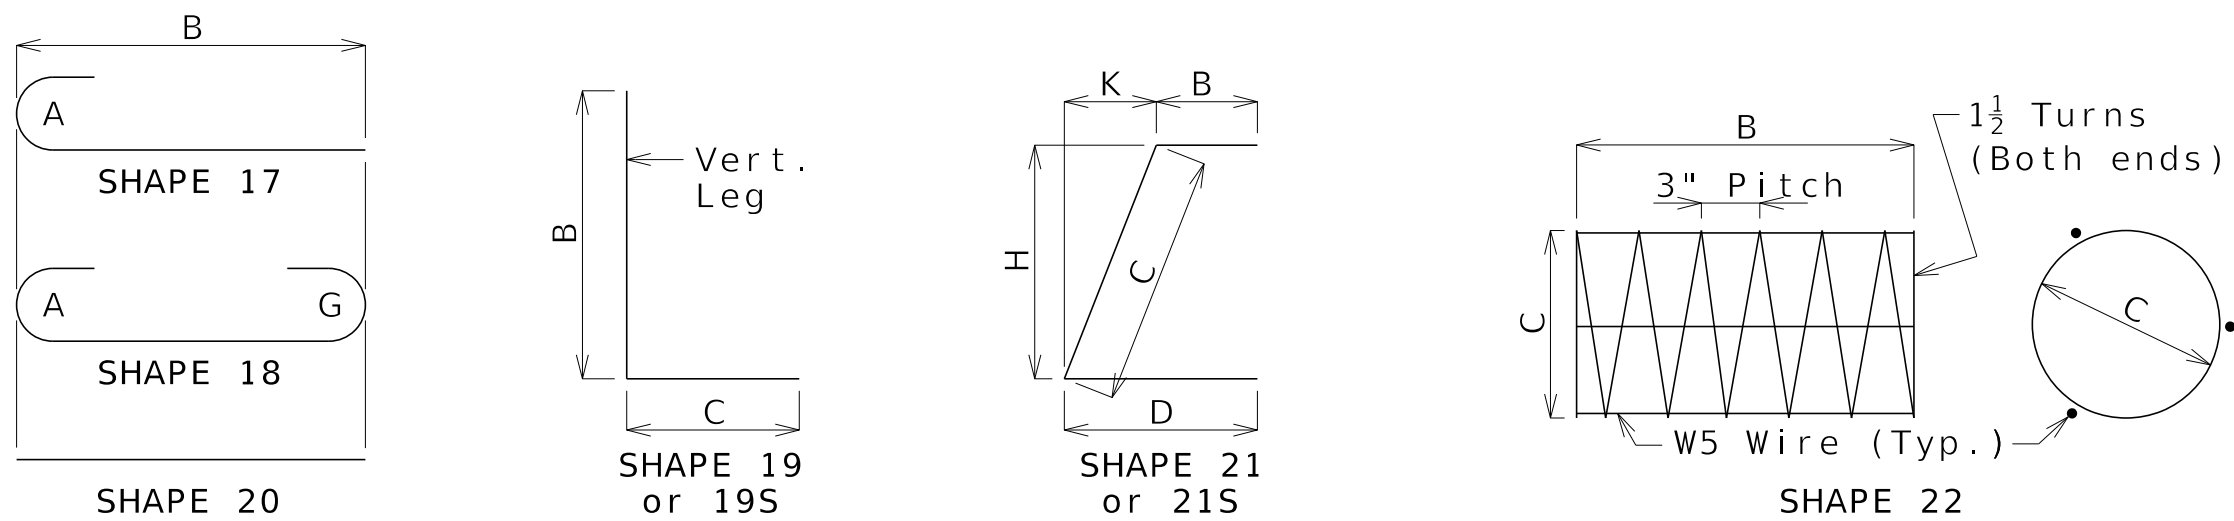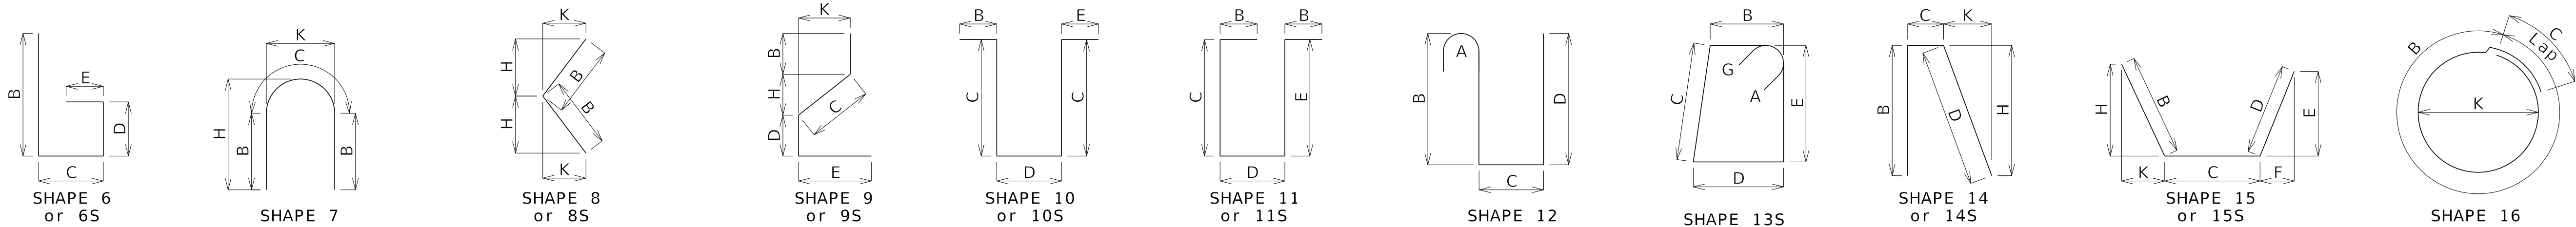

Finished Bend Dimensions D and Hook Dimensions						
Standard Pin Bend Shapes						
Size	Case	D	A or G		J	
			90°	180°	180°	
#4	1	3"	8"	6"	4"	
#5	1	3 3/4"	10"	7"	5"	
#6	1	4 1/2"	12"	8 1/4"	6"	
#7	2	5 1/4"	14"	9 3/4"	7"	
	3	7"	15"	11 1/2"	8 3/4"	
#8	2	6"	16"	11"	8"	
	3	8"	17"	13 1/4"	10"	
#9	1	9 1/2"	19 1/2"	15 1/2"	11 3/4"	
#10	1	10 3/4"	22"	17 1/2"	13 1/4"	
#11	1	12"	24 1/2"	19 1/2"	14 7/8"	
#14	1	18 1/4"	31 1/4"	27 1/2"	21 5/8"	
#18	1	24"	41 1/2"	36 1/4"	28 1/2"	
Stirrup Pin Bend Shapes (S)						
Size	Case	D	A or G			J
			90°	135°	180°	
#4	2	2"	4 1/2"	4 1/2"	5"	2 7/8"
	3	3"	5"	5 1/4"	6"	3"
#5	2	2 1/2"	5 3/4"	5 3/4"	5 3/4"	3 3/8"
	3	3 3/4"	6 1/4"	6 1/2"	7"	3 7/8"
#6	1	4 1/2"	12"	7 3/4"	8 1/4"	4 5/8"
Applicable for all grades of steel.						
Case 1 applies to all reinforcement. Case 2 applies to all reinforcement except for galvanized bars. Case 3 applies to galvanized bars only.						

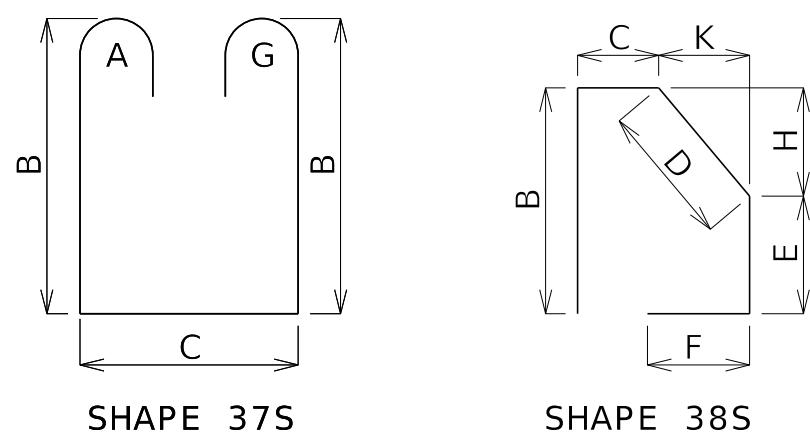

BENDING DIAGRAMS

All dimensions are out to out. (1) Shall be a deformed or plain spiral bar or wire.

Shapes ending with an S shall be bent in accordance with stirrup pin bend shapes.

Unless otherwise noted, finished bending diameter D is the same for all bends of a shape.

Four angle or channel spacers are required for each column spiral. Spacers are to be placed on inside of spirals. Length and weight of column spirals do not include splices or spacers.

Reinforcing Steel Totals (Pounds)								
Size	Substructure		Superstructure				Entire Bridge	
	Plain	Epoxy	Slab		Barrier	Slip Form	Plain	Epoxy
			Plain	Epoxy				
W5	0	0	0	0	0	0	0	0
4	20	978	0	0	0	0	20	978
5	1966	1861	0	1239	8310	332	1966	11742
6	4069	7322	0	26456	0	0	4069	33778
7	0	1041	0	3980	0	0	0	5021
8	0	1114	0	0	0	0	0	1114
9	1974	0	0	0	0	0	1974	0
10	0	2920	0	0	0	0	0	2920
11	0	0	0	0	0	0	0	0
14	0	0	0	0	0	0	0	0
18	0	0	0	0	0	0	0	0
By Type	8,029	15,236	0	31,675	8,310	332	8,029	55,553

All superstructure reinforcing steel shall be epoxy coated unless otherwise specified.

BAR BENDING DIAGRAMS

Detailed Aug 2024
Checked Dec 2024

Note: This drawing is not to scale. Follow dimensions.

Sheet No. 24 of 35

DATE PREPARED
19-FEB-2025

ROUTE
54WB

DISTRICT
BR

COUNTY
CALLAWAY

JOB NO.
JST0021

CONTRACT ID.

PROJECT NO.

BRIDGE NO.
A9556

DESCRIPTION	REV.	A - FINAL REVIEW
REV. 0 - RELEASED FOR CONSTRUCTION		

DATE

01/21/2025	02/19/2025				
------------	------------	--	--	--	--

MISSOURI HIGHWAYS AND TRANSPORTATION COMMISSION

105 WEST CAPITOL
JEFFERSON CITY, MO 65102
1-888-ASK-MODOT (1-888-275-6636)

MODOT IMPROVE I-70 DB PROJECT 1

MILLSTONE WEBER

MO STATE CERTIFICATE OF AUTHORITY #001444 ENGINEERING

Bill of Reinforcing Steel																
No. Req.	Size/ Mark	Location	Codes			Dimensions							Nom. Length	Actual Length	Weight	
			C	SH	V	B ft in.	C ft in.	D ft in.	E ft in.	F ft in.	H ft in.	K ft in.	ft in.	ft in.	lb	
		SUBSTRUCTURE													C 1	10
		END BENT NO. 1													C 1	9
9	6 F100	WING BRACE	E	23		2 3.000	5 3.000	14.000	9.875	9.875	19.500	18.625	8 8	8 7	116	
3	6 F101	DIAPHRAGM	E	19		5 10.875	2 4.000						8 3	8 1	36	
10	6 F102	DIAPHRAGM	E	23		2 3.000	5 3.000	14.000	9.875	9.875	18.625	19.500	8 8	8 7	129	
3	6 F103	DIAPHRAGM	E	19		5 10.875	2 4.000						8 3	8 1	36	
8	10 H100	BEAM	E	20		42 5.000							42 5	42 5	1460	
4	6 H101	BEAM	E	20		42 5.000							42 5	42 5	255	
3	6 H102	DIAPHRAGM	E	20		7 9.625							7 10	7 10	35	
9	6 H103	DIAPHRAGM	E	20		10 7.000							10 7	10 7	143	
2	6 H104	DIAPHRAGM	E	20		23.875							2 0	2 0	6	
4	6 H105	BEAM	E	20		42 5.000							42 5	42 5	347	
4	7 H106	DIAPHRAGM	E	20		42 5.125							42 5	42 5	347	
6	6 H107	DIAPHRAGM	E	20		3 9.000							3 9	3 9	34	
11	6 H108	WINGWALL	E	15		12 8.125	9.000				12 8.125	3.625	13 5	13 3	219	
21	6 H109	WINGWALL	E	20		12 8.125							12 8	12 8	400	
4	8 H110	WINGWALL	E	15		12 8.125	9.000				12 8.125	3.625	13 8	13 6	144	
8	8 H111	WINGWALL	E	20		12 8.125							12 8	12 8	271	
10	6 H112	WINGWALL	E	21			12 8.875	9.000			12 8.875	3.625	13 6	13 2	198	
4	8 H113	WINGWALL	E	21		12		12.000			12 8.875	3.625	13 9	13 4	142	
4	6 H114	BEAM	E	20		17 8.500							17 9	17 9	107	
4	5 H115	STRAND TIE	E	20		5 8.000							5 8	5 8	24	
28	5 U100	BEAM	E	37S		5 11.000	2 9.000						15 7	15 4	448	
28	4 U101	BEAM	E	13S		2 9.000	3 2.000	2 9.000	3 2.000				12 7	12 4	231	
35	6 U102	BEAM	E	19		2 5.000	2 9.000						5 2	5 0	263	
35	5 U103	DIPHRAGM	E	37S		2 3.000	2 3.000						7 9	7 6	274	
54	6 U104	DIAPHRAGM	E	19S		3 4.500	4 6.500						7 11	7 9	629	
40	5 U105	DIAPHRAGM	E	19S		2 0.000	15.000						3 3	3 2	132	
14	4 U106	BEAM	E	10S			12.000	2 9.000					4 9	4 7	43	
14	6 V100	BEAM	E	17		5 11.000							6 7	6 7	138	
20	6 V101	DIAPHRAGM	E	20		22.000							22	22	55	
20	6 V102	WINGWALL	E	20	V	7 3.125							7 3	7 3	223	
		INCR. B = 0.48"				7 7.375							7 7	7 7		
2	6 V103	WINGWALL	E	20		7 2.750							7 3	7 3	22	
20	6 V104	WINGWALL	E	20	V	6 7.750							6 8	6 8	205	
		INCR. B = 0.48"				7 0.000							7 0	7 0		
2	6 V105	WINGWALL	E	20		6 7.375							6 7	6 7	20	
		INT. BENT NO. 2														
21	6 D200	KEY DOWEL	E	20		2 6.000							2 6	2 6	79	
2	6 H200	WEB WALL		18		35 4.000							36 8	36 8	110	
36	6 H201	WEB WALL		20		35 4.000							35 4	35 4	1911	
38	6 H202	WEB WALL		7		20.000	4 1.875				2 11.875	2 7.750	5 8	5 7	319	
6	9 H203	BEAM		18		39 3.000							41 9	41 9	852	
7	9 H204	BEAM		17		28 4.000							29 7	29 7	704	
7	9 H205	BEAM		17		16 4.000							17 7	17 7	418	
10	6 H206	BEAM		20		39 3.000							39 3	39 3	590	
2	6 H207	BEAM		20		14 0.000							14 0	14 0	42	
15	6 H208	BEAM		10S			22.000	3 1.750					6 10	6 6	146	
17	6 U200	BEAM		13S		3 3.000	3 5.375	3 3.000	3 5.375				14 9	14 3	364	
21	6 U201	BEAM		13S		3 3.000	3 0.000	3 3.000	3 0.000				13 10	13 4	421	
6	4 U202	BEAM		10S			12.000	3 3.000					5 3	5 1	20	
4	6 U203	BEAM		10S			3 5.375	3 3.000					10 2	9 10	59	
8	6 U204	BEAM		10S			3 0.000	3 3.000					9 3	8 11	107	
26	5 V200	WEB WALL		20		21 2.000							21 2	21 2	574	
56	5 V201	WEB WALL		19S		21 2.000	2 9.000						23 11	23 10	1392	

Nominal lengths are based on out to out dimensions shown in bending diagrams and are listed to the nearest inch for fabricator's use. Actual lengths are measured along centerline bar to the nearest inch. Weights are based on actual lengths.

All bars shall be Grade 60.

Codes: C = Required coatings, where E = Epoxy Coated and G = Galvanized.

C 1 REVISED 03-14-2025 SH = Required shape, see bending diagrams.

For bending diagrams and steel reinforcing totals, see Sheet No. 24.


Detailed Jan 2025
Checked Jan 2025

Note: This drawing is not to scale. Follow dimensions.

BILL OF REINFORCING STEEL (1 OF 2)

Sheet No.25 of 35

Bill of Reinforcing Steel																	
No. Req.	Size/ Mark	Location	Codes			Dimensions							Nom. Length	Actual Length	Weight		
						B	C	D	E	F	H	K					
			C	SH	V	ft	in.	ft	in.	ft	in.	ft	in.	ft	in.	lb	
		END BENT NO. 3															
9	6 F300	WING BRACE	E	23		2	3.000	5	3.000	14.000	9.875	9.875	19.500	18.625	8 8	C 1 129	116
3	6 F301	DIAPHRAGM	E	19		5	10.875	2	4.000						8 3	8 1	36
10	6 F302	DIAPHRAGM	E	23		2	3.000	5	3.000	14.000	9.875	9.875	18.625	19.500	8 8	8 7	129
3	6 F303	DIAPHRAGM	E	19		5	10.875	2	4.000						8 3	8 1	36
																C 1 116	
8	10 H300	BEAM	E	20		42	5.000								42 5	42 5	1460
4	6 H301	BEAM	E	20		42	5.000								42 5	42 5	255
3	6 H302	DIAPHRAGM	E	20		7	9.625								7 10	7 10	35
9	6 H303	DIAPHRAGM	E	20		10	7.000								10 7	10 7	143
2	6 H304	DIAPHRAGM	E	20			23.875								2 0	2 0	6
4	6 H305	BEAM	E	20		42	5.000								42 5	42 5	255
4	7 H306	DIAPHRAGM	E	20		42	5.125								42 5	42 5	347
6	6 H307	DIAPHRAGM	E	20		3	9.000					C 1 199			3 9	3 9	34
11	6 H308	WINGWALL	E	15		12	8.125	9.000				12 8.125	3.625	13 5	13 3	219	
21	6 H309	WINGWALL	E	20		12	8.125							12 8	12 8	400	
4	8 H310	WINGWALL	E	15		12	8.125	12.000				12 8.125	3.625	13 8	13 6	144	
8	8 H311	WINGWALL	E	20		12	8.125							12 8	12 8	271	
10	6 H312	WINGWALL	E	21				12 8.875	9.000			12 8.875	3.625	13 6	13 2	198	
14	8 H313	WINGWALL	E	21				12 8.875	12.000			12 8.875	3.625	13 9	13 4	142	
4	6 H314	BEAM	E	20		17	8.500							17 9	17 9	107	
4	5 H315	STRAND TIE	E	20		5	8.000							5 8	5 8	24	
																C 1 218	
28	5 U300	BEAM	E	37S		5	11.000	2 9.000						15 7	15 4	448	
28	4 U301	BEAM	E	13S		2	9.000	3 2.000	2 9.000	3 2.000				12 7	12 4	231	
35	6 U302	BEAM	E	19		2	5.000	2 9.000						5 2	5 0	263	
35	5 U303	DIPHRAGM	E	37S		2	3.000	2 3.000						7 9	7 6	274	
54	6 U304	DIAPHRAGM	E	19S		3	4.500	4 6.500						7 11	7 9	629	
40	5 U305	DIAPHRAGM	E	19S		2	0.000	15.000						3 3	3 2	132	
14	4 U306	BEAM	E	10S				12.000	2 9.000					4 9	4 7	43	
14	6 V300	BEAM	E	17		5	11.000							6 7	6 7	138	
20	6 V301	DIAPHRAGM	E	20			23.000							23	23	58	
20	6 V302	WINGWALL	E	20		6	11.750							7 0	7 0	210	
2	6 V303	WINGWALL	E	20		7	0.625							7 1	7 1	21	
20	6 V304	WINGWALL	E	20		7	7.375							7 7	7 7	228	
2	6 V305	WINGWALL	E	20		7	8.250							7 8	7 8	23	
		SUPERSTRUCTURE															
		DIAPH. AT INT.															
		BENT NO. 2															
6	6 H220	DIAPHRAGM	E	20		7	10.625							7 11	7 11	71	
18	6 H221	DIAPHRAGM	E	20		10	0.000							10 0	10 0	120	
6	6 H222	DIAPHRAGM	E	20		7	0.000							7 0	7 0	63	
4	5 H223	DIAPHRAGM	E	20		4	6.000							4 6	4 6	19	
4	5 H224	DIAPHRAGM	E	20		5	8.000							5 8	5 8	24	
48	4 U220	DIAPHRAGM	E	28S				18.000	3 5.000	2 3.000				7 2	7 0	224	
12	6 U221	DIAPHRAGM	E	28S				18.000	2 6.000	2 3.000				6 3	5 11	107	
12	6 U222	DIAPHRAGM	E	28S				18.000	3 5.000	2 3.000				7 2	6 10	123	
4	5 U223	DIAPHRAGM	E	6S		5	0.000	22.000	15.750					8 2	7 11	33	
8	6 U224	DIAPHRAGM	E	28S V				18.000	2 6.000	2 3.000				6 3	5 11	71	
16	4 U225	DIAPHRAGM	E	6S		5	0.000	22.000	15.750					8 2	8 0	86	
		INCR. B = 1.67"				5	5.000	22.000	20.750								
		INCR. D = 1.67"															
8	5 V220	DIAPHRAGM	E	20		3	5.750							3 6	3 6	29	
		SLAB															
263	6 S100	SLAB	E	20		42	2.000							42 2	42 2	16657	
264	5 S101	SLAB	E	20		4	6.000							4 6	4 6	1239	
108	6 S102	SLAB	E	20		47	2.000							47 2	47 2	7651	
66	7 S103	SLAB	E	20		29	6.000							29 6	29 6	3980	
30	6 S104	SLAB	E	20		47	8.000							47 8	47 8	2148	

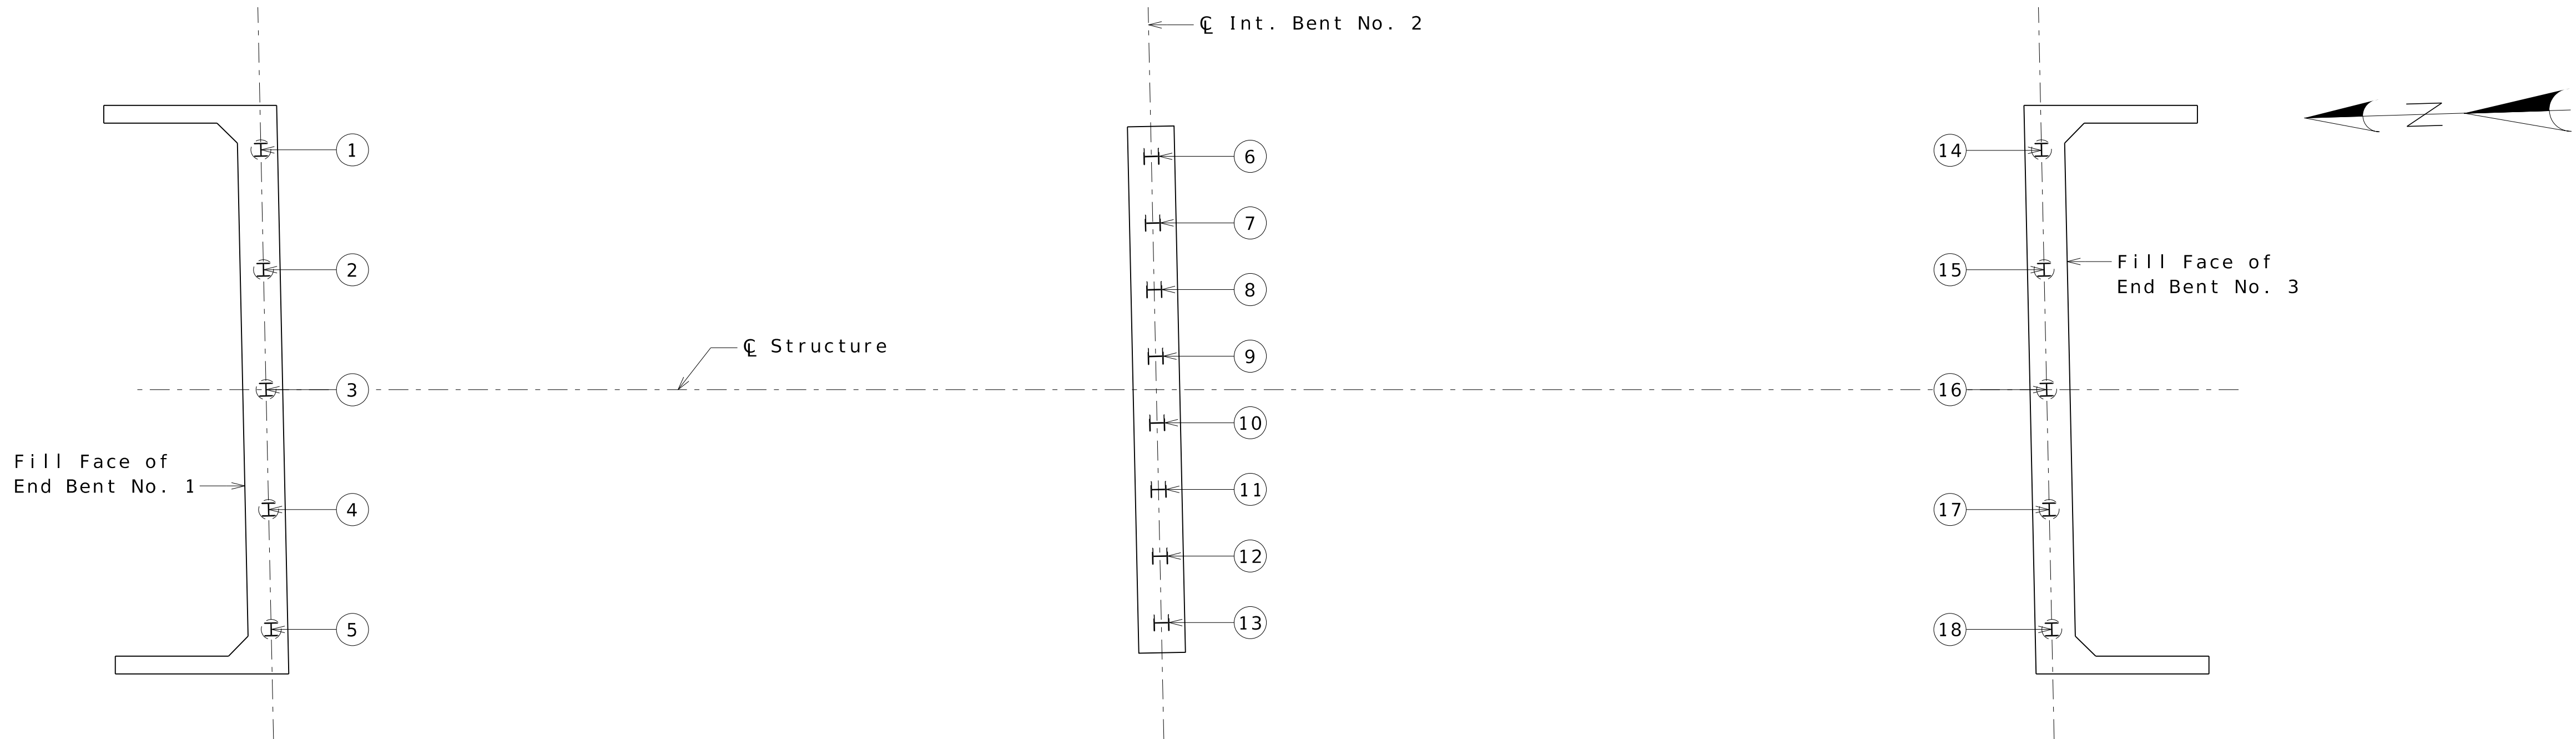

PART PLAN SHOWING PILE NUMBERING FOR RECORDING AS-BUILT PILE DATA

AS-BUILT PILE DATA			
Pile No.	Length in Place (ft)	Computed Nominal Axial Compressive Resistance (kips)	Remarks
END BENT NO. 1			
1			
2			
3			
4			
5			

AS-BUILT PILE DATA					
Pile No.	Length in Place (ft)	PDA Nom. Axial Compressive Resistance (kips)	PDA End of Drive Blow Count (blows/in.)	Actual End of Drive Blow Count (blows/in.)	Remarks
INT. BENT NO. 2					
6					
7					
8					
9					
10					
11					
12					
13					

AS-BUILT PILE DATA					
Pile No.	Length in Place (ft)	Computed Nominal Axial Compressive Resistance (kips)	Remarks		
END BENT NO. 3					
14					
15					
16					
17					
18					

Note:
Indicate in remarks column:
A. Pile type and grade
B. Batter
C. Driven to practical refusal
D. PDA test pile
E. Minimum tip elevation controlled
(Use when actual blow count is less than PDA blow count due to minimum tip elevation requirement. A plus sign (+) shall be placed after the PDA nominal axial compressive resistance value indicating actual value is higher than PDA value.)

This sheet to be completed by MoDOT construction personnel.

AS-BUILT PILE DATA

Detailed Aug 2024
Checked Dec 2024

Note: This drawing is not to scale. Follow dimensions.

Sheet No.27 of 35

STATE OF MISSOURI

OSMAN MOHAMMED

NUMBER PE-2021003145

PROFESSIONAL ENGINEER

02/20/2025 8:18:34 AM

Osman Mohammed

MO PE-2021003145

DATE PREPARED

19-FEB-2025

ROUTE

54WB

STATE

MO

DISTRICT

BR

SHEET NO.

27

COUNTY

CALLAWAY

JOB NO.

JST0021

CONTRACT ID.

PROJECT NO.

BRIDGE NO.

A9556

DESCRIPTION

REV. A - FINAL REVIEW

REV. 0 - RELEASED FOR CONSTRUCTION

DATE

01/21/2025

02/19/2025

MISSOURI HIGHWAYS AND TRANSPORTATION COMMISSION

MoDOT

105 WEST CAPITOL JEFFERSON CITY, MO 65102 1-888-ASK-MODOT (1-888-275-6636)

MoDOT IMPROVE I-70 DB PROJECT 1

MISSOURI

MILLSTONE WEBER

MO STATE CERTIFICATE OF AUTHORITY #001444 ENGINEERING



Job No.: 20241040.00
Design: _____
Bent: _____
Station: _____
Offset: _____
Elevation: 830.8
Requested Station: _____
Requested Offset: _____
Requested Elevation: _____
Drill No.: _____

Missouri Department of Transportation
Construction and Materials

County: Callaway
Skew: _____
Logged By: SO
Northing: 1675603.137
Easting: 857708.988
Requested Northing: _____
Requested Easting: _____
Equipment: CME 550X, Split-Spoon Sampler, Shelby Tube
Location Note: (38.9444108, -91.9414268)
Hammer Efficiency: 90%
Route: I-70
Location: Kingdom City, Missouri
Operator: LRK
Date of Work: 05/21/24-05/22/24
Depth to Water: 48.5
Depth Hole Open: _____
Time Change: _____
Drilling Method: HSA

BORING NO. BR 36-1A
Page 1 of 5

Depth (ft)	Graphic	Description	Elevation (ft)	Sample Type	REC % (RQD %)	Blow Counts (N ₆₀)	Shear Data	Field Tests	Index Tests
0									
		0.0-21.8' (CH) Brown and gray, fat CLAY, trace sand and gravel	830		56	2-2-2 (6)		PP = 1.75 tsf	MC = 26.4%
					58		Qu Test Results UCS = 2.76 ksf MC = 22.8%	PP = 2.00 tsf	LL = 50 PL = 13
5			825		72	3-5-5 (15)		PP = 3.50 tsf	MC = 13.7%
					83		Qu Test Results MC = 19.3% γ _{moist} = 135.1 pcf	PP = 3.75 tsf	LL = 70 PL = 16
			820						
					22	4-5-7 (18)		PP = 2.25 tsf	LL = 52 PL = 13 MC = 20.4%
15			815						
					17	7-7-10 (26)			MC = 17.2%
20			810						
		21.8-25.0' (CL) Brown and gray, lean CLAY, trace sand and gravel			100	4-4-5 (14)		PP = 3.00 tsf	LL = 47 PL = 15 MC = 20.3%
25									

N₆₀ = (Em/60)N_m N₆₀ - Corrected N value for standard 60% SPT efficiency; Em - Measured hammer efficiency in percent; N_m - Observed N-value
(1) = Assumed, (2) = Actual

Coordinate System: _____ Coordinate Zone: _____ Coordinate Proj. Factor: _____
Coordinate Datum: _____ Coordinate Units: U.S. Survey Feet

* Persons using this information are cautioned that the materials shown are determined by the equipment noted and accuracy of the "log of materials" is limited thereby and by judgement of the operator. THIS INFORMATION IS FOR DESIGN PURPOSES ONLY.



Job No.: 20241040.00
Design: _____
Bent: _____
Station: _____
Offset: _____
Elevation: 830.8
Requested Station: _____
Requested Offset: _____
Requested Elevation: _____
Drill No.: _____

Missouri Department of Transportation
Construction and Materials

County: Callaway
Skew: _____
Logged By: SO
Northing: 1675603.137
Easting: 857708.988
Requested Northing: _____
Requested Easting: _____
Equipment: CME 550X, Split-Spoon Sampler, Shelby Tube
Location Note: (38.9444108, -91.9414268)
Hammer Efficiency: 90%
Route: I-70
Location: Kingdom City, Missouri
Operator: LRK
Date of Work: 05/21/24-05/22/24
Depth to Water: 48.5
Depth Hole Open: _____
Time Change: _____
Drilling Method: HSA


BORING NO. BR 36-1A
Page 2 of 5

Depth (ft)	Graphic	Description	Elevation (ft)	Sample Type	REC % (RQD %)	Blow Counts (N ₆₀)	Shear Data	Field Tests	Index Tests
25			805						
		25.0-26.8' (CL) Brown and gray, lean CLAY, trace sand and gravel							
		26.8-50.0' (CH) Brown and gray, fat CLAY, trace sand and gravel							
					100	5-11-10 (32)		PP = 3.00 tsf	MC = 15.0%
30			800						
					100	7-6-10 (24)		PP >4.50 tsf	MC = 14.3%
35			795						
		38.5' -auto hammer broke down at 38.5 ft. 38.5' -with silt lenses from 38.5 to 39.0 ft.			83	9/0.5', 10/0'		PP >4.50 tsf	MC = 13.9%
40			790						
		43.5' -gravelly, with sand below 43.5 ft.			100	6-11-14 (38)		PP >4.50 tsf	MC = 15.4%
45			785						
					6	4-6-8 (21)			
50									

N₆₀ = (Em/60)N_m N₆₀ - Corrected N value for standard 60% SPT efficiency; Em - Measured hammer efficiency in percent; N_m - Observed N-value
(1) = Assumed, (2) = Actual

Coordinate System: _____ Coordinate Zone: _____ Coordinate Proj. Factor: _____
Coordinate Datum: _____ Coordinate Units: U.S. Survey Feet

* Persons using this information are cautioned that the materials shown are determined by the equipment noted and accuracy of the "log of materials" is limited thereby and by judgement of the operator. THIS INFORMATION IS FOR DESIGN PURPOSES ONLY.

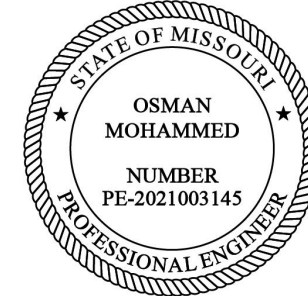

OSMAN MOHAMMED
NUMBER PE-2021003145
02/20/2025 8:18:34 AM
Osman Mohammed
MO PE-2021003145

DATE PREPARED
19 - FEB - 2025

ROUTE 54WB
DISTRICT BR
STATE MO
SHEET NO. 28

COUNTY
CALLAWAY
JOB NO. JST0021

CONTRACT ID.

PROJECT NO.

BRIDGE NO.
A9556

DATE	DESCRIPTION
01/21/2025	REV. A - FINAL REVIEW
02/19/2025	REV. 0 - RELEASED FOR CONSTRUCTION

MISSOURI HIGHWAYS AND TRANSPORTATION COMMISSION
105 WEST CAPITOL
JEFFERSON CITY, MO 65102
1-888-ASK-MODOT (1-888-275-6636)

MoDOT IMPROVE I-70 DB PROJECT 1
MILLSTONE WEBER
MO STATE CERTIFICATE OF AUTHORITY #001444 ENGINEERING

BORING DATA

Note: For locations of borings, see Sheet No. 1.

Note: This drawing is not to scale. Follow dimensions.

Sheet No. 28 of 35

Detailed Aug 2024
Checked Dec 2024



Job No.: 20241040.00
Design: _____
Bent: _____
Station: _____
Offset: _____
Elevation: 830.8
Requested Station: _____
Requested Offset: _____
Requested Elevation: _____
Drill No.: _____

Missouri Department of Transportation
Construction and Materials

County: Callaway Route: I-70
Skew: _____ Location: Kingdom City, Missouri
Logged By: SO Operator: LRK
Northing: 1675603.137 Date of Work: 05/21/24-05/22/24
Easting: 857708.988 Depth to Water: 48.5
Requested Northing: _____ Depth Hole Open: _____
Requested Easting: _____ Time Change: _____
Equipment: CME 550X, Split-Spoon Sampler, Shelby Tube
Location Note: (38.9444108, -91.9414268)
Hammer Efficiency: 90% Drilling Method: HSA

BORING NO. BR 36-1A
Page 3 of 5

Depth (ft)	Graphic	Description	Elevation (ft)	Sample Type	REC % (RQD %)	Blow Counts (N ₆₀)	Shear Data	Field Tests	Index Tests
50		50.0-61.8' (CH) Brown and gray, fat CLAY, trace sand and gravel	780						
55				X	100	5-5-6 (17)		PP = 2.75 tsf	MC = 19.5%
			775						
60		58.5' -with sand and gravel below 58.5 ft.		X	100	7-9-11 (30)		PP >4.50 tsf	MC = 18.6%
			770						
65		61.8-66.8' (CL) Brown and gray, lean CLAY, trace sand and gravel		X	100	6-8-10 (27)		PP >4.50 tsf	LL = 48 PL = 15 MC = 18.1%
			765						
70		66.8-75.0' (CH) Brown and gray, fat CLAY, trace sand and gravel		X	100	8-10-21 (47)		PP >4.50 tsf	MC = 17.7%
			760						
75				X	100	7-9-12 (32)		PP >4.50 tsf	MC = 16.8%

N₆₀ = (Em/60)N_m N₆₀ - Corrected N value for standard 60% SPT efficiency; Em - Measured hammer efficiency in percent; N_m - Observed N-value
(1) = Assumed, (2) = Actual

Coordinate System: _____ Coordinate Zone: _____ Coordinate Proj. Factor: _____
Coordinate Datum: _____ Coordinate Units: U.S. Survey Feet

* Persons using this information are cautioned that the materials shown are determined by the equipment noted and accuracy of the "log of materials" is limited thereby and by judgement of the operator. THIS INFORMATION IS FOR DESIGN PURPOSES ONLY.



Job No.: 20241040.00
Design: _____
Bent: _____
Station: _____
Offset: _____
Elevation: 830.8
Requested Station: _____
Requested Offset: _____
Requested Elevation: _____
Drill No.: _____

Missouri Department of Transportation
Construction and Materials

County: Callaway Route: I-70
Skew: _____ Location: Kingdom City, Missouri
Logged By: SO Operator: LRK
Northing: 1675603.137 Date of Work: 05/21/24-05/22/24
Easting: 857708.988 Depth to Water: 48.5
Requested Northing: _____ Depth Hole Open: _____
Requested Easting: _____ Time Change: _____
Equipment: CME 550X, Split-Spoon Sampler, Shelby Tube
Location Note: (38.9444108, -91.9414268)
Hammer Efficiency: 90% Drilling Method: HSA

BORING NO. BR 36-1A
Page 4 of 5

Depth (ft)	Graphic	Description	Elevation (ft)	Sample Type	REC % (RQD %)	Blow Counts (N ₆₀)	Shear Data	Field Tests	Index Tests
75		75.0-97.0' (CH) Brown and gray, fat CLAY, with sand and gravel	755						
80				X	100	7-12-24 (54)		PP = 3.75 tsf	MC = 16.4%
			750						
85				X	100	8-7-9 (24)		PP = 4.50 tsf	MC = 18.5%
			745						
90		88.5' -trace sand and gravel below 88.5 ft.		X	100	5-6-7 (20)		PP = 3.25 tsf	LL = 63 PL = 14 MC = 22.7%
			740						
95				X	100	10-13-19 (48)		PP >4.50 tsf	MC = 16.3%
			735						
100		97.0-99.2' Gray, SHALE		X	100	30-50/0.2'		PP >4.50 tsf	MC = 9.4%
		99.2-100.0' SHALE, gray, soft to very soft			67				

N₆₀ = (Em/60)N_m N₆₀ - Corrected N value for standard 60% SPT efficiency; Em - Measured hammer efficiency in percent; N_m - Observed N-value
(1) = Assumed, (2) = Actual

Coordinate System: _____ Coordinate Zone: _____ Coordinate Proj. Factor: _____
Coordinate Datum: _____ Coordinate Units: U.S. Survey Feet

* Persons using this information are cautioned that the materials shown are determined by the equipment noted and accuracy of the "log of materials" is limited thereby and by judgement of the operator. THIS INFORMATION IS FOR DESIGN PURPOSES ONLY.



OSMAN MOHAMMED
NUMBER PE-2021003145
02/20/2025 8:18:35 AM
Osman Mohammed
MO PE-2021003145

DATE PREPARED
19 - FEB - 2025

ROUTE 54WB STATE MO
DISTRICT BR SHEET NO. 29

COUNTY
CALLAWAY

JOB NO. JST0021

CONTRACT ID.

PROJECT NO.

BRIDGE NO. A9556

DATE	DESCRIPTION
01/21/2025	REV. A - FINAL REVIEW
02/19/2025	REV. 0 - RELEASED FOR CONSTRUCTION

MISSOURI HIGHWAYS AND TRANSPORTATION COMMISSION
105 WEST CAPITOL JEFFERSON CITY, MO 65102
1-888-ASK-MODOT (1-888-275-6636)

MODOT IMPROVE I-70 DB PROJECT 1
MILLSTONE WEBER
MO STATE CERTIFICATE OF AUTHORITY #001444 ENGINEERING


BORING DATA

Note: For locations of borings, see Sheet No. 1.

Sheet No. 29 of 35

Detailed Aug 2024
Checked Dec 2024

Note: This drawing is not to scale. Follow dimensions.

 

**Missouri Department of Transportation
Construction and Materials**


BORING NO. BR 36-1A
Page 5 of 5

$N_{60} = (Em/60)N_m$ N_{60} - Corrected N value for standard 60% SPT efficiency; Em - Measured hammer efficiency in percent; Nm - Observed N-value
(1) = Assumed, (2) = Actual

Coordinate System: _____ **Coordinate Zone:** _____ **Coordinate Proj. Factor:** _____

Coordinate Datum: _____ **Coordinate Units:** U.S. Survey Feet

* Persons using this information are cautioned that the materials shown are determined by the equipment noted and accuracy of the "log of materials" is limited thereby and by judgement of the operator. THIS INFORMATION IS FOR DESIGN PURPOSES ONLY.

 

**Missouri Department of Transportation
Construction and Materials**


BORING NO. BR 36-2
Page 1 of 5

$N_{60} = (Em/60)N_m$ N_{60} - Corrected N value for standard 60% SPT efficiency; Em - Measured hammer efficiency in percent; N_m - Observed N-value
(1) = Assumed, (2) = Actual

Coordinate System: _____ **Coordinate Zone:** _____ **Coordinate Proj. Factor:** _____

Coordinate Datum: _____ **Coordinate Units:** U.S. Survey Feet

* Persons using this information are cautioned that the materials shown are determined by the equipment noted and accuracy of the "log of materials" is limited thereby and by judgement of the operator. THIS INFORMATION IS FOR DESIGN PURPOSES ONLY.

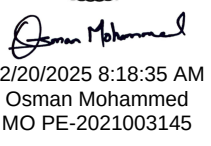

DATE PREPARED
19 - FEB - 2025

ROUTE 54WB	STATE MO
DISTRICT BR	SHEET NO 30

COUNTY
CALLAWAY

JOB NO.
JST0021

CONTRACT ID.

PROJECT NO.

BRIDGE NO.
A9556

01/21/2025	REV. A - FINAL REVIEW
02/19/2025	REV. 0 - RELEASED FOR CONSTRUCTION

MISSOURI HIGHWAYS AND TRANSPORTATION
COMMISSION

MO STATE CERTIFICATE OF AUTHORITY #001444 ENGINEERING

BORING DATA

Note: For locations of borings, see Sheet No. 1.

Detailed Aug 2024
Checked Dec 2024

Note: This drawing is not to scale. Follow dimensions.

Sheet No. 30 of 35



Job No.: 20241040.00
Design: _____
Bent: _____
Station: _____
Offset: _____
Elevation: 830.7
Requested Station: _____
Requested Offset: _____
Requested Elevation: _____
Drill No.: _____

Missouri Department of Transportation
Construction and Materials

County: Callaway
Skew: _____
Logged By: SO
Northing: 1675553.73
Easting: 857700.349
Requested Northing: _____
Requested Easting: _____
Equipment: CME 550X, Split-Spoon Sampler, Shelby Tube
Location Note: (38.9442819, -91.9414030)
Hammer Efficiency: 90%
Route: I-70
Location: Kingdom City, Missouri
Operator: LRK
Date of Work: 05/22/24-05/23/24
Depth to Water: 8.0
Depth Hole Open: _____
Time Change: _____
Drilling Method: HSA

BORING NO. BR 36-2
Page 2 of 5

Depth (ft)	Graphic	Description	Elevation (ft)	Sample Type	REC % (RQD %)	Blow Counts (N ₆₀)	Shear Data	Field Tests	Index Tests
25		25.0-50.0' (CH) Gray, fat CLAY, with gravel and sand	805						
30			800	X	100	5-10-11 (32)		PP = 3.50 tsf	MC = 18.1%
35		33.5' -trace sand and gravel from 33.5 to 35.0 ft.	795	X	100	5-7-11 (27)		PP >4.50 tsf	MC = 16.1%
40			790	X	100	6-9-11 (30)		PP >4.50 tsf	MC = 17.8%
45		43.5' -with sand lenses from 43.5 to 45.0 ft.	785	X	100	11-27-25 (78)		PP = 3.00 tsf	MC = 17.1%
50				X	100	4-7-8 (23)		PP = 3.00 tsf	MC = 17.8%

N₆₀ = (Em/60)Nm N₆₀ - Corrected N value for standard 60% SPT efficiency; Em - Measured hammer efficiency in percent; Nm - Observed N-value
(1) = Assumed, (2) = Actual

Coordinate System: _____ Coordinate Zone: _____ Coordinate Proj. Factor: _____
Coordinate Datum: _____ Coordinate Units: U.S. Survey Feet

* Persons using this information are cautioned that the materials shown are determined by the equipment noted and accuracy of the "log of materials" is limited thereby and by judgement of the operator. THIS INFORMATION IS FOR DESIGN PURPOSES ONLY.



Job No.: 20241040.00
Design: _____
Bent: _____
Station: _____
Offset: _____
Elevation: 830.7
Requested Station: _____
Requested Offset: _____
Requested Elevation: _____
Drill No.: _____

Missouri Department of Transportation
Construction and Materials

County: Callaway
Skew: _____
Logged By: SO
Northing: 1675553.73
Easting: 857700.349
Requested Northing: _____
Requested Easting: _____
Equipment: CME 550X, Split-Spoon Sampler, Shelby Tube
Location Note: (38.9442819, -91.9414030)
Hammer Efficiency: 90%
Route: I-70
Location: Kingdom City, Missouri
Operator: LRK
Date of Work: 05/22/24-05/23/24
Depth to Water: 8.0
Depth Hole Open: _____
Time Change: _____
Drilling Method: HSA


BORING NO. BR 36-2
Page 3 of 5

Depth (ft)	Graphic	Description	Elevation (ft)	Sample Type	REC % (RQD %)	Blow Counts (N ₆₀)	Shear Data	Field Tests	Index Tests
50		50.0-67.0' (CH) Brown and gray, fat CLAY, with gravel and sand	780						
55		53.5' -trace sand and gravel from 53.5 to 55.0 ft.	775	X	100	6-8-8 (24)		PP = 3.00 tsf	MC = 16.8%
60			770	X	100	5-12-13 (38)		PP = 4.00 tsf	MC = 22.0%
65		63.5' -with sand seams below 63.5 ft.	765	X	100	5-6-7 (20)		PP >4.50 tsf	MC = 18.0%
70		67.0-69.3' (CL) Gray, lean CLAY, silty	760	X	100	5-6-7 (20)		PP = 4.50 tsf	LL = 31 PL = 14 MC = 20.1%
75		69.3-93.5' (CH) Brown and gray, fat CLAY, with gravel and sand		X	100	6-7-10 (26)		PP = 4.25 tsf	MC = 18.3%

N₆₀ = (Em/60)Nm N₆₀ - Corrected N value for standard 60% SPT efficiency; Em - Measured hammer efficiency in percent; Nm - Observed N-value
(1) = Assumed, (2) = Actual

Coordinate System: _____ Coordinate Zone: _____ Coordinate Proj. Factor: _____
Coordinate Datum: _____ Coordinate Units: U.S. Survey Feet

* Persons using this information are cautioned that the materials shown are determined by the equipment noted and accuracy of the "log of materials" is limited thereby and by judgement of the operator. THIS INFORMATION IS FOR DESIGN PURPOSES ONLY.

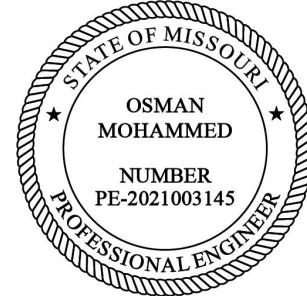

OSMAN MOHAMMED
NUMBER PE-2021003145
02/20/2025 8:18:35 AM
Osman Mohammed
MO PE-2021003145

DATE PREPARED
19 - FEB - 2025

ROUTE 54WB
DISTRICT BR
STATE MO
SHEET NO. 31

COUNTY
CALLAWAY

JOB NO.
JST0021

CONTRACT ID.

PROJECT NO.

BRIDGE NO.
A9556

DATE	DESCRIPTION
01/21/2025	REV. A - FINAL REVIEW
02/19/2025	REV. 0 - RELEASED FOR CONSTRUCTION

MISSOURI HIGHWAYS AND TRANSPORTATION COMMISSION
105 WEST CAPITOL
JEFFERSON CITY, MO 65102
1-888-ASK-MODOT (1-888-275-6636)

MODOT IMPROVE I-70 DB PROJECT 1
MILLSTONE WEBER
MO STATE CERTIFICATE OF AUTHORITY #001444 ENGINEERING

BORING DATA

Note: For locations of borings, see Sheet No. 1.

Note: This drawing is not to scale. Follow dimensions.

Sheet No. 31 of 35

Detailed Aug 2024
Checked Dec 2024



Missouri Department of Transportation
Construction and Materials

BORING NO. BR 36-2
Page 4 of 5

Job No.: 20241040.00
Design: _____
Bent: _____
Station: _____
Offset: _____
Elevation: 830.7
Requested Station: _____
Requested Offset: _____
Requested Elevation: _____
Drill No.: _____
County: Callaway
Route: I-70
Skew: _____
Location: Kingdom City, Missouri
Logged By: SO
Operator: LRK
Northing: 1675553.73
Date of Work: 05/22/24-05/23/24
Easting: 857700.349
Depth to Water: 8.0
Requested Northing: _____
Depth Hole Open: _____
Requested Easting: _____
Time Change: _____
Equipment: CME 550X, Split-Spoon Sampler, Shelby Tube
Location Note: (38.9442819, -91.9414030)
Hammer Efficiency: 90%
Drilling Method: HSA

Depth (ft)	Graphic	Description	Elevation (ft)	Sample Type	REC % (RQD %)	Blow Counts (N ₆₀)	Shear Data	Field Tests	Index Tests
75		69.3-93.5' (CH) Brown and gray, fat CLAY, with gravel and sand (continued)	755						
80			750	X	56	11-36-22 (87)		PP = 3.75 tsf	MC = 17.7%
85			745	X	100	5-5-11 (24)		PP = 2.00 tsf	MC = 19.7%
90			740	X	100	8-13-13 (39)		PP = 4.00 tsf	MC = 20.5%
95		93.5-100.0' No recovery 93.5' (Run 1 = 5.3 min/ft)	735		0 0 (0)	50/0.1'			
100		97.0' (Run 2 = 5, 4, 3, 4, 8 min/ft)			0 (0)				

N₆₀ = (Em/60)Nm N₆₀ - Corrected N value for standard 60% SPT efficiency; Em - Measured hammer efficiency in percent; Nm - Observed N-value
(1) = Assumed, (2) = Actual

Coordinate System: _____ Coordinate Zone: _____ Coordinate Proj. Factor: _____
Coordinate Datum: _____ Coordinate Units: U.S. Survey Feet

* Persons using this information are cautioned that the materials shown are determined by the equipment noted and accuracy of the "log of materials" is limited thereby and by judgement of the operator. THIS INFORMATION IS FOR DESIGN PURPOSES ONLY.



Missouri Department of Transportation
Construction and Materials

BORING NO. BR 36-2
Page 5 of 5

Job No.: 20241040.00
Design: _____
Bent: _____
Station: _____
Offset: _____
Elevation: 830.7
Requested Station: _____
Requested Offset: _____
Requested Elevation: _____
Drill No.: _____
County: Callaway
Route: I-70
Skew: _____
Location: Kingdom City, Missouri
Logged By: SO
Operator: LRK
Northing: 1675553.73
Date of Work: 05/22/24-05/23/24
Easting: 857700.349
Depth to Water: 8.0
Requested Northing: _____
Depth Hole Open: _____
Requested Easting: _____
Time Change: _____
Equipment: CME 550X, Split-Spoon Sampler, Shelby Tube
Location Note: (38.9442819, -91.9414030)
Hammer Efficiency: 90%
Drilling Method: HSA

Depth (ft)	Graphic	Description	Elevation (ft)	Sample Type	REC % (RQD %)	Blow Counts (N ₆₀)	Shear Data	Field Tests	Index Tests
100		100.0-120.0' SHALE, gray, soft to very soft 100.0' -with limestone fragments from 100.0 to 105.0 ft. 102.0' (Run 3 = 7, 5, 8, 6, 6 min/ft)	730		17 (10)				
105		105.0' -rotary wash from 105.0 to 106.0 ft.	725	X	100	50/0.3'		PP >4.50 tsf	
110		108.0' (Run 4 = 3, 3, 3, 9 min/ft)	720		92 (54)		Qu Test Results UCS = 7.98 ksf MC = 11.6%		
115		112.0' (Run 5 = 4, 4, 4, 7, 10 min/ft)	715		68 (45)		Qu Test Results UCS = 2.08 ksf MC = 12.6%		
120		117.0' (Run 6 = 6, 5, 5, 7, 7 min/ft)			47 (23)				
		Refusal at 93.5 feet. Bottom of borehole at 120.0 feet.							

N₆₀ = (Em/60)Nm N₆₀ - Corrected N value for standard 60% SPT efficiency; Em - Measured hammer efficiency in percent; Nm - Observed N-value
(1) = Assumed, (2) = Actual

Coordinate System: _____ Coordinate Zone: _____ Coordinate Proj. Factor: _____
Coordinate Datum: _____ Coordinate Units: U.S. Survey Feet

* Persons using this information are cautioned that the materials shown are determined by the equipment noted and accuracy of the "log of materials" is limited thereby and by judgement of the operator. THIS INFORMATION IS FOR DESIGN PURPOSES ONLY.



OSMAN MOHAMMED
NUMBER PE-2021003145
02/20/2025 8:18:35 AM
Osman Mohammed
MO PE-2021003145

DATE PREPARED
19 - FEB - 2025

ROUTE 54WB
DISTRICT BR
STATE MO
SHEET NO. 32

COUNTY
CALLAWAY


JOB NO.
JST0021

CONTRACT ID.

PROJECT NO.

BRIDGE NO.
A9556

DATE	DESCRIPTION
01/21/2025	REV. A - FINAL REVIEW
02/19/2025	REV. 0 - RELEASED FOR CONSTRUCTION

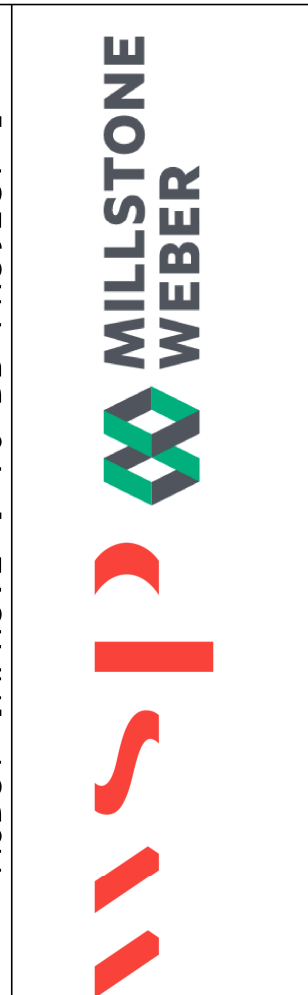


BORING DATA

Note: For locations of borings, see Sheet No. 1.

Note: This drawing is not to scale. Follow dimensions.

Sheet No. 32 of 35

Detailed Aug 2024
Checked Dec 2024

 

Requested Elevation:


Location Note: (38.9441375, -91.9414315)

Hammer Efficiency: 90% **Drilling Method:** HSA

$N_{60} = (E_m/60)N_m$ N_{60} - Corrected N value for standard 60% SPT efficiency; E_m - Measured hammer efficiency in percent; N_m - Observed N-value
(1) = Assumed, (2) = Actual

Coordinate Datum: **Coordinate Units:** U.S. Survey Feet

* Persons using this information are cautioned that the materials shown are determined by the equipment noted and accuracy of the "log of materials" is limited thereby and by judgement of the operator. THIS INFORMATION IS FOR DESIGN PURPOSES ONLY.

 

Requested Elevation: _____

Location Note: (38.9441375, -91.9414315)

Hammer Efficiency: 90% **Drilling Method:** HSA

$N_{60} = (E_m/60)N_m$ N_{60} - Corrected N value for standard 60% SPT efficiency; E_m - Measured hammer efficiency in percent; N_m - Observed N-value
(1) = Assumed, (2) = Actual

Coordinate Datum: **Coordinate Units:** U.S. Survey Feet

* Persons using this information are cautioned that the materials shown are determined by the equipment noted and accuracy of the "log of materials" is limited thereby and by judgement of the operator. THIS INFORMATION IS FOR DESIGN PURPOSES ONLY.



Missouri Department of Transportation
Construction and Materials

BORING NO. BR 36-3A
Page 5 of 5

Job No.: 20241040.00

Design:

Bent:

Station:

Offset:

Elevation: 831.3

Requested Station:

Requested Offset:

Requested Elevation:

Drill No.:

County: Callaway

Skew:

Logged By: SO

Northing: 1675503.187

Easting: 857701.073

Requested Northing:

Requested Easting:

Equipment: CME 550X, Split-Spoon Sampler, Shelby Tube

Location Note: (38.9441375, -91.9414315)

Hammer Efficiency: 90%

Route: I-70

Location: Kingdom City, Missouri

Operator: LRK

Date of Work: 05/14/24-05/15/24

Depth to Water: 13.5

Depth Hole Open:

Time Change:

Drilling Method: HSA

Depth (ft)	Graphic	Description	Elevation (ft)	Sample Type	REC % (RQD %)	Blow Counts (N ₆₀)	Shear Data	Field Tests	Index Tests
100		100.0-104.8' SHALE, gray, very soft to soft, highly weathered	730		100 (90)		Qu Test Results UCS = 7.98 ksf		
105		104.8-110.0' LIMESTONE, with interbedded shale, tan and gray, soft to moderately hard, moderately to slightly weathered, aphanitic, thin bedded, dense	725		77 (33)		Qu Test Results UCS = 78.0 ksf		
110		Refusal at 100.0 feet. Bottom of borehole at 110.0 feet.							

$N_{60} = (Em/60)N_m$ N_{60} - Corrected N value for standard 60% SPT efficiency; Em - Measured hammer efficiency in percent; Nm - Observed N-value
(1) = Assumed, (2) = Actual

Coordinate System: Coordinate Zone: Coordinate Proj. Factor:

Coordinate Datum: Coordinate Units: U.S. Survey Feet

* Persons using this information are cautioned that the materials shown are determined by the equipment noted and accuracy of the "log of materials" is limited thereby and by judgement of the operator. THIS INFORMATION IS FOR DESIGN PURPOSES ONLY.



OSMAN MOHAMMED
NUMBER PE-2021003145
02/20/2025 8:18:35 AM
Osman Mohammed
MO PE-2021003145

DATE PREPARED
19 - FEB - 2025

ROUTE	STATE
54WB	MO
DISTRICT	SHEET NO.
BR	35

COUNTY
CALLAWAY

JOB NO.
JST0021

CONTRACT ID.

PROJECT NO.

BRIDGE NO.
A9556

DATE	DESCRIPTION
01/21/2025	REV. A - FINAL REVIEW
02/19/2025	REV. 0 - RELEASED FOR CONSTRUCTION

MISSOURI HIGHWAYS AND TRANSPORTATION COMMISSION

105 WEST CAPITOL
JEFFERSON CITY, MO 65102
1-888-ASK-MODOT (1-888-275-6636)

MILLSTONE WEBER

MO STATE CERTIFICATE OF AUTHORITY #001444 ENGINEERING

BORING DATA

Note: For locations of borings, see Sheet No. 1.

Detailed Aug 2024
Checked Dec 2024

Note: This drawing is not to scale. Follow dimensions.

Sheet No. 35 of 35