


MISSOURI HIGHWAYS AND TRANSPORTATION COMMISSION
PLANS FOR PROPOSED
NSR SHOOFLY BRIDGE AT MP S-45.25
OVER I-70
WENTZVILLE, MO

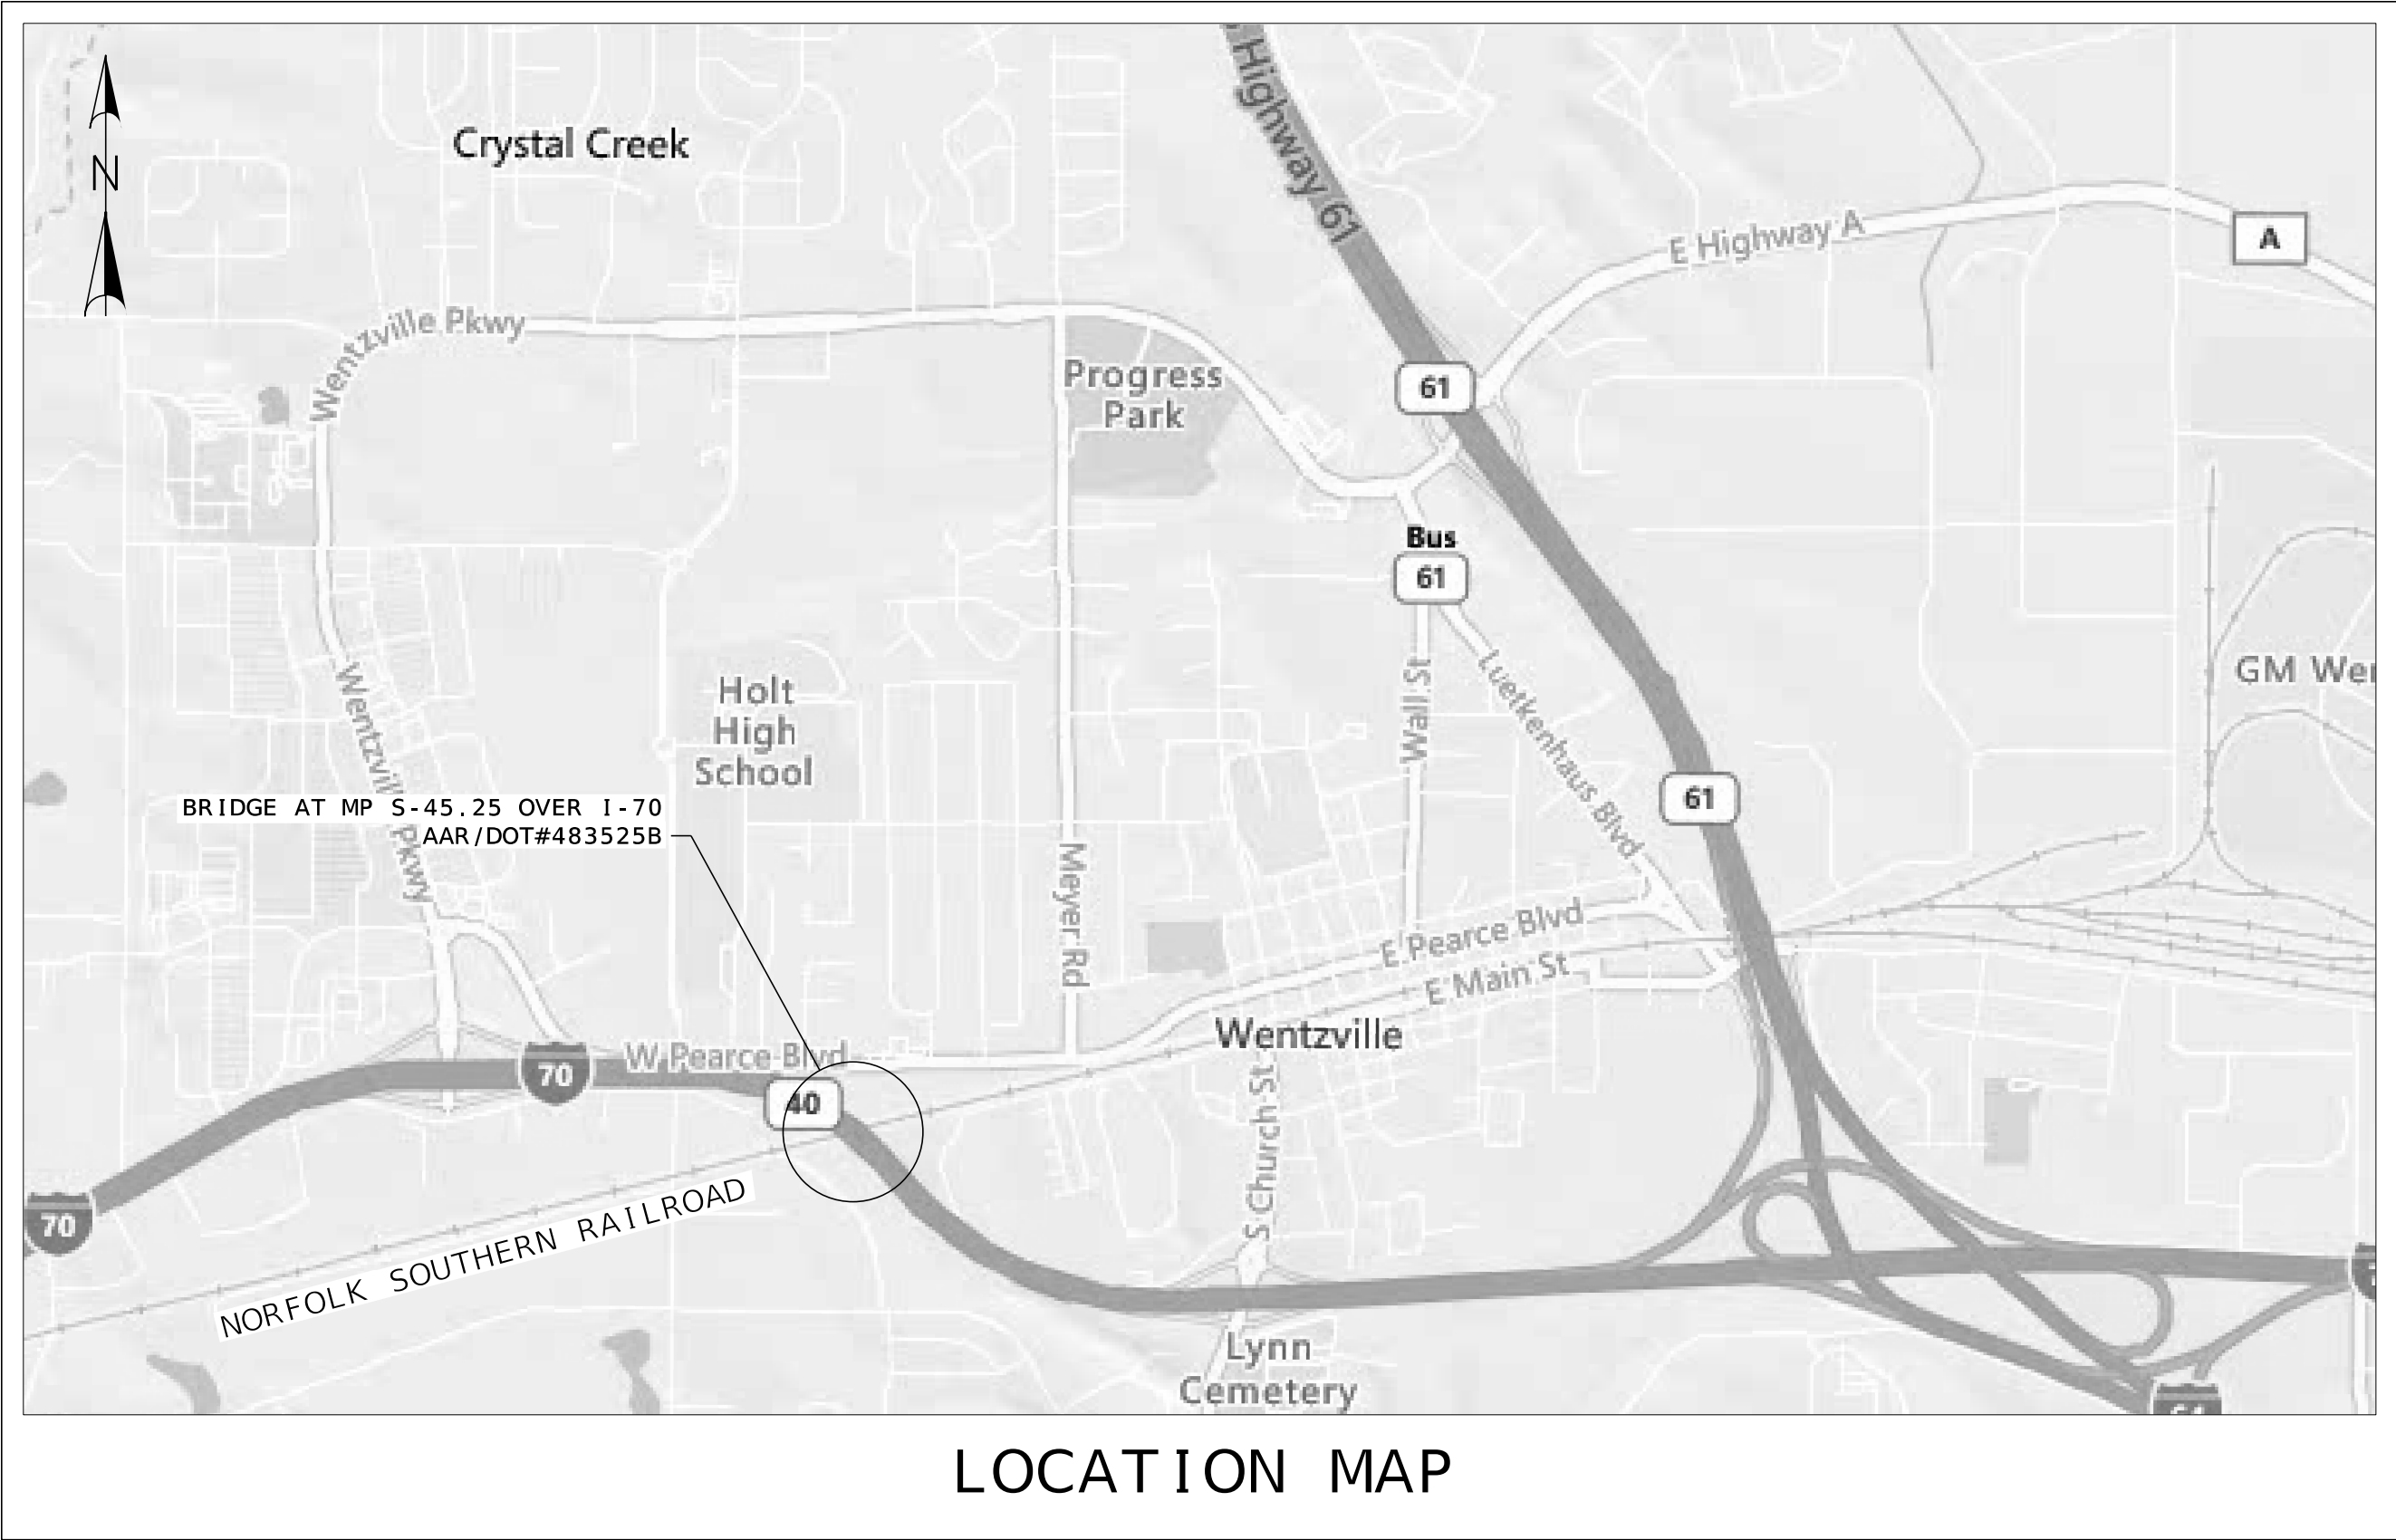

Owner:
Mr. D.S. Starling P.E.
Senior Engineer Public Improvements
Norfolk Southern Railway Company
Engineering - Design & Construction
650 West Peachtree Street NW - Box 45
Atlanta, GA 30308
Phone: (470) 463-6721
Email: douglas.starling@nscorp.com

COVENTIONAL SYMBOLS (USED IN PLANS)	
	SYMBOL
EXISTING TRACK CENTERLINE	
NEW TRACK CENTERLINE	
EXISTING TRACK RELOCATE TO	
EXISTING TRACK RELOCATE FROM	
EXISTING TRACK REMOVAL	
Detailed July 2025 Checked July 2025	

THE EXISTENCE AND APPROXIMATE LOCATION OF UTILITY FACILITIES KNOWN TO EXIST, AS SHOWN ON THE PLANS, ARE BASED ON THE BEST INFORMATION AVAILABLE TO THE COMMISSION AT THIS TIME. THIS INFORMATION IS PROVIDED BY THE COMMISSION "AS-IS" AND THE COMMISSION EXPRESSLY DISCLAIMS ANY REPRESENTATION OR PERIL OF THE USER, AND THE COMMISSION SHALL NOT BE LIABLE FOR ANY DAMAGES THAT MAY ARISE FROM ANY ERROR IN THE INFORMATION. IT IS, THEREFORE, THE RESPONSIBILITY OF THE CONTRACTOR TO VERIFY THE EXISTENCE, LOCATION AND STATUS OF ANY FACILITY. SUCH VERIFICATION INCLUDES DIRECT CONTACT WITH THE LISTED UTILITIES.

Note: This drawing is not to scale. Follow dimensions.

Sheet 1 of 27

NOT FOR CONSTRUCTION



9-12-2025

DATE PREPARED 9/12/2025	
ROUTE I - 70	STATE MO
DISTRICT BR	SHEET NO. A5801T-1
COUNTY ST. CHARLES	
JOB NO. JST0020	
CONTRACT ID.	
PROJECT NO.	

BRIDGE NO. A5801T

DESCRIPTION	DATE

MISSOURI HIGHWAYS AND TRANSPORTATION COMMISSION

105 WEST CAPITOL
JEFFERSON CITY, MO 65102
1-888-ASK-MODOT (1-888-275-6636)



715 KIRK DRIVE
KANSAS CITY, MO 64105-1310
KANSAS CITY, MO 65102
NO. 001270

601 MONROE ST., SUITE 201 - JEFFERSON CITY, MO 65101
PHONE 872-630-3181
FAX 872-630-3181
WWW.BARTLETTWEST.COM

GENERAL NOTES

CONSTRUCTION SPECIFICATIONS

Provide materials and perform work in accordance with the following. Where discrepancies exist between these requirements, the more stringent shall govern:

- Public Improvement Projects Manual: For Projects Which May Impact Norfolk Southern Railway Company, January 1, 2022 including appendices
- AREMA: American Railway Engineering and Maintenance-of-Way Association (AREMA) Manual for Railway Engineering, 2024.
- MODOT CMS: July 2024 Missouri Standard Specifications for Highway Construction
- Norfolk Southern Railway Standard Specifications for Materials and Construction, current edition
- Norfolk Southern Railway Quality Assurance Specifications for Ties and Timber

NORFOLK SOUTHERN RAILROAD COORDINATION AND MAINTENANCE-OF-WAY

The construction program will require close coordination and cooperation with Norfolk Southern Railroad personnel for all operations that involve track work and rail service. The time of specific track closing, openings, switching and other required rail, tie and ballast work in all cases shall be also subject to Norfolk Southern Railroad approval.

All work to be performed on, over, under, or adjacent to the railroad right-of-way shall comply with Norfolk Southern Railway Company ("Railroad", "NSR", or "NS") Public Projects Manual (Appendix E, Special Provisions for the Protection of Railway Interests, and Appendix H1, Overhead Grade Separation Design Criteria). When in conflict with other project specifications the most stringent one shall apply.

The contractor shall not commence any work on railroad right-of-way until they have complied with the conditions presented on the NS Public Projects Manual (Appendix E, Special Provisions for the Protection of Railway Interests).

The contractor shall so arrange and conduct work so that there will be no interference with railroad operations. Whenever work is liable to affect the operations or safety of trains, the methods of doing such work shall be submitted to the railroad engineer for approval, but such approval shall not relieve the contractor from any liability.

All proposed submittals required either by MODOT CMS or the NSR-PPM shall be submitted to NSR for review and approval.

All work for the ballast, rails, ties and incidental track metal work for the tracks will be furnished and placed by Norfolk Southern Railroad.

The contractor shall maintain a construction clearance of 10 feet horizontally (for elements below top of rail) from the centerline of tracks and 22 feet vertically from a point of level with the top of the higher rail at all times except as indicated by these plans or approved by NSR. Clearance of 14 feet horizontally shall be provided to any temporary works installed above the top of rail, except as indicated by these plans or approved by NSR.

NORFOLK SOUTHERN RAILROAD COORDINATION AND MAINTENANCE-OF-WAY (CONTINUED)

The railroad will be provided as-built drawings showing the actual clearances as constructed. depth, size, and location of all foundation components shall be shown on the drawings (see NS Public Projects Manual, appendix H1, section 8a).

"ONE CALL" Services do not locate buried railroad signal and communications lines. The contractor shall contact the railroad's representative 2 days in advance of work at those places where excavation, pile driving, or heavy loads may damage the railroad's underground facilities. Upon request from the contractor or sponsor, railroad forces will locate and paint mark or flag the railroad's underground facilities, the contractor shall avoid excavation or other disturbance of these facilities. If disturbance or excavation is required near a buried railroad facility, the contractor shall coordinate with the railroad to have the facility potholed manually with careful hand excavation. The facility shall be protected by the contractor during the course of the disturbance under the supervision and direction of the railroad's representative. (see NS Public Projects Manual, appendix e, section 3.d).

All utility installations or relocations that are required in conjunction with this project can be installed or relocated as part of the project provided the construction is performed by the project contractor or project contractor's sub-contractor. However, the utility must submit an application for the installation or relocation to Railpros or appropriate handling for license agreement and applicable fees. For utility applications go to: "https://www.norfolksouthern.com/en/rail-development-property/ns-property/projects-on-ns-property". Note: license agreement must be executed prior to utility being installed or relocated.

DIMENSIONS AND BOUNDARIES

All dimensions shown are horizontal unless notes otherwise. Superstructure dimensions shown are given at a temperature of 65° F.

EXCAVATION

The contractor is responsible for the stability of all excavated slopes. Direct surface runoff away from the excavation. Groundwater levels may fluctuate seasonally as a function of precipitation and other hydrological factors. Therefore, there may be considerable change in the water table or the presence of water where not previously encountered. Perform all excavations in accordance with OSHA Standards for shoring. Excavation and shoring shown in these plans assume an OSHA Type B soil (to be confirmed by the contractor).

Excavate according to construction sequences drawings and notes. Do not over excavate.

Foundation Data										
Type	Design Data	Substructure Number								
		Abutment 1	Bent 2	Bent 3	Bent 4	Bent 5	Bent 6	Bent 7	Bent 8	Abutment 9
Load Bearing Pile (driven)	Pile Type and Size	HP14x117	HP14x117	HP14x117	HP14x117	HP14x117	--	--	HP14x117	HP14x117
	Number	ea 4	4	4	4	4	--	--	4	4
	Approximate Length Per Each	ft 34	43	43	42	41	--	--	42	34
	Pile Point Reinforcement	ea All	None	None	None	None	--	--	None	All
	Pile Driving Verification Method	WEAP	N/A	N/A	N/A	N/A	--	--	N/A	WEAP
	Factor of Safety	2.5	2.5	2.5	2.5	2.5	--	--	2.5	2.5
	Minimum Nominal Axial Compressive Resistance	kip 550	550	550	550	550	--	--	550	550
Rock Socket	Pile Type and Size	--	--	--	--	--	Drilled Shaft	Drilled Shaft	--	--
	Number	ea --	--	--	--	--	2	2	--	--
	Foundation Material	--	--	--	--	--	Limestone	Limestone	--	--
	Elevation Range	ft --	--	--	--	--	606-583 ft	606-582 ft	--	--
	Factor of Safety	--	--	--	--	--	2.5	2.5	--	--
	Minimum Ultimate Axial Compressive Resistance (Side Resistance)	ksf --	--	--	--	--	6 ksf	6 ksf	--	--
	Minimum Ultimate Axial Compressive Resistance (Tip Resistance)	ksf --	--	--	--	--	80 ksf	80 ksf	--	--

WEAP = Wave Equation Analysis of Piles

Load Bearing Piles:

Required Axial Compression Resistance = Axial Design Load * Factor of Safety

Rock Socket (Drilled Shafts):

Required Axial Compression Resistance = Axial Design Load * Factor of Safety

DESIGN SPECIFICATIONS

The design was completed in accordance with the following design standards:

- AREMA, chapters 8, 9 & 15
- NSR-PPM Appendix H.2 "Underpass Grade Separation Design Criteria"
- Reinforced concrete pier design as per AREMA, Chapter 8, table 8-2-5, load factor design.
- Structural steel design as per AREMA chapter 15, allowable stress design.
- Design live load: Cooper E-80 including alternate live load on 4 axles. design speed of 60 mph - freight.
- Live load distribution: to steel superstructure members per AREMA 15-1.3.4
- Impact load: rolling equipment without hammer blow. Steel superstructure per AREMA chapter 15-1.3.5
- Fatigue analysis is based on AREMA 15-1.3.13.

DESIGN DATA

CONCRETE
Substructure concrete shall obtain a 28 day compressive strength of 4500 psi (minimum) (abutments piers, intermediate bents and foundations)

Chamfer all exposed concrete edges and corners 3/4" except as noted.

Reinforcing steel shall be ASTM A615, grade 60, except as noted. Fabrication to be in accordance with AREMA, chapter 8.

All construction joints shown on these plans shall be required unless shown as optional. Construction joints permitted except as shown on the plans, or where written approval from the engineer has been obtained.

STRUCTURAL STEEL
All Structural Steel shall conform to ASTM A709, Grade 50W, except as noted

All Structural Steel Denoted in the plans as "Impact Testing Required" (ITR) shall conform to ASTM A709, Gr. 50WT2 and shall meet impact requirements for high strength Structural Steel per chapter 15 of the Arema Manual.

STRUCTURAL BOLTS
Unless otherwise noted, all structural bolts shall be ¾" diameter ASTM F3125, Grade A325, high strength, Type 3, with 1½" diameter open holes unless noted otherwise. All washers shall be ASTM F436 - Type 3 and all nuts shall be heavy hex ASTM A563 - Type 3. Galvanized bolts shall not be used.

All surfaces, including faying surfaces, of structural steel shall be cleaned per steel structures painting council specification SSPC-SP6. Faying surfaces shall be class B. Primed or painted surfaces shall be cleaned per steel structures painting council specifications SSPC-SP10.

Anchor bolts shall be ASTM F1554 Grade 105 (105 ksi minimum yield strength) Galvanized

DESIGN DENSITIES:
Steel: 490 pcf
Concrete: 150 pcf
Soil: 125 pcf
Track: 200 plf

For precast concrete notes, see project specifications - job special provisions.

DESIGN UNIT STRESSES:
Structural steel HP pile fy= 50,000 psi
(ASTM A572 Grade 50)




9-12-2025

DATE PREPARED		9/12/2025	
ROUTE	STATE	1 - 70	MO
DISTRICT	SHEET NO.	BR	A5801T-3
COUNTY			
ST. CHARLES			
JOB NO.			
JST0020			
CONTRACT ID.			
PROJECT NO.			

BRIDGE NO.
A5801T

DESCRIPTION	DATE									

MISSOURI HIGHWAYS AND TRANSPORTATION COMMISSION

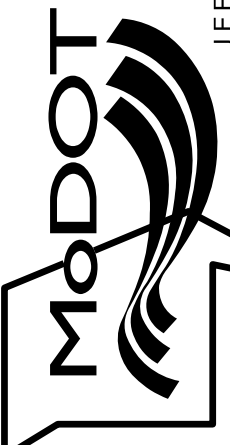

105 WEST CAPITOL
JEFFERSON CITY, MO 65102
1-888-ASK-MODOT (1-888-275-6636)





715 KIRK DRIVE
KANSAS CITY, MO 64105-1310
CERTIFICATE OF AUTHORITY
NO. 001270



601 MONROE ST., SUITE 201 - JEFFERSON CITY, MO 65101
PHONE 573-630-3181
WWW.BARTLETTWEST.COM



Detailed July 2025
Checked July 2025

Note: This drawing is not to scale. Follow dimensions.

Sheet 4 of 27

NOT FOR CONSTRUCTION SITE PLAN

9-12-2025

DATE PREPARED
9/12/2025

ROUTE I-70	STATE MO
DISTRICT BR	SHEET NO. A5801T-4
COUNTY ST. CHARLES	
JOB NO. JST0020	
CONTRACT ID.	
PROJECT NO.	
BRIDGE NO. A5801T	

DATE	DESCRIPTION


MISSOURI HIGHWAYS AND TRANSPORTATION COMMISSION

105 WEST CAPITOL
JEFFERSON CITY, MO 65102
1-888-ASK-MODOT (1-888-275-6636)

IMPROVE 70 ALLIANCE

HNTB
715 N. KIRK DRIVE
KANSAS CITY, MO 64105-1310
KANSAS CITY, MO 65102
CERTIFICATE OF AUTHORITY
NO. 001270

Bartlett & West
601 MONROE ST., SUITE 201 - JEFFERSON CITY, MO 65101
PHONE 872-430-3181
FAX 872-430-3181
WWW.BARTLETTWEST.COM

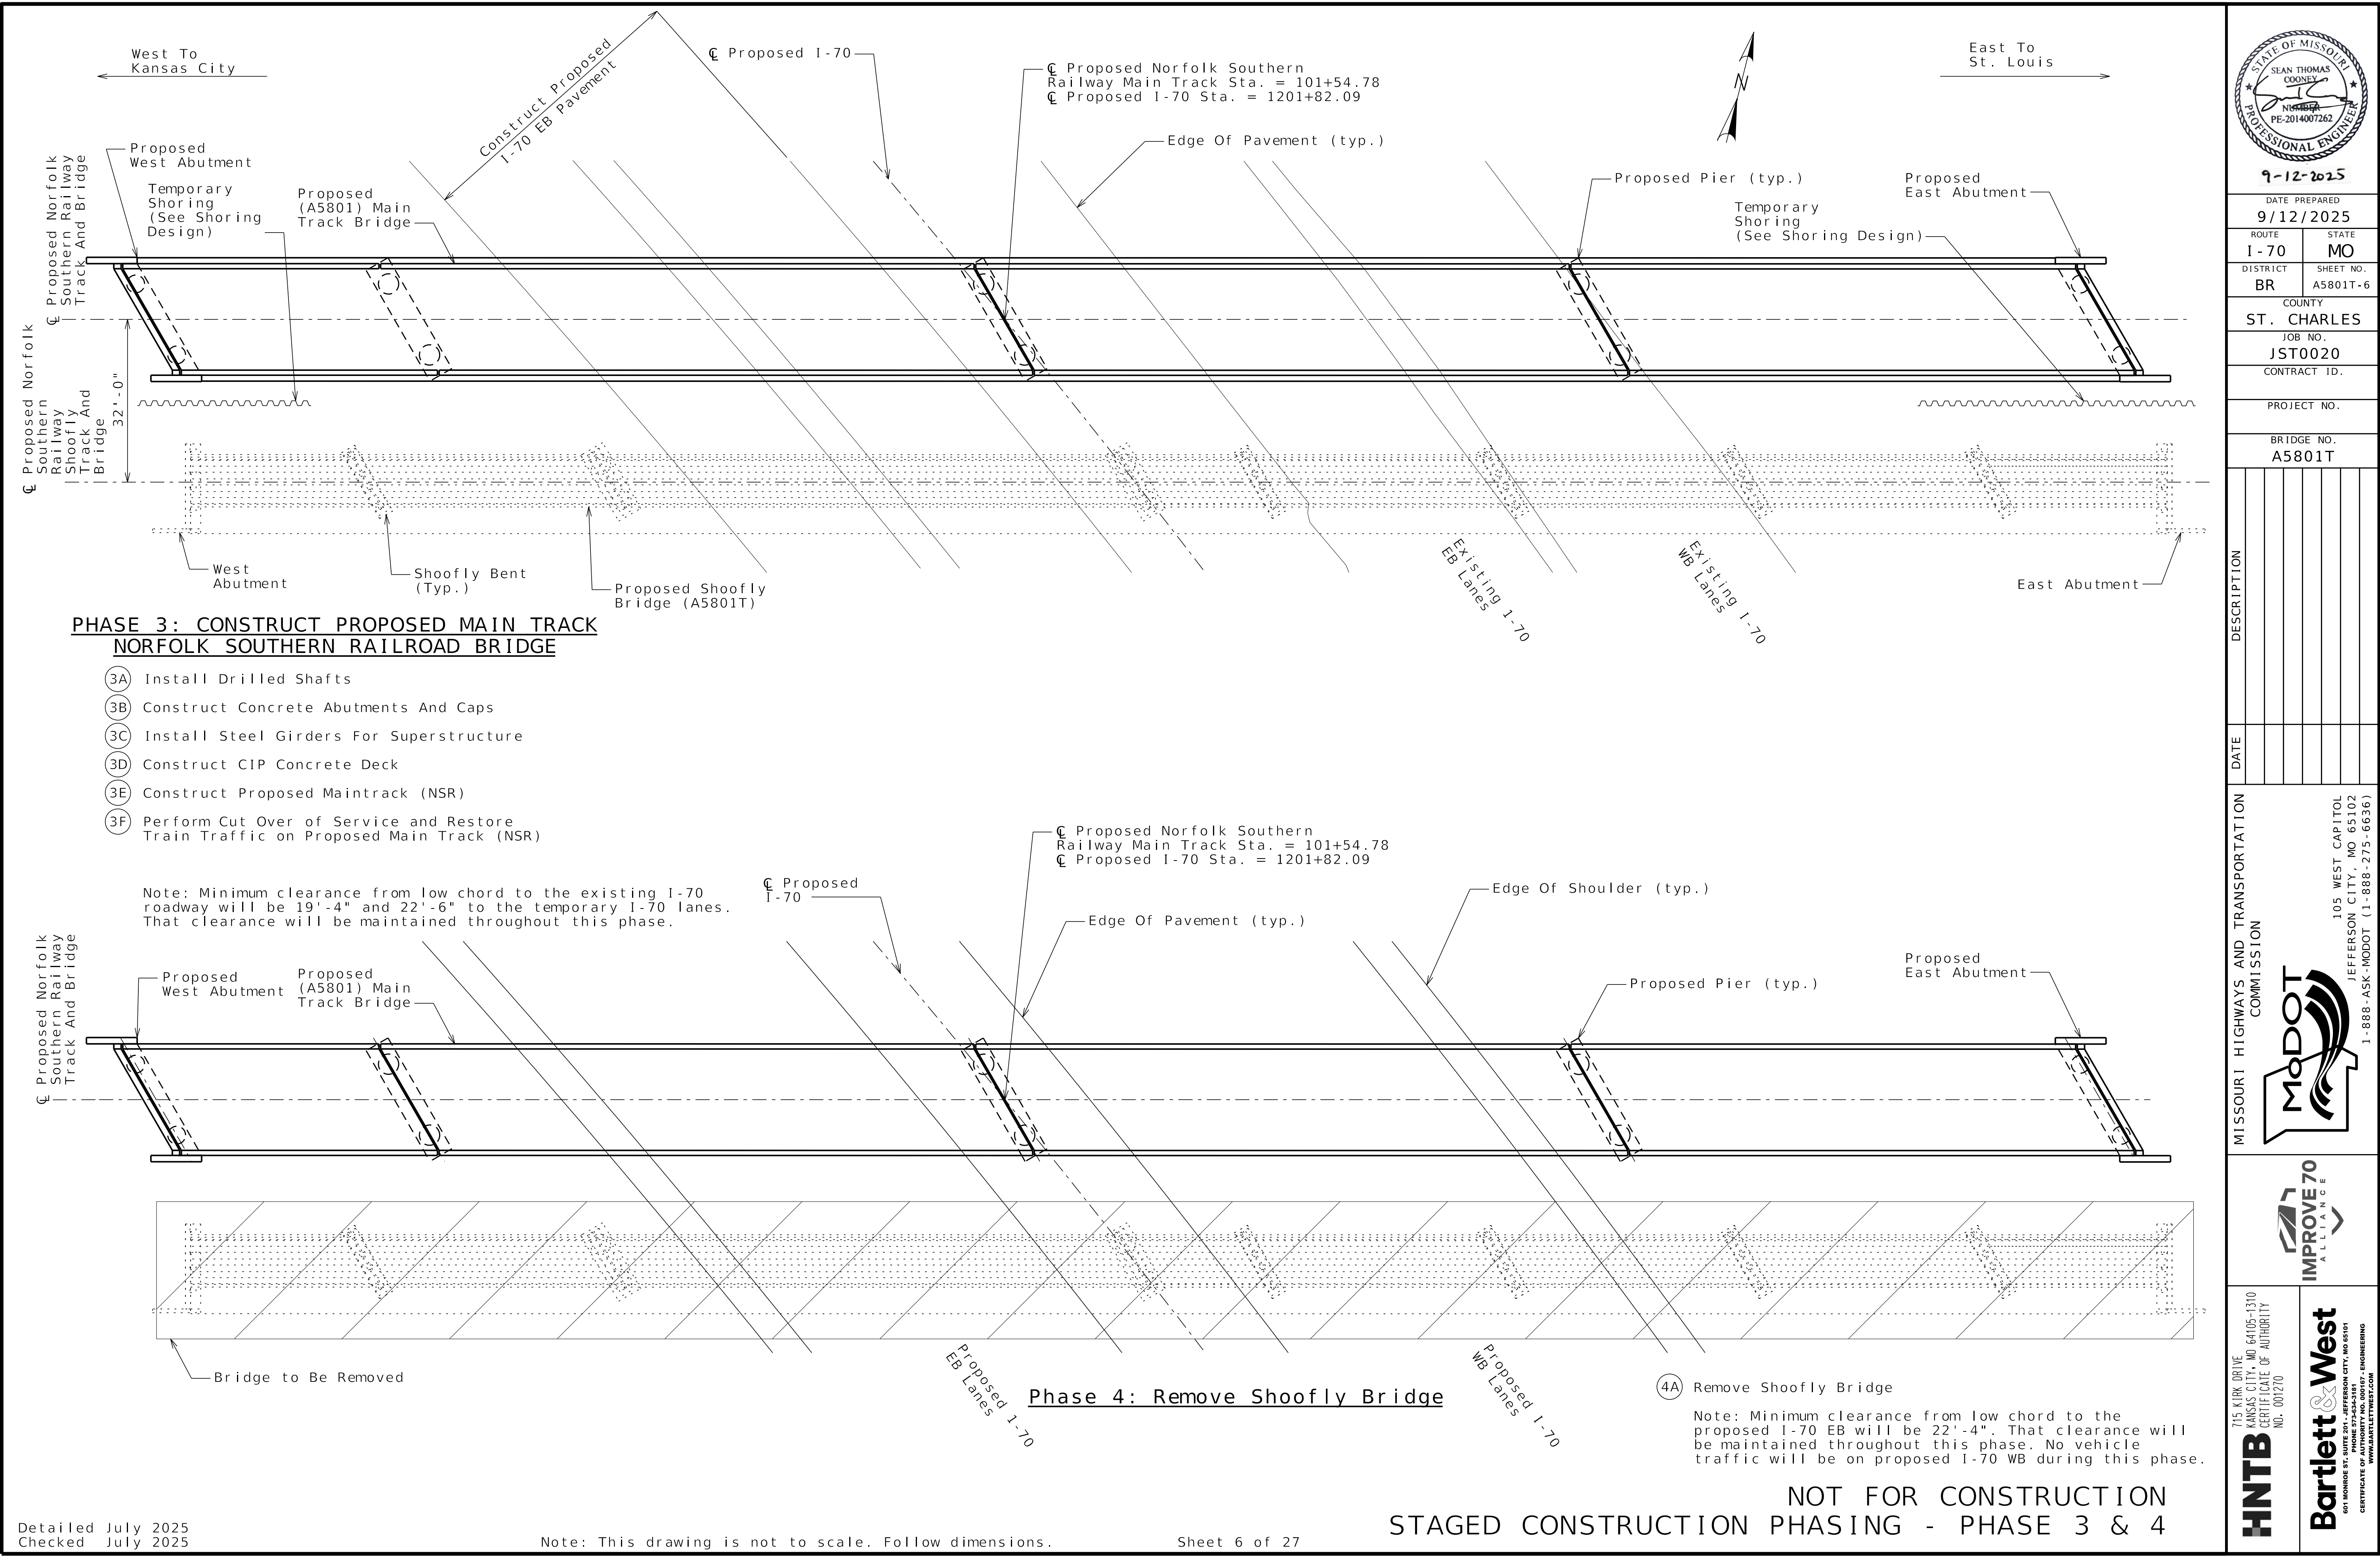

Detailed July 2025
Checked July 2025

Note: This drawing is not to scale. Follow dimensions.

Sheet 6 of 27

NOT FOR CONSTRUCTION
STAGED CONSTRUCTION PHASING - PHASE 3 & 4

B_A5801T_006_JST0020_PHAS3-4.dgn 3:52:38 PM 9/12/2025



9-12-2025

DATE PREPARED
9/12/2025

ROUTE I-70 STATE MO

DISTRICT BR SHEET NO. A5801T-6

COUNTY ST. CHARLES

JOB NO. JST0020

CONTRACT ID.

PROJECT NO.

BRIDGE NO. A5801T

DESCRIPTION

DATE

MISSOURI HIGHWAYS AND TRANSPORTATION COMMISSION

105 WEST CAPITOL
JEFFERSON CITY, MO 65102
1-888-ASK-MODOT (1-888-275-6636)

MODOT




IMPROVE 70 ALLIANCE

HNTB

715 KIRK DRIVE
KANSAS CITY, MO 64105-1310
CERTIFICATE OF AUTHORITY
NO. 001270

Bartlett & West

601 MONROE ST., SUITE 201 - JEFFERSON CITY, MO 65101
PHONE 572-430-3181
FAX 572-430-3182
WWW.BARTLETTWEST.COM

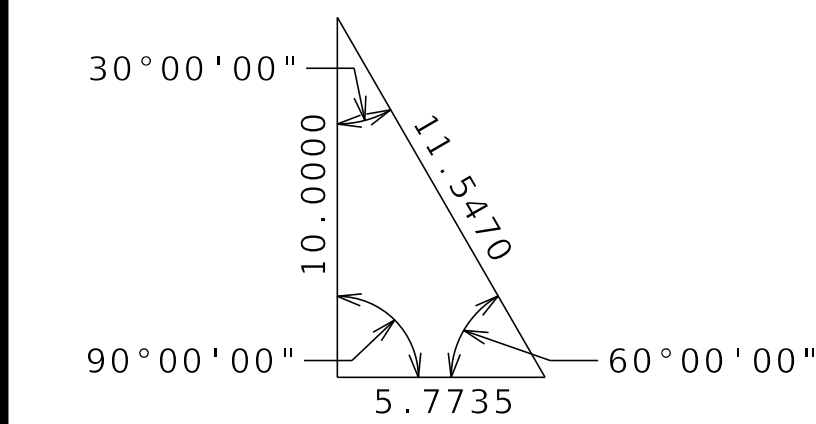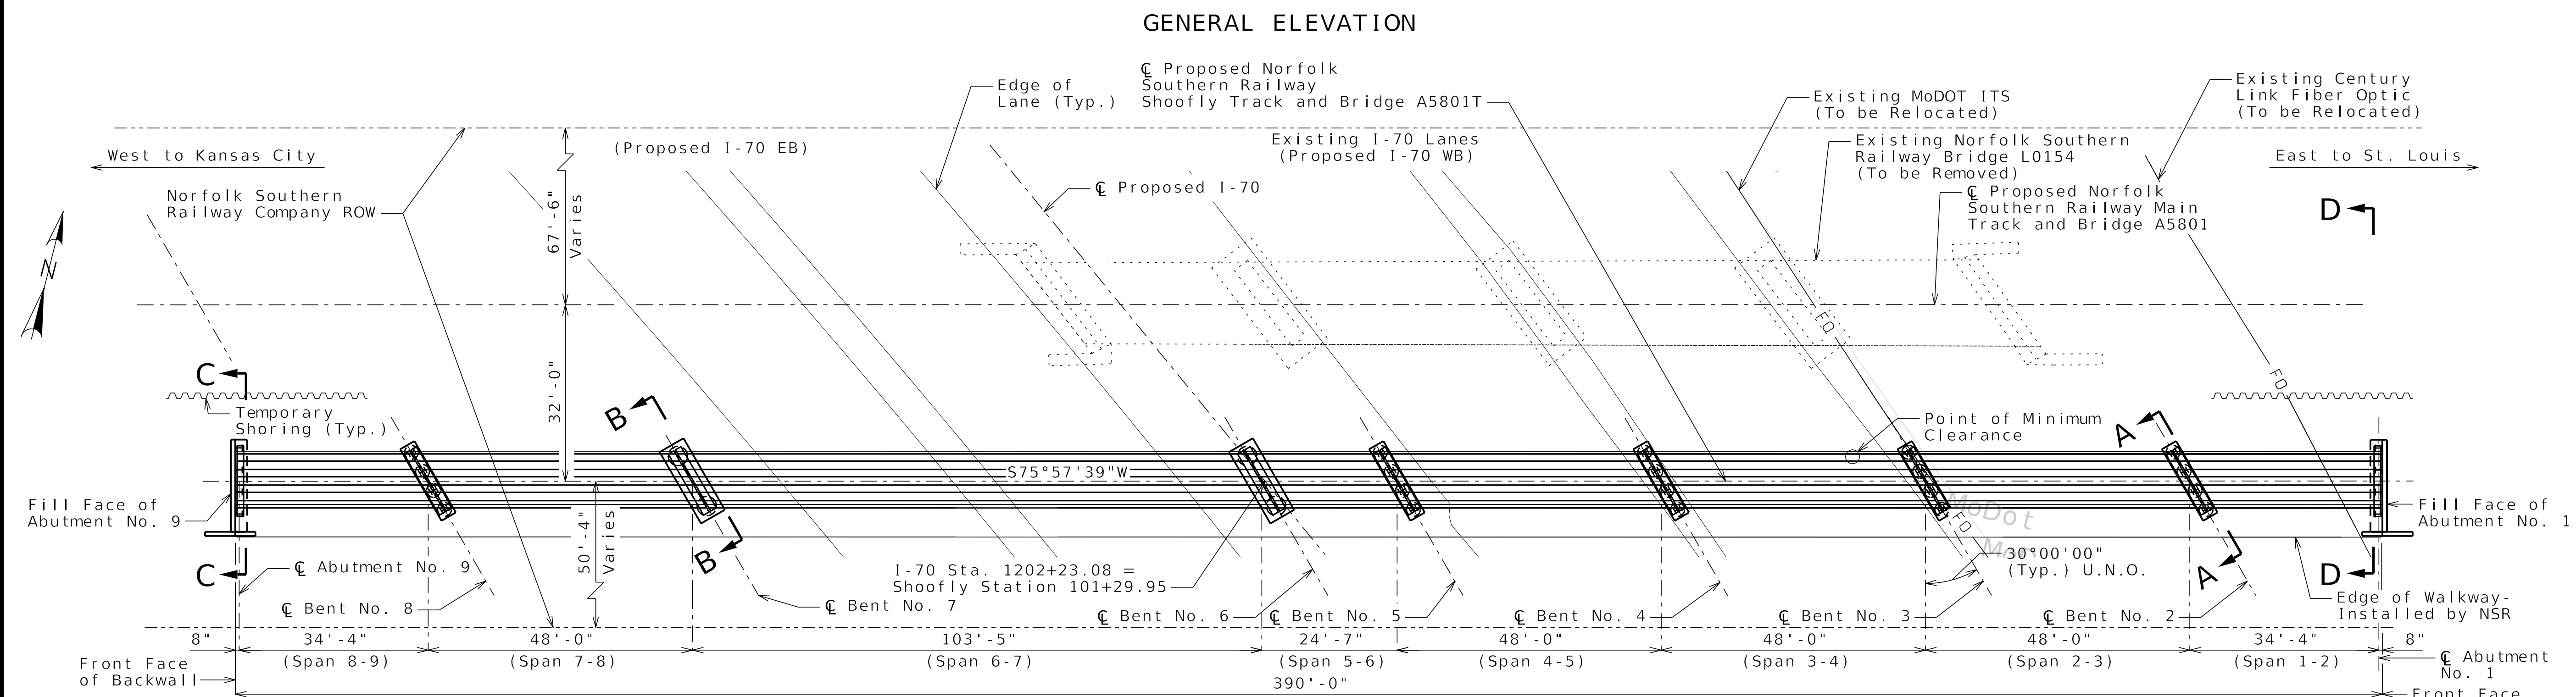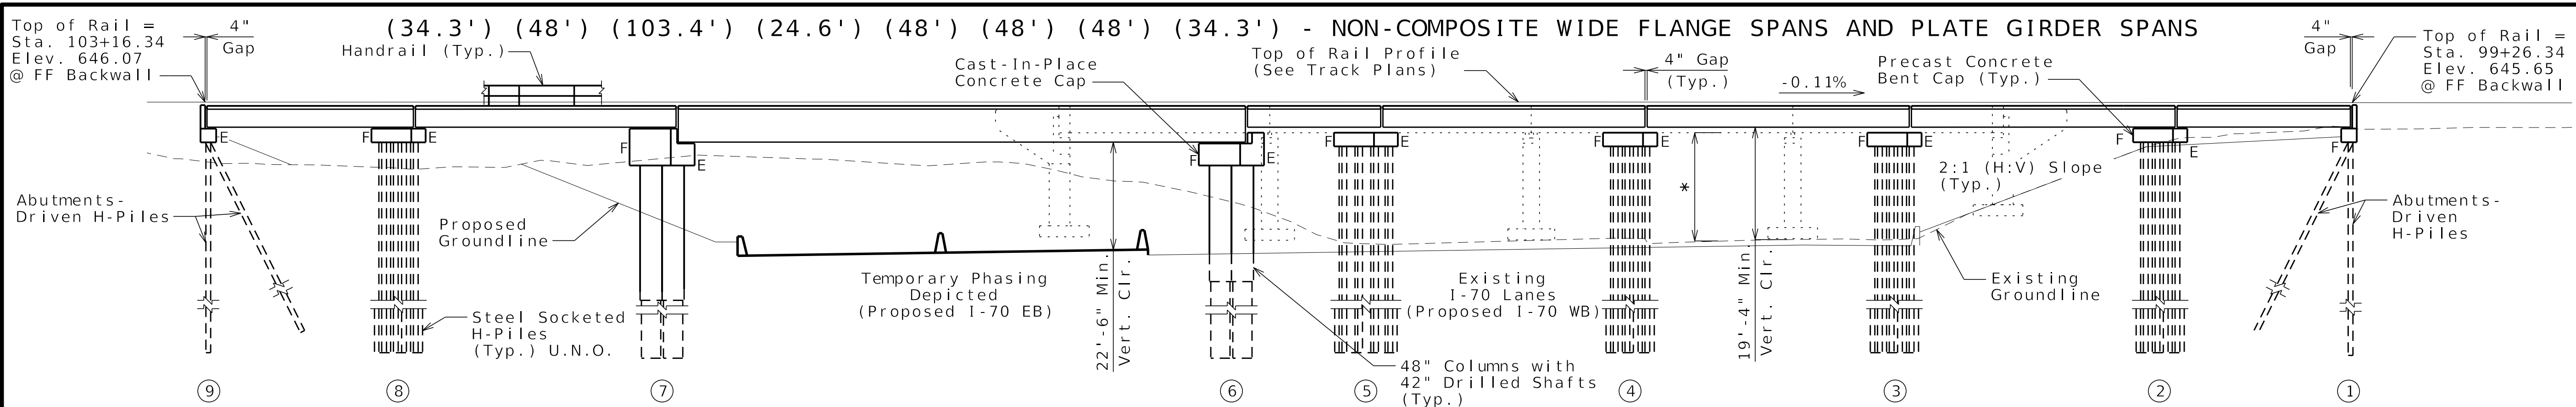

Detailed July 2025
Checked July 2025

Note: This drawing is not to scale. Follow dimensions.

Sheet 7 of 27

Notes:
The elevation of the existing Top-Of-Rail profile shall be verified before beginning construction. All discrepancies shall be brought to the attention of the Norfolk Southern Railroad Public projects engineer.

* Existing Vertical Clearance (Posted)
WB I-70 = 15'-10"
EB I-70 = 15'-8"

U.N.O. denotes Unless Noted Otherwise.
FF = Front Face

For Sections A-A, B-B, C-C, and D-D, see Sheets A5801T-9 & A5801T-10.

NOT FOR CONSTRUCTION
GENERAL PLAN & ELEVATION

STATE OF MISSOURI
SEAN THOMAS COONEY
PROFESSIONAL ENGINEER
PE-2014007262
9-12-2025

DATE PREPARED
9/12/2025

ROUTE
I-70

DISTRICT
BR

COUNTY
ST. CHARLES

JOB NO.
JST0020

CONTRACT ID.

PROJECT NO.

BRIDGE NO.
A5801T

DESCRIPTION

DATE

MISSOURI HIGHWAYS AND TRANSPORTATION COMMISSION


105 WEST CAPITOL
JEFFERSON CITY, MO 65102
1-888-ASK-MODOT (1-888-275-6636)

MODOT

IMPROVE 70 ALLIANCE

HNTB
715 KIRK DRIVE
KANSAS CITY, MO 64105-1310
PHONE 877-433-3181
FAX 816-234-3181
WWW.HNTB.COM

Bartlett & West
601 MONROE ST., SUITE 201 - JEFFERSON CITY, MO 65101
PHONE 877-433-3181
FAX 816-234-3181
WWW.BARTLETTWEST.COM

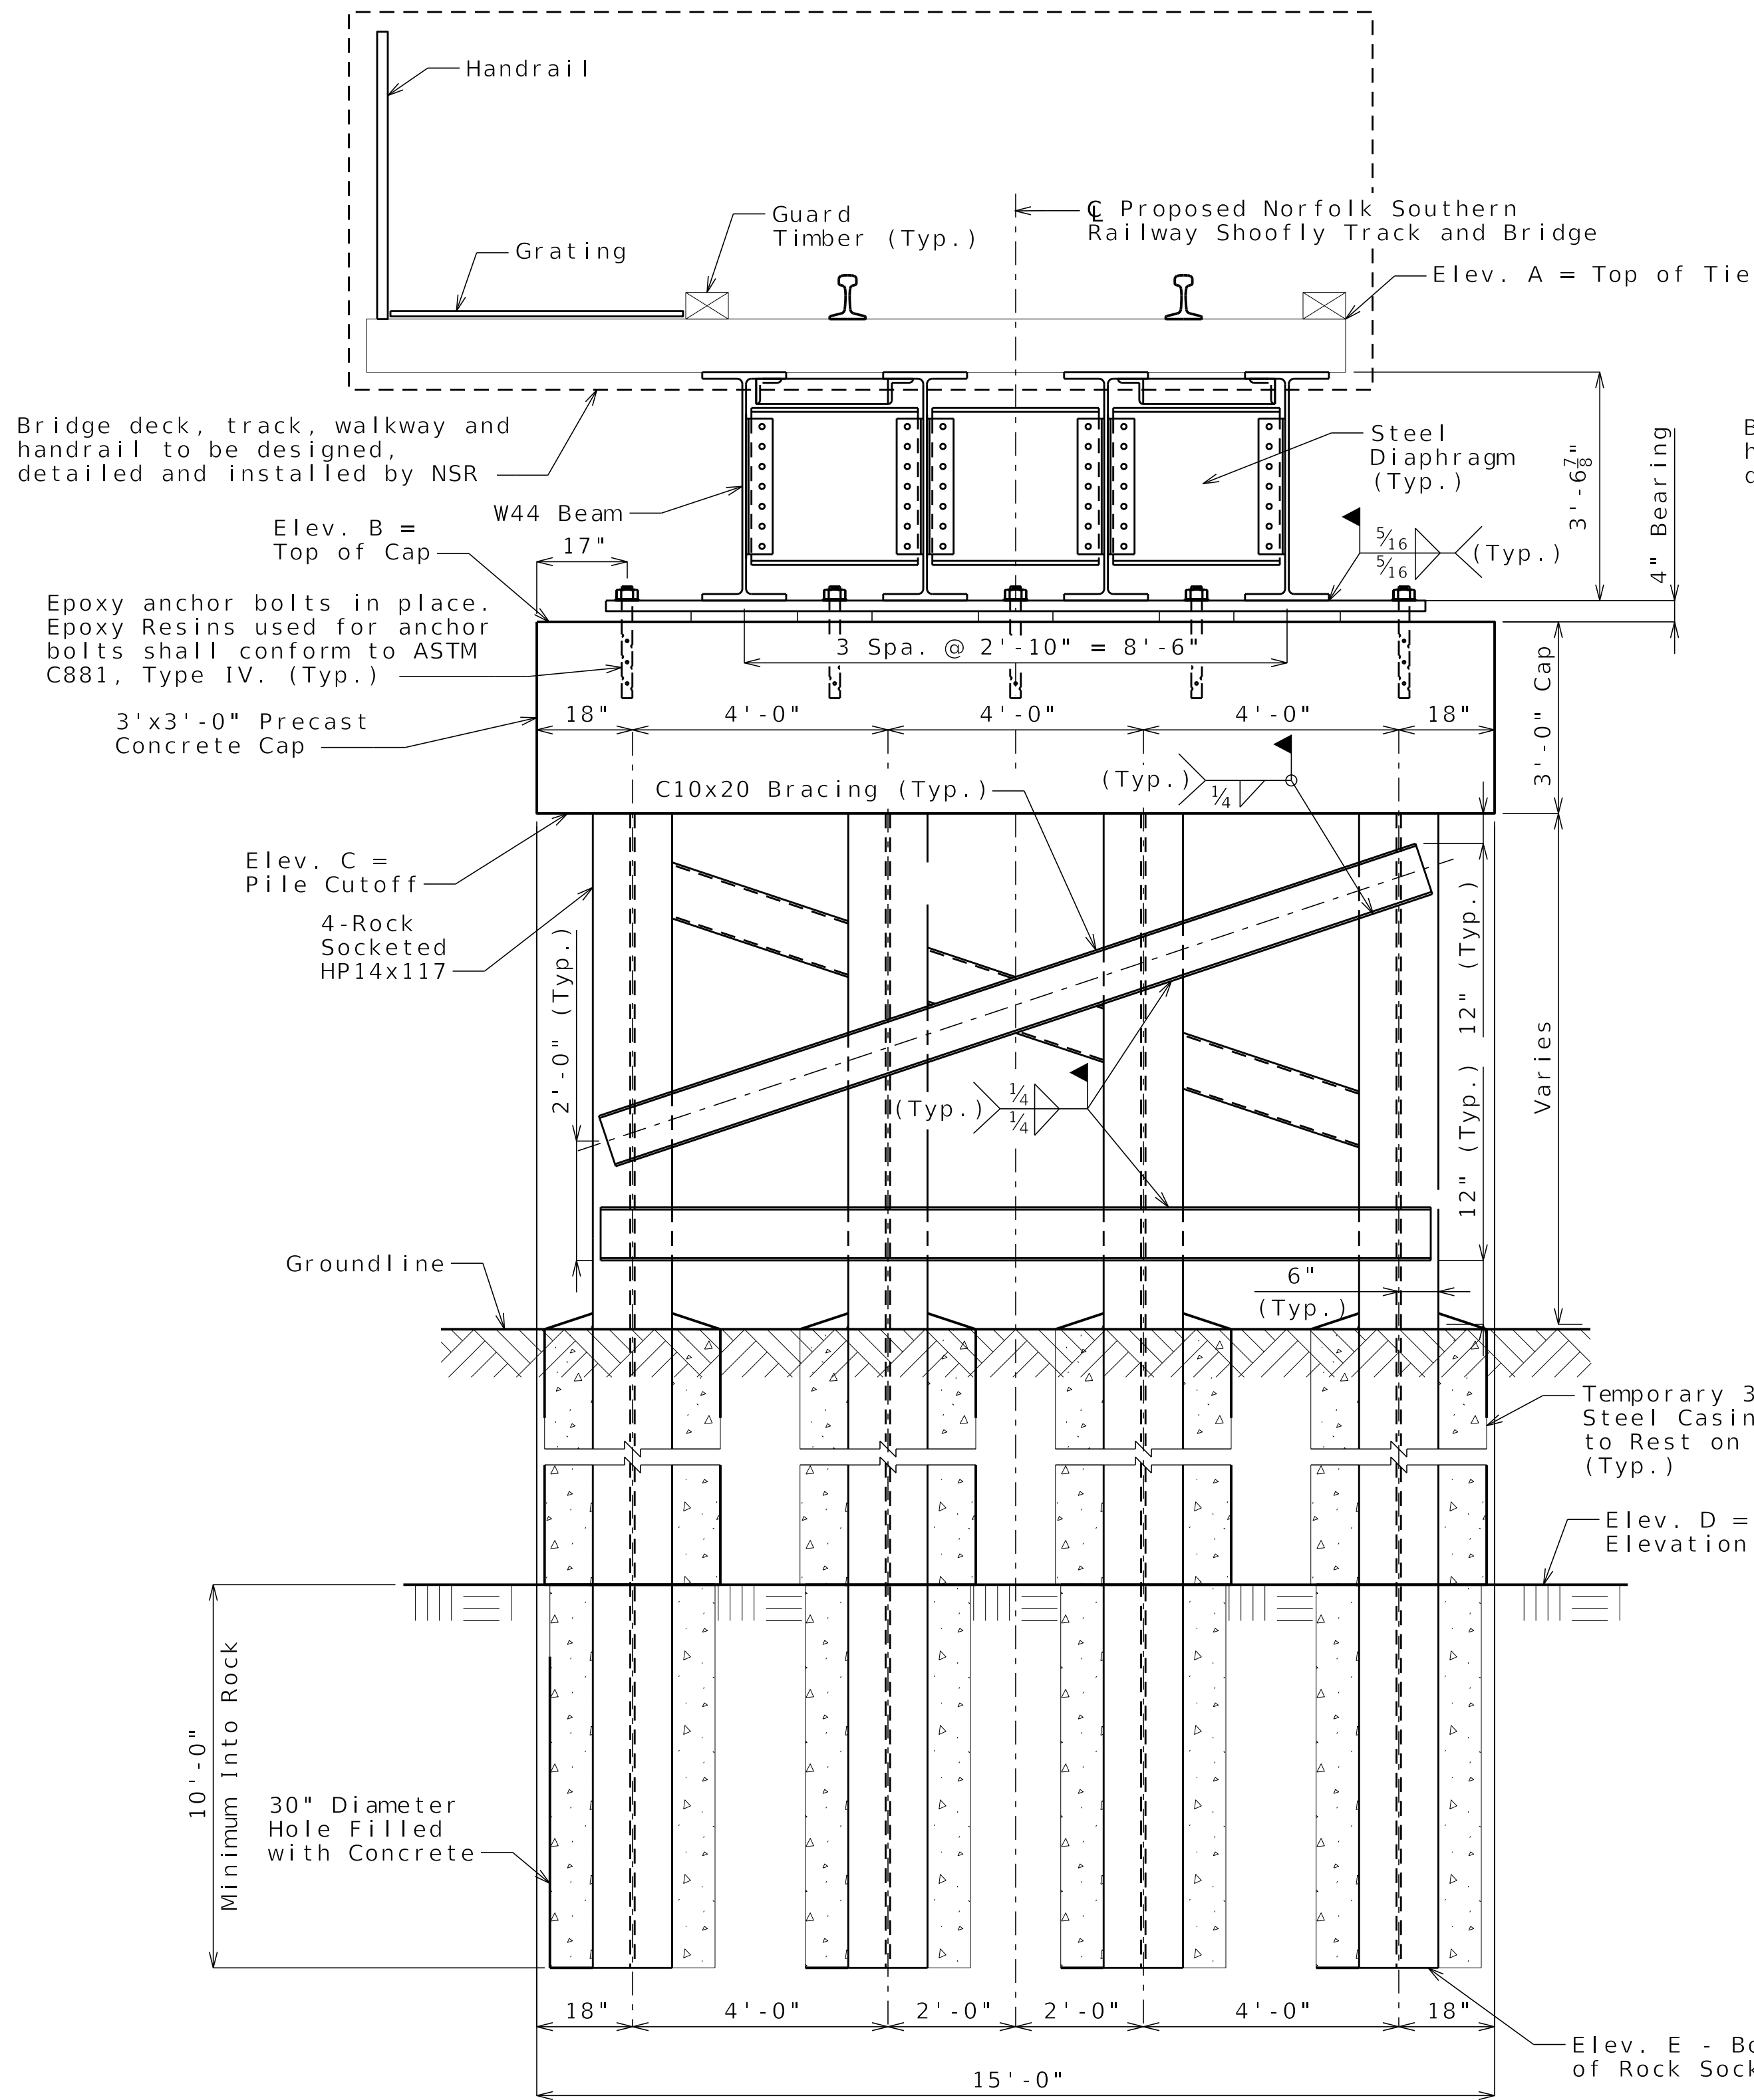


SECTION A-A

NOTES:

For location of Section A-A and B-B, see Sheet No. A5801T-7

For substructure elevations and Socketed Pile Detail, see Sheet No. A5801T-10

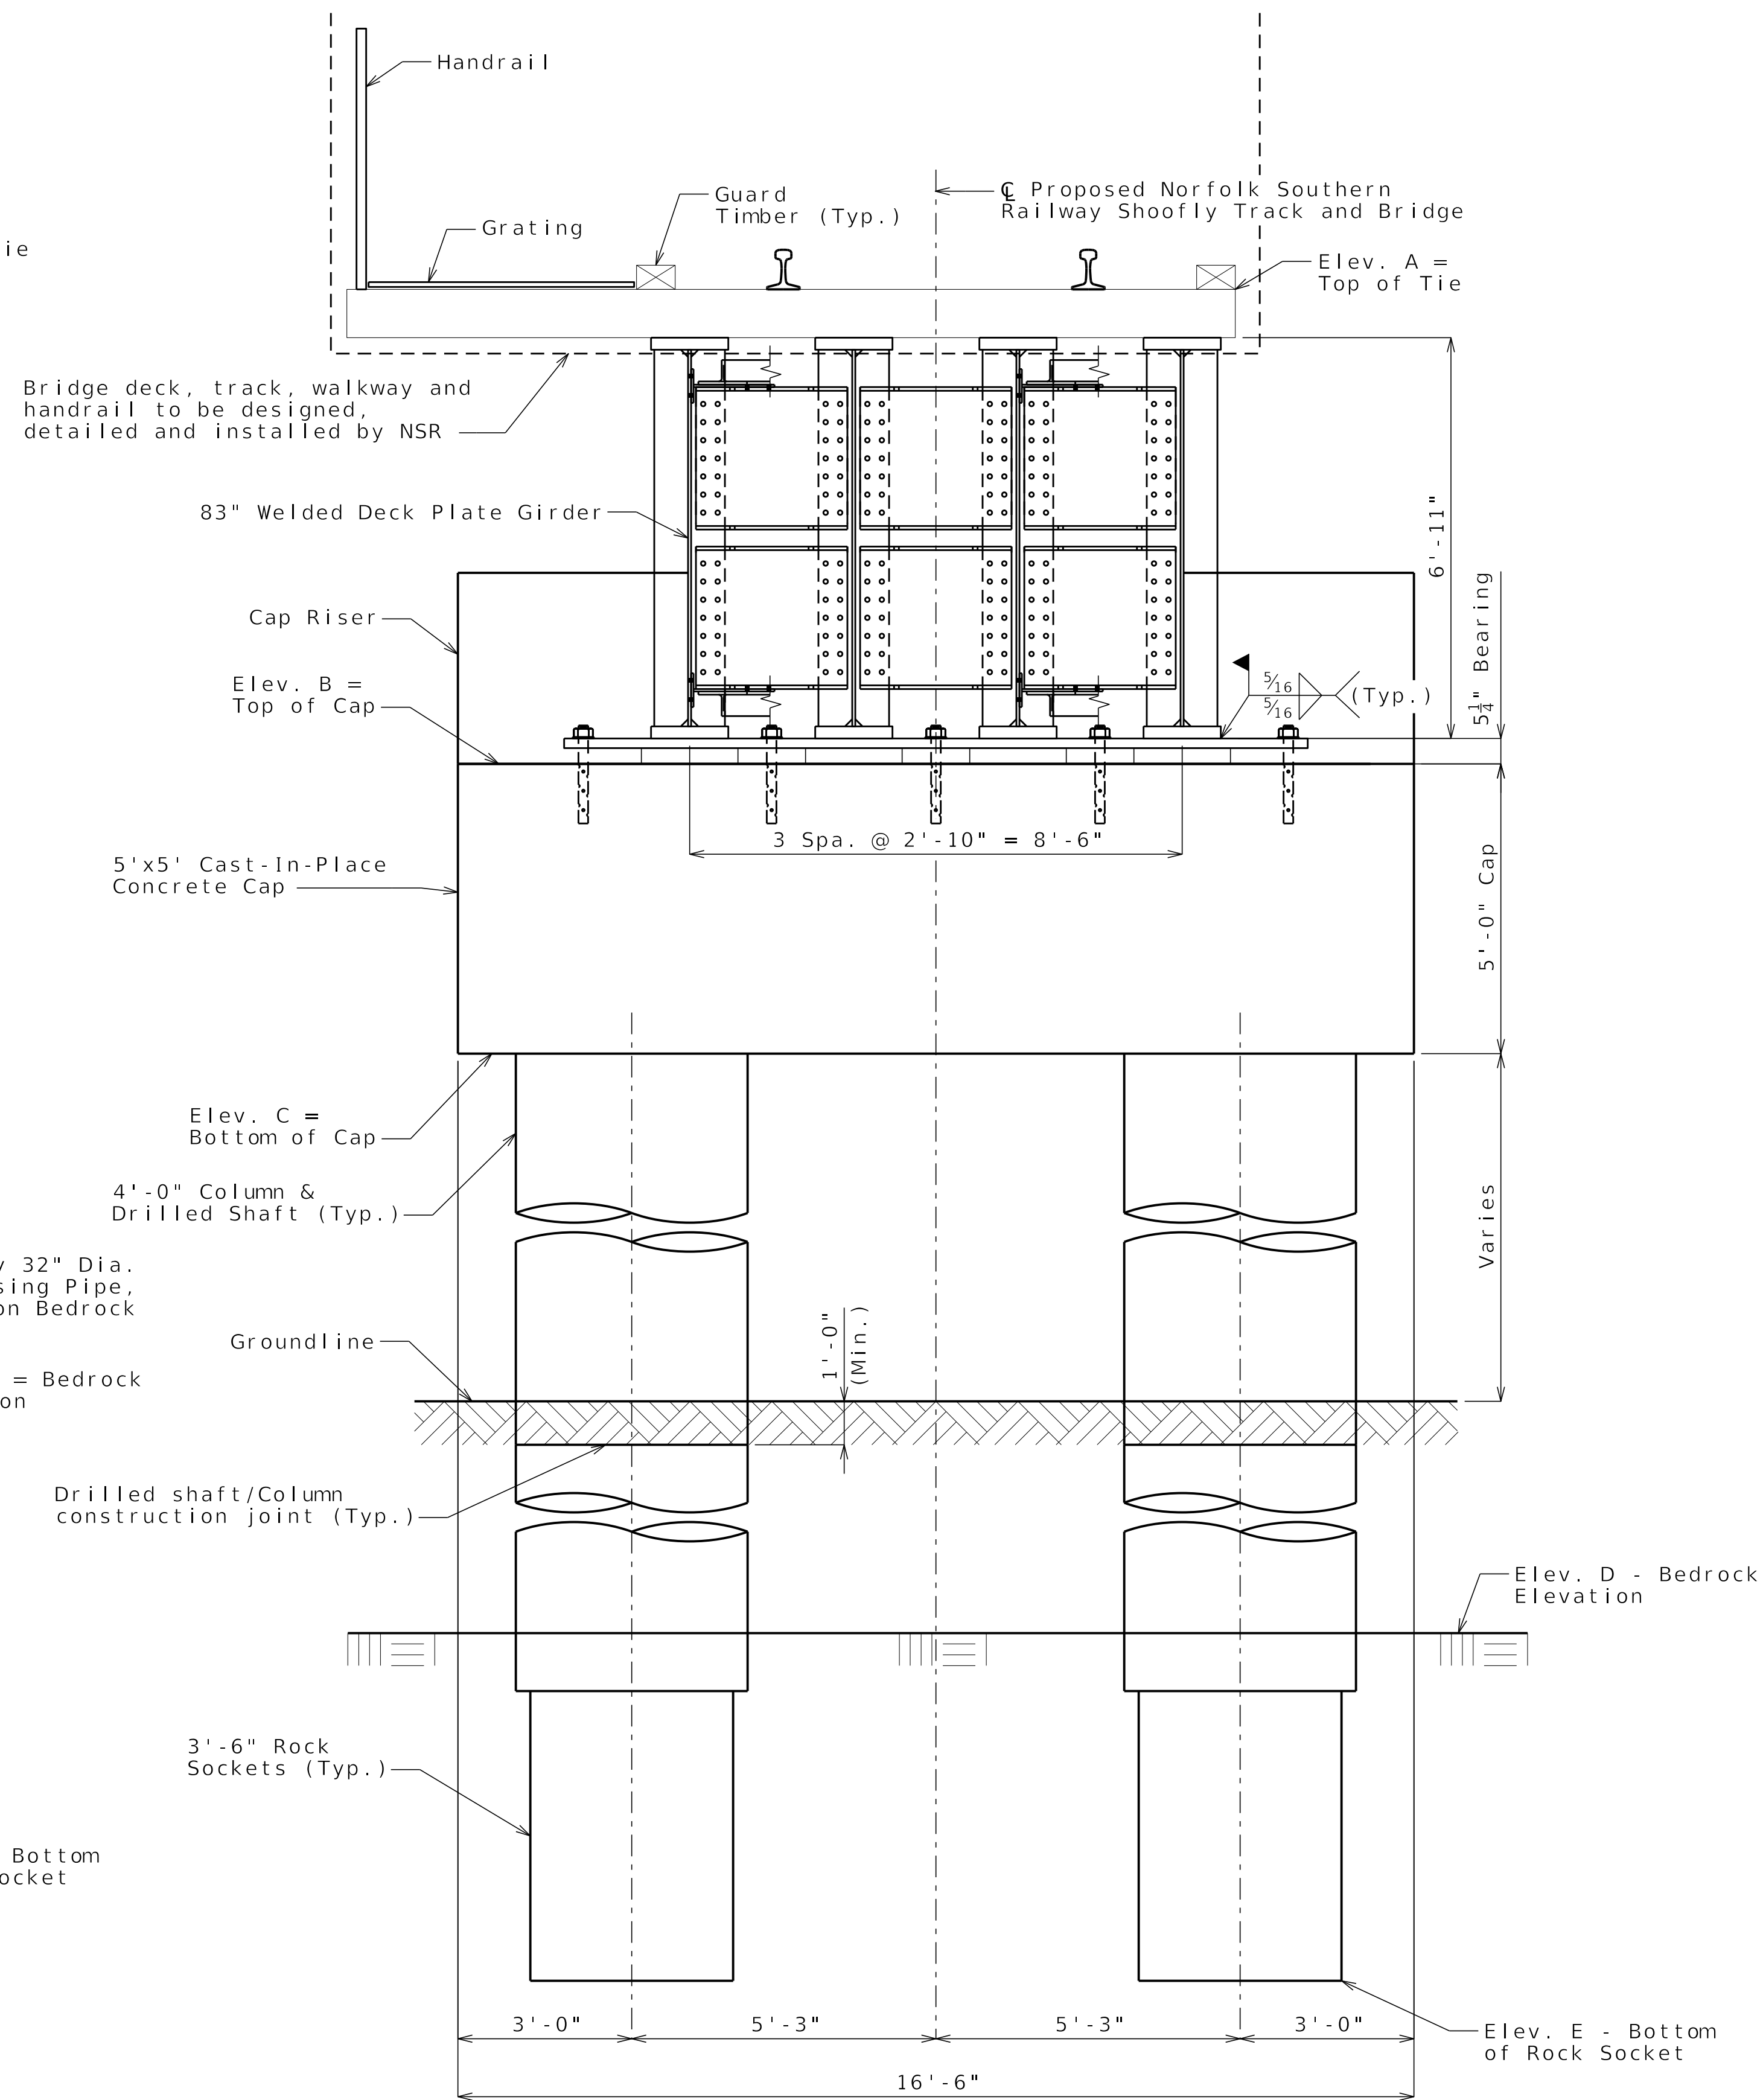

SECTION B-B

NOT FOR CONSTRUCTION
TYPICAL SECTIONS (1 OF 2)



9-12-2025

DATE PREPARED

9/12/2025

ROUTE 1-70 STATE MO

DISTRICT BR SHEET NO. A5801T-8

COUNTY ST. CHARLES

JOB NO. JST0020

CONTRACT ID.

PROJECT NO.


BRIDGE NO. A5801T

DESCRIPTION

DATE

MISSOURI HIGHWAYS AND TRANSPORTATION COMMISSION


105 WEST CAPITOL
JEFFERSON CITY, MO 65102
1-888-ASK-MODOT (1-888-275-6636)

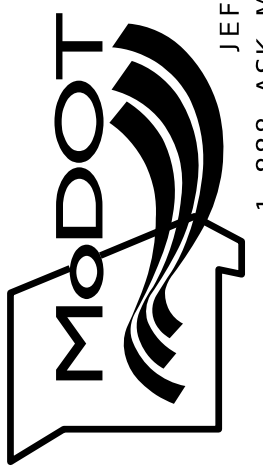

715 KIRK DRIVE
KANSAS CITY, MO 64105-1310
CERTIFICATE OF AUTHORITY
NO. 001270

HNTB


Bartlett & West
601 MONROE ST., SUITE 201, JEFFERSON CITY, MO 65101
PHONE 573-633-3181
FAX 573-633-3182
WWW.BARTLETTWEST.COM

 


For substructure elevations, see Sheet
No. A5801T-10.

B_A5801T_009_JST0020_TYP.SECT1-2.dgn 3:53:08 PM 9/12/2025




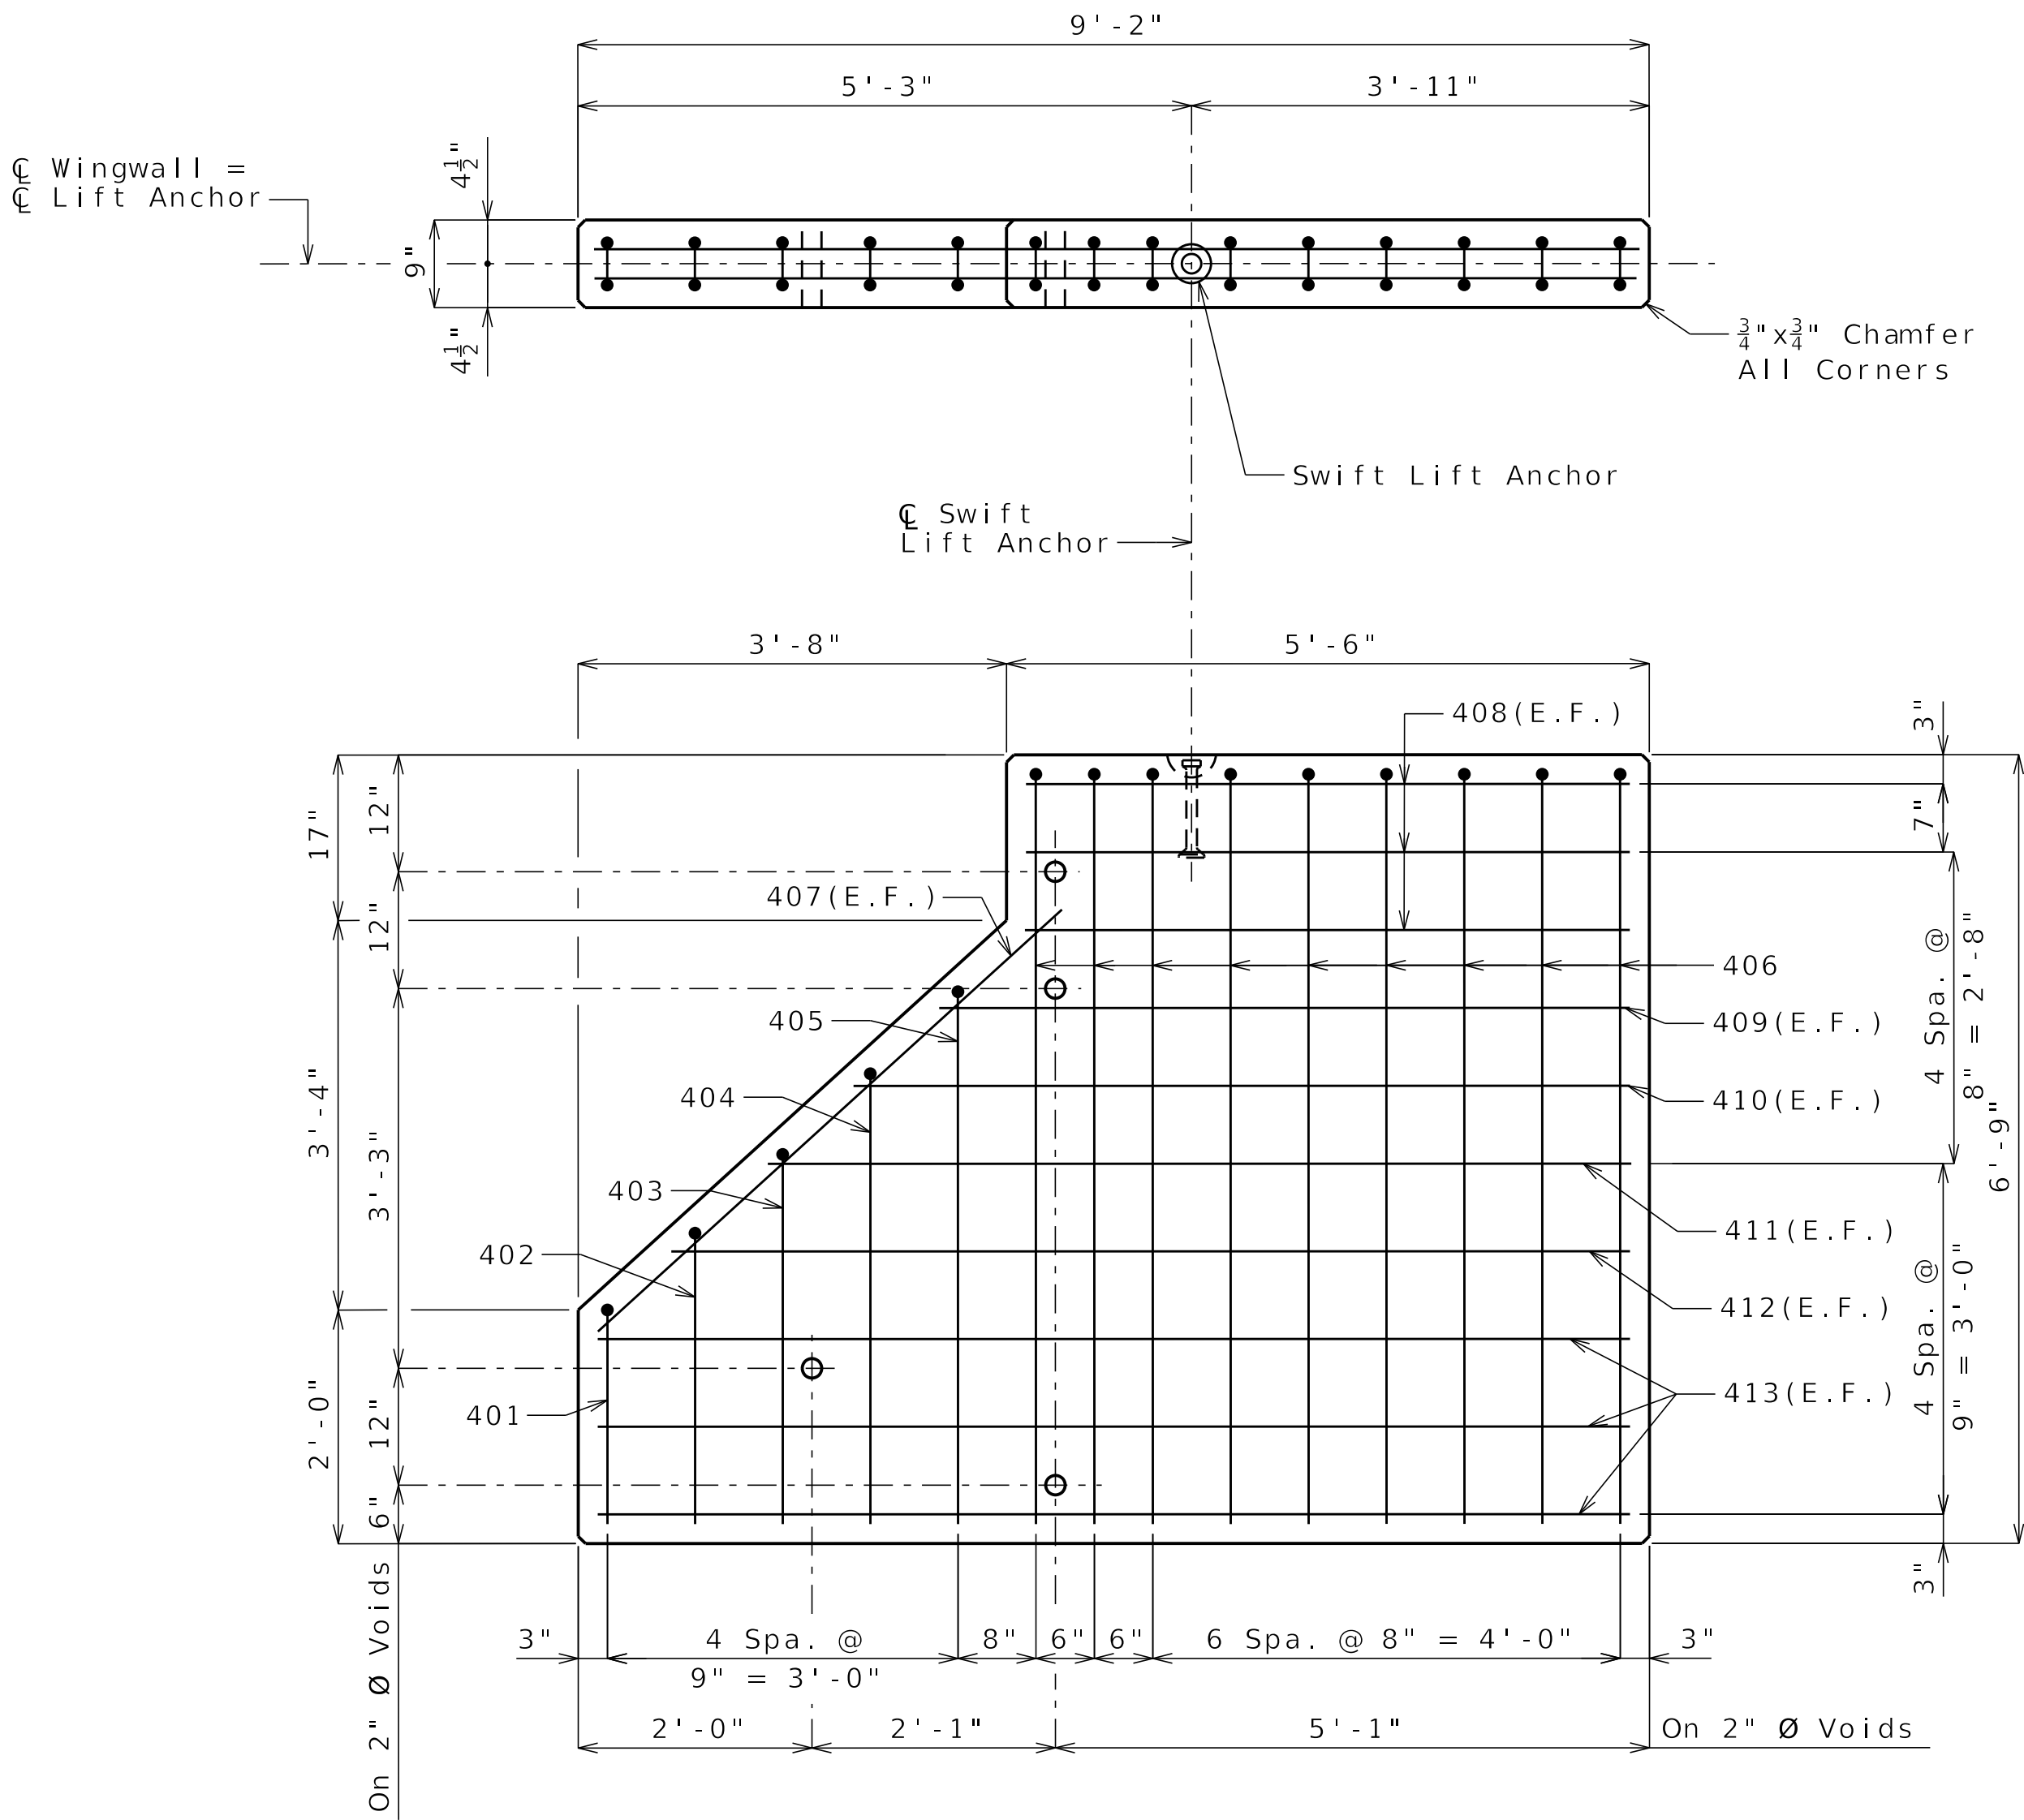

PRECAST WINGWALL
(2 Required)

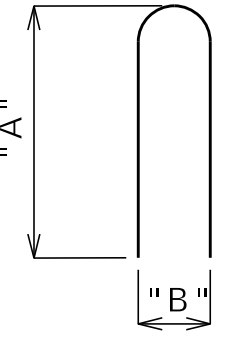REINFORCING STEEL SCHEDULE PRECAST WINGWALL								
MARK	BAR NO.	NO. REQ.	A (IN)	B (IN)	LENGTH		TYPE	LOCATION
					FT	IN.		WEIGHT (LBS.)
401	4	1	22	5	4	1	4	Vertical
402	4	1	30	5	5	5	4	Vertical
403	4	1	38	5	6	9	4	Vertical
404	4	1	46	5	8	1	4	Vertical
405	4	1	54	5	9	5	4	Vertical
406	4	9	77	5	13	3	4	Vertical
407	4	2	-	-	5	2	STR.	Diagonal
408	4	6	-	-	5	2	STR.	Horizontal
409	4	2	-	-	5	11	STR.	Horizontal
410	4	2	-	-	6	8	STR.	Horizontal
411	4	2	-	-	7	4	STR.	Horizontal
412	4	2	-	-	8	2	STR.	Horizontal
413	4	6	-	-	8	10	STR.	Horizontal
BENDING DIAGRAM								
 (Type 4)								

* Quantities Per One Wingwall (2 Total Required).

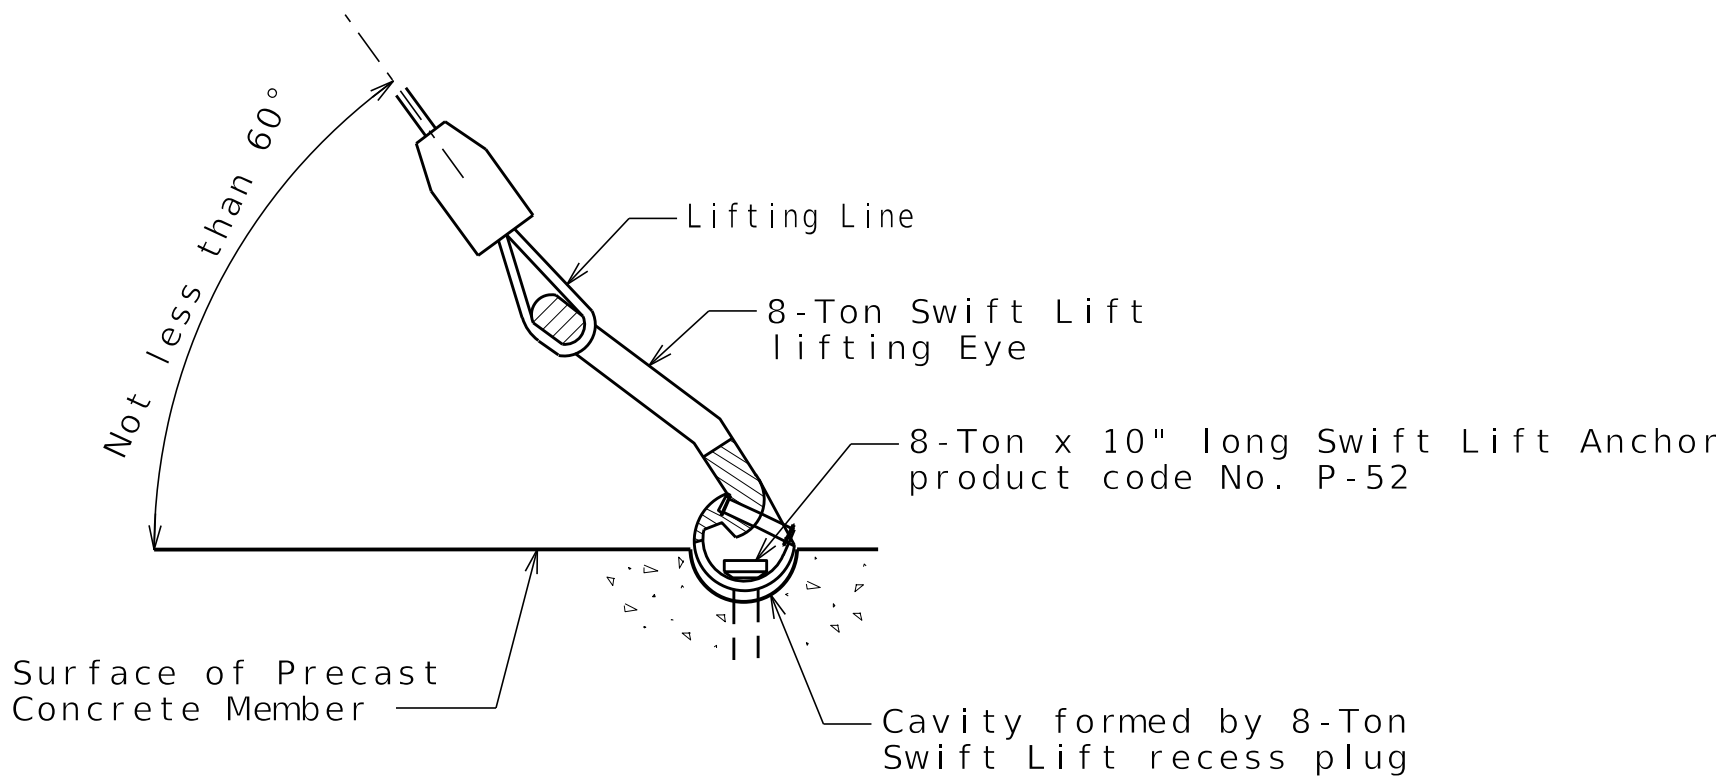

SWIFT LIFT DETAIL

8-Ton swift lift recess plugs, anchors and lifting. Eyes are available from Dayton Superior, 721 Richard St. Miamisburg, Ohio 45342, telephone (937) 866-0711.
Note: One (1) swift lift anchor required per wingwall.
Two (2) swift lift anchors required per pile bent cap.
Three (3) swift lift anchors required per abutment.



9-12-2025

DATE PREPARED
9/12/2025
ROUTE 1-70
STATE MO
DISTRICT BR
SHEET NO. A5801T-12

COUNTY
ST. CHARLES

JOB NO.
JST0020
CONTRACT ID.

PROJECT NO.

BRIDGE NO.
A5801T

DESCRIPTION	DATE

MISSOURI HIGHWAYS AND TRANSPORTATION COMMISSION
105 WEST CAPITOL
JEFFERSON CITY, MO 65102
1-888-ASK-MODOT (1-888-275-6636)



HNTB
715 KIRK DRIVE
KANSAS CITY, MO 64105-1310
CERTIFICATE OF AUTHORITY
NO. 001270
Bartlett & West
601 MONROE ST. SUITE 201 - JEFFERSON CITY, MO 65101
PHONE 877-433-3181
FAX 877-433-3182
WWW.BARTLETTWEST.COM




BEDNING DIAGRAM



Notes:

For swift lift anchor details see Sheet A5801T-012.

 

DATE PREPARED

DATE PREPARED
9/12/2025

ROUTE	STATE
-------	-------

I - 70	MO
--------	----

DISTRICT	SHEET NO.
----------	-----------

BR	A5801T-13
----	-----------

COUNTY

ST. CHARLES

ST. CHARLES
JOB NO.

JST0020

9510020
CONTRACT ID.

CONTENTS

PROJECT NO.

PROJECT NO.


BRIDGE NO.

A5801T

[illegible]

MISSOURI HIGHWAYS AND TRANSPORTATION
COMMISSION

105 WEST CAPITOL
JEFFERSON CITY, MO 65102
1-888-ASK-MODOT (1-888-275-6636)

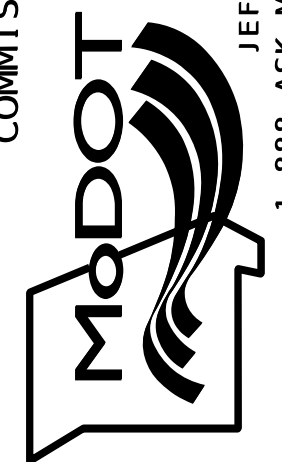

HNTB
715 KIRK DRIVE
KANSAS CITY, MO 64105-1310
CERTIFICATE OF AUTHORITY
NO. 000270


Bartlett & West
601 MONROE ST. SUITE 201 - JEFFERSON CITY, MO 65101
CERTIFICATE OF AUTHORITY NO. 000167 - ENGINEERING
WWW.BARTLETTWEST.COM

Detailed JULY 2025
Checked JULY 2025


Note: This drawing is not to scale. Follow dimensions.

Sheet 13 of 27


NOT FOR CONSTRUCTION
INTERMEDIATE BENT DETAILS (PILE BENT)

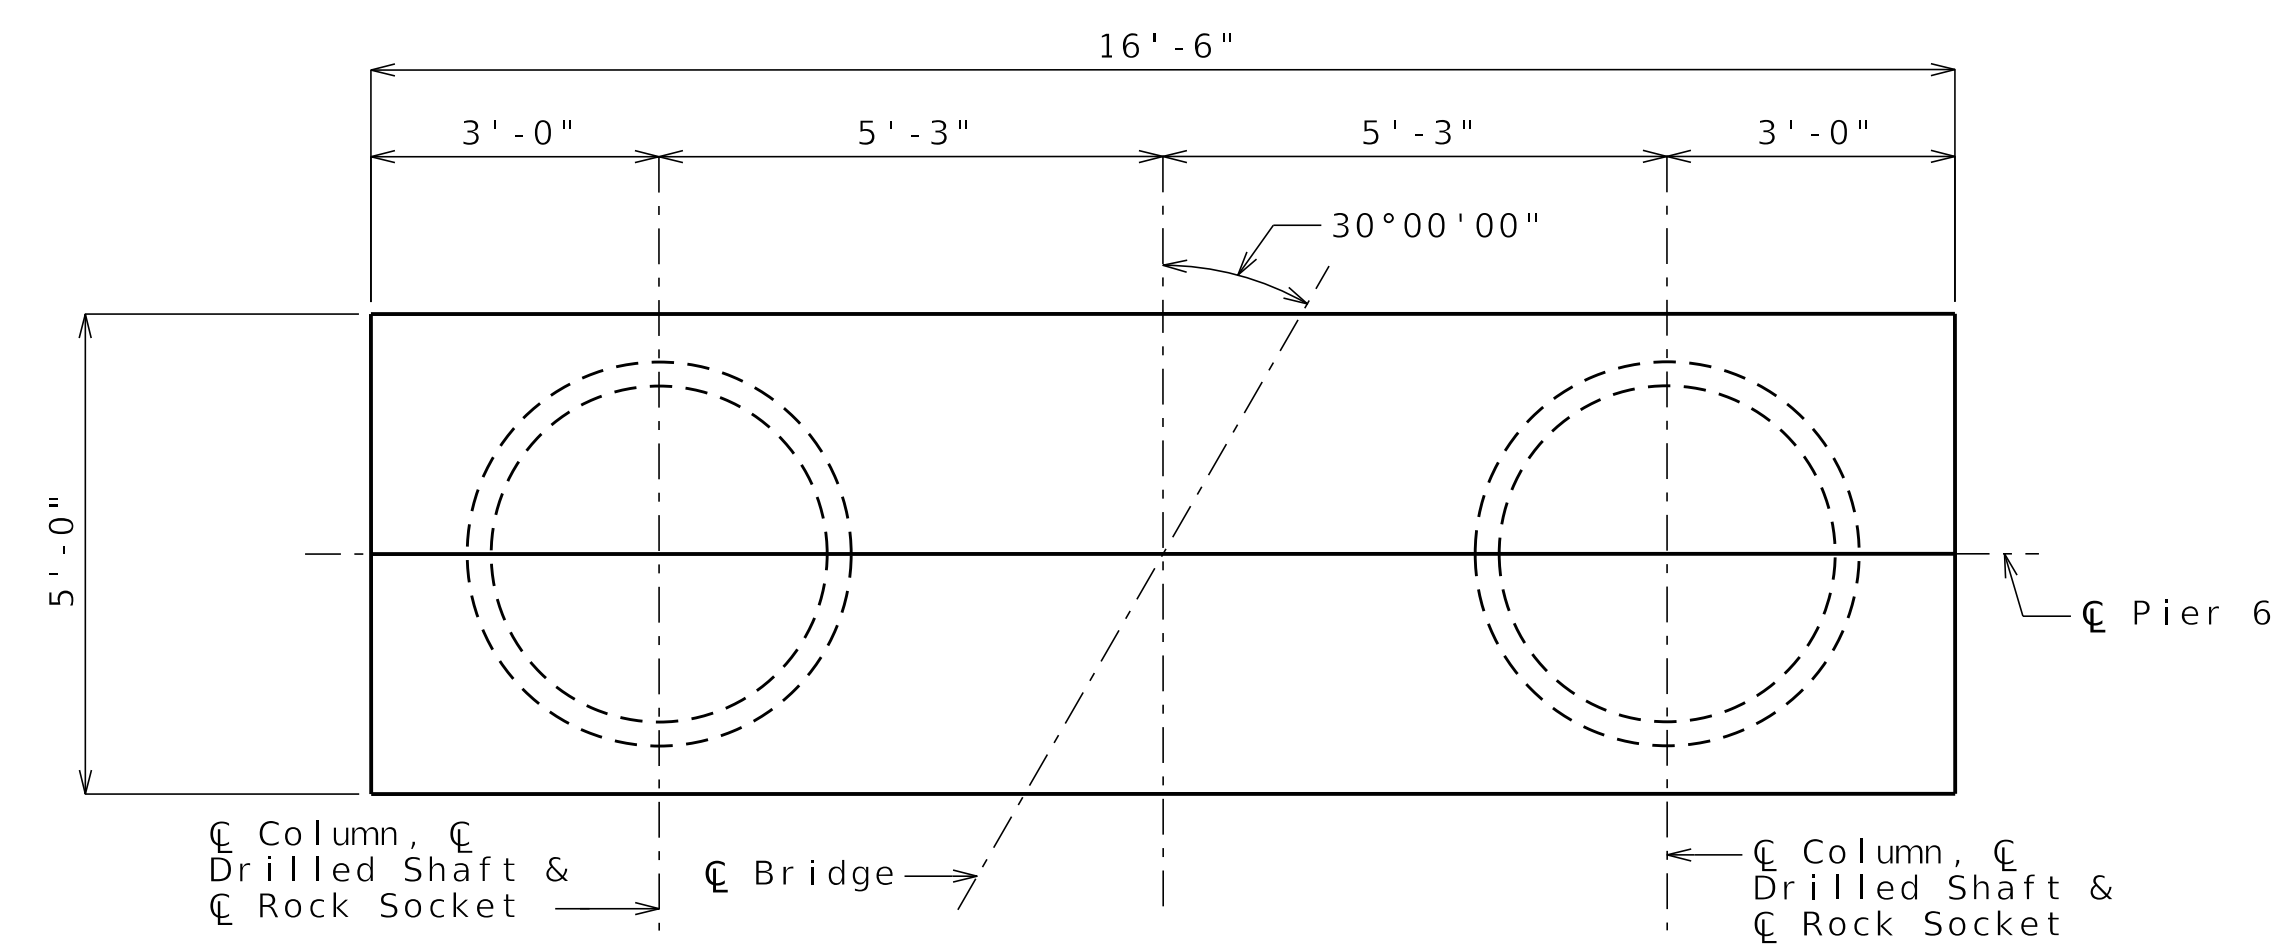

PLAN
(Pier 6 shown, Pier 7 similar)

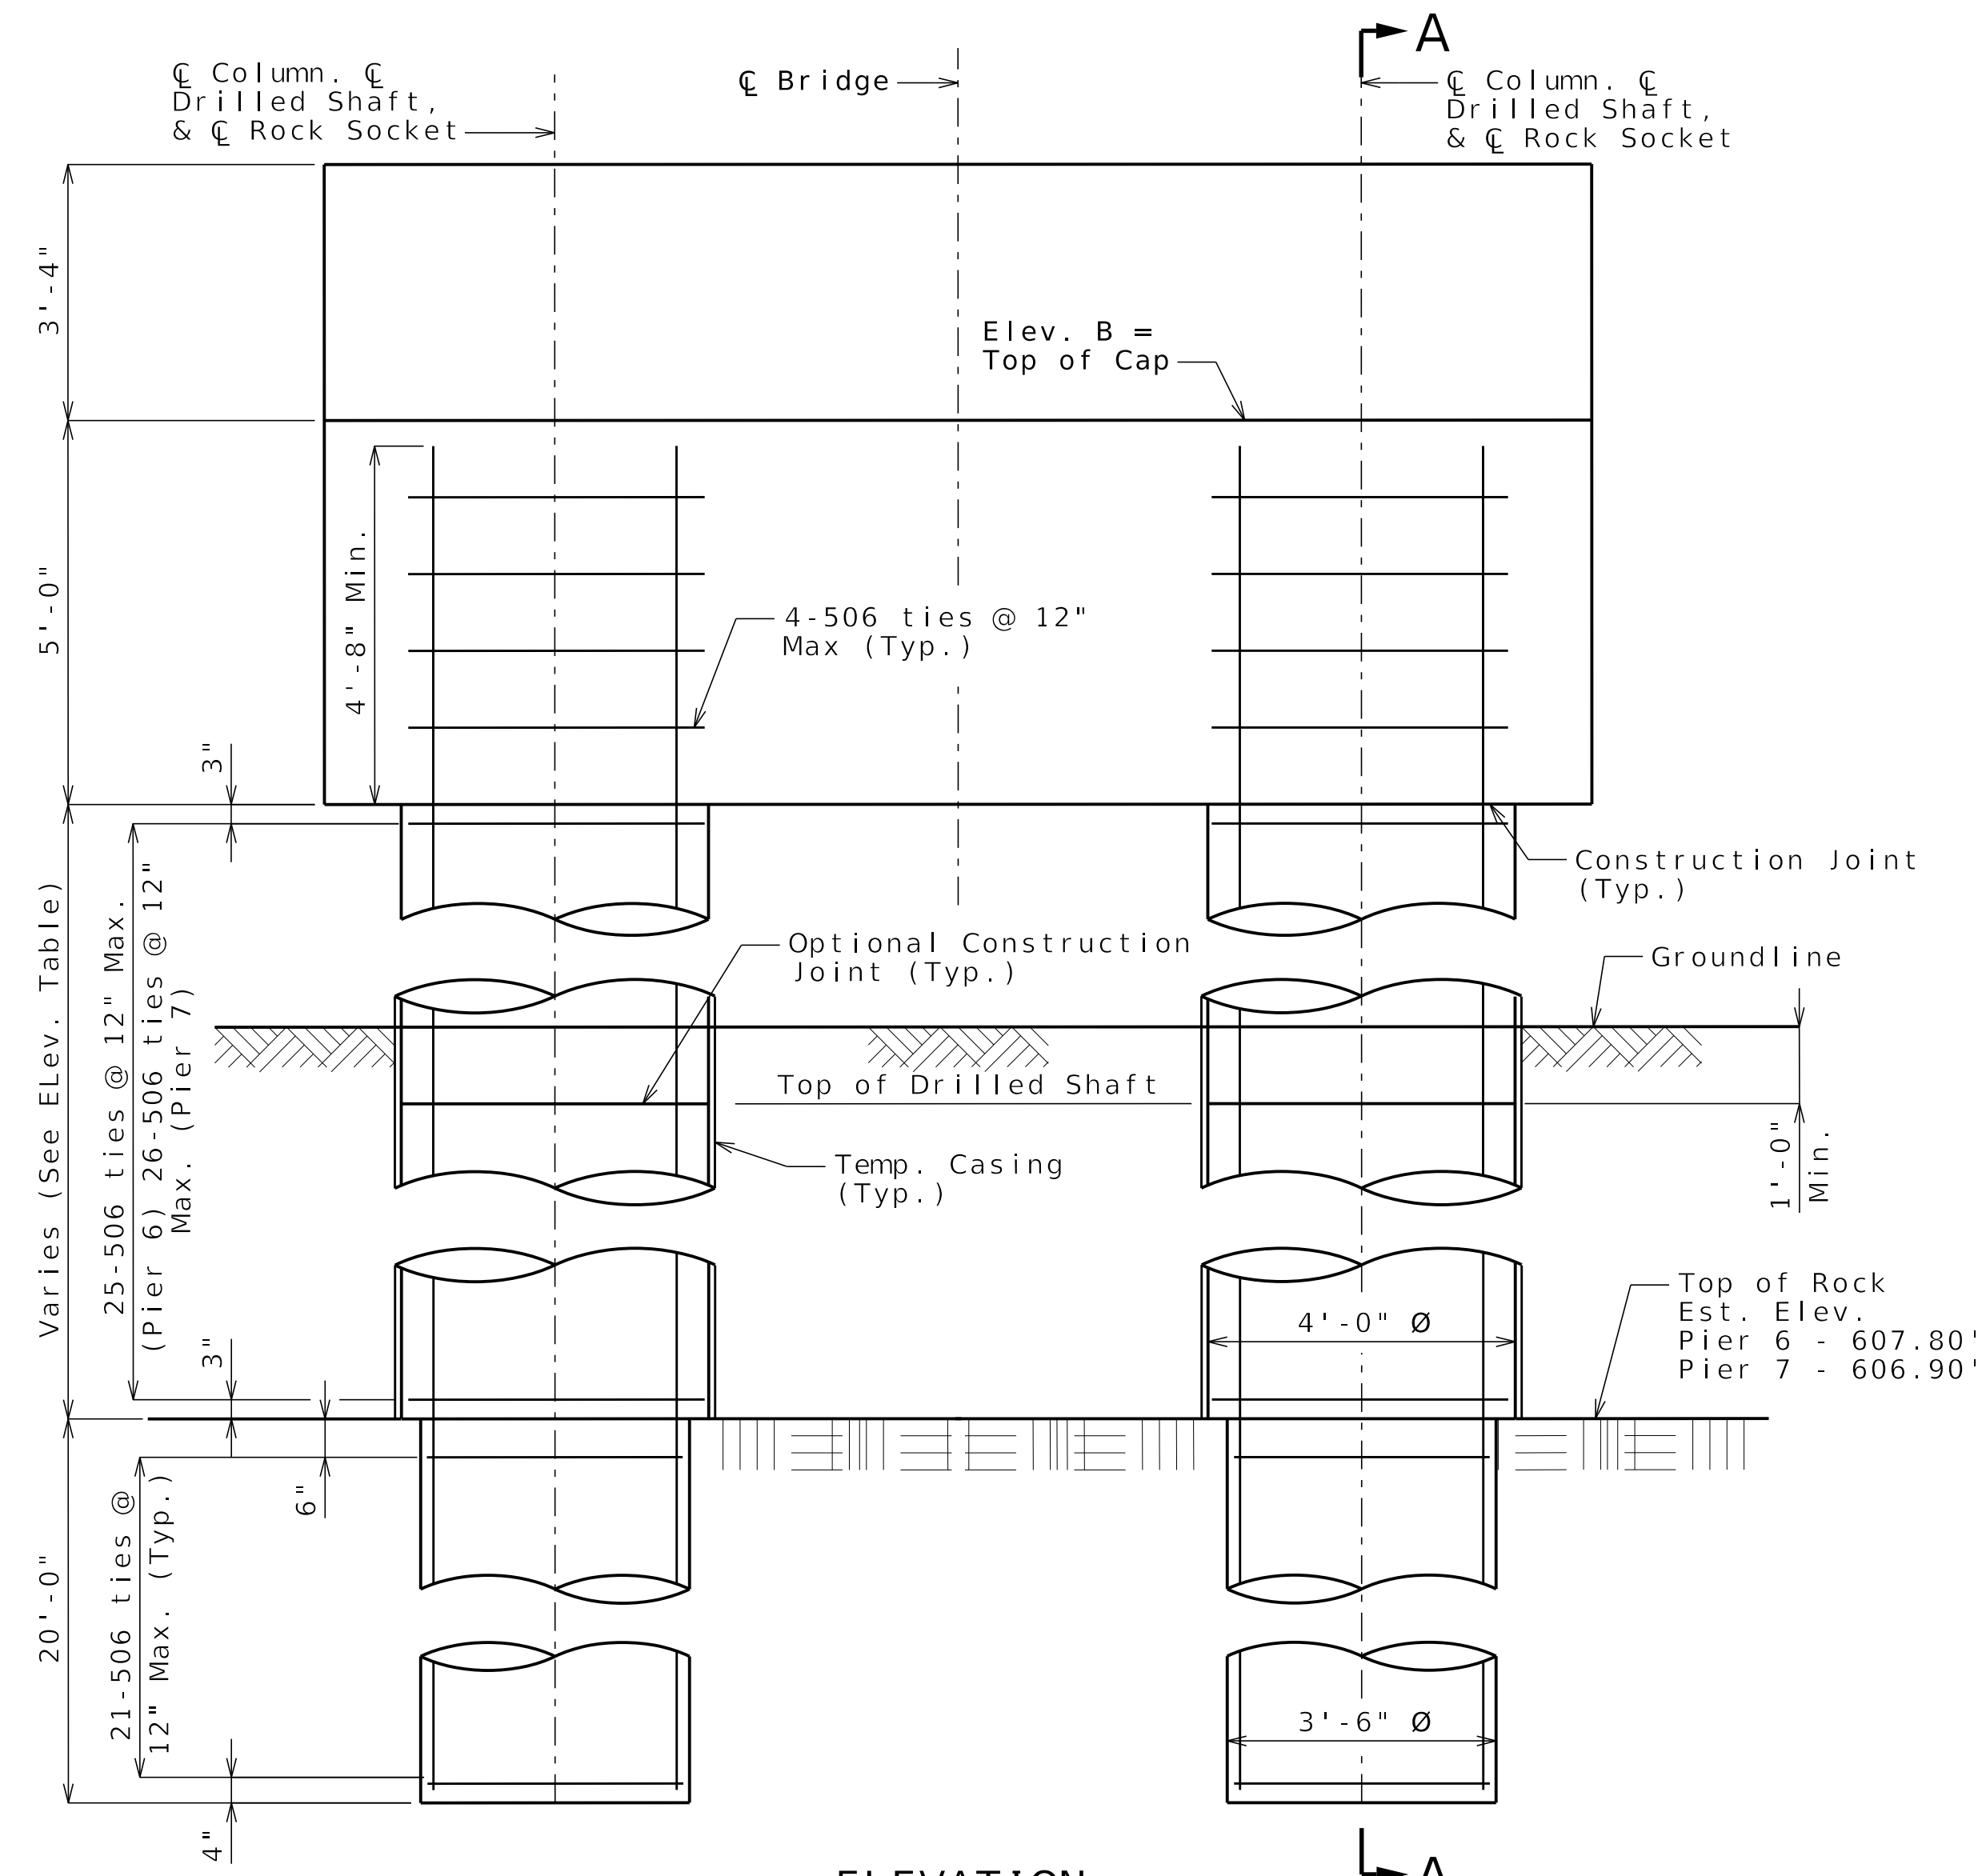

ELEVATION
(Pier 6 shown, Pier 7 similar)

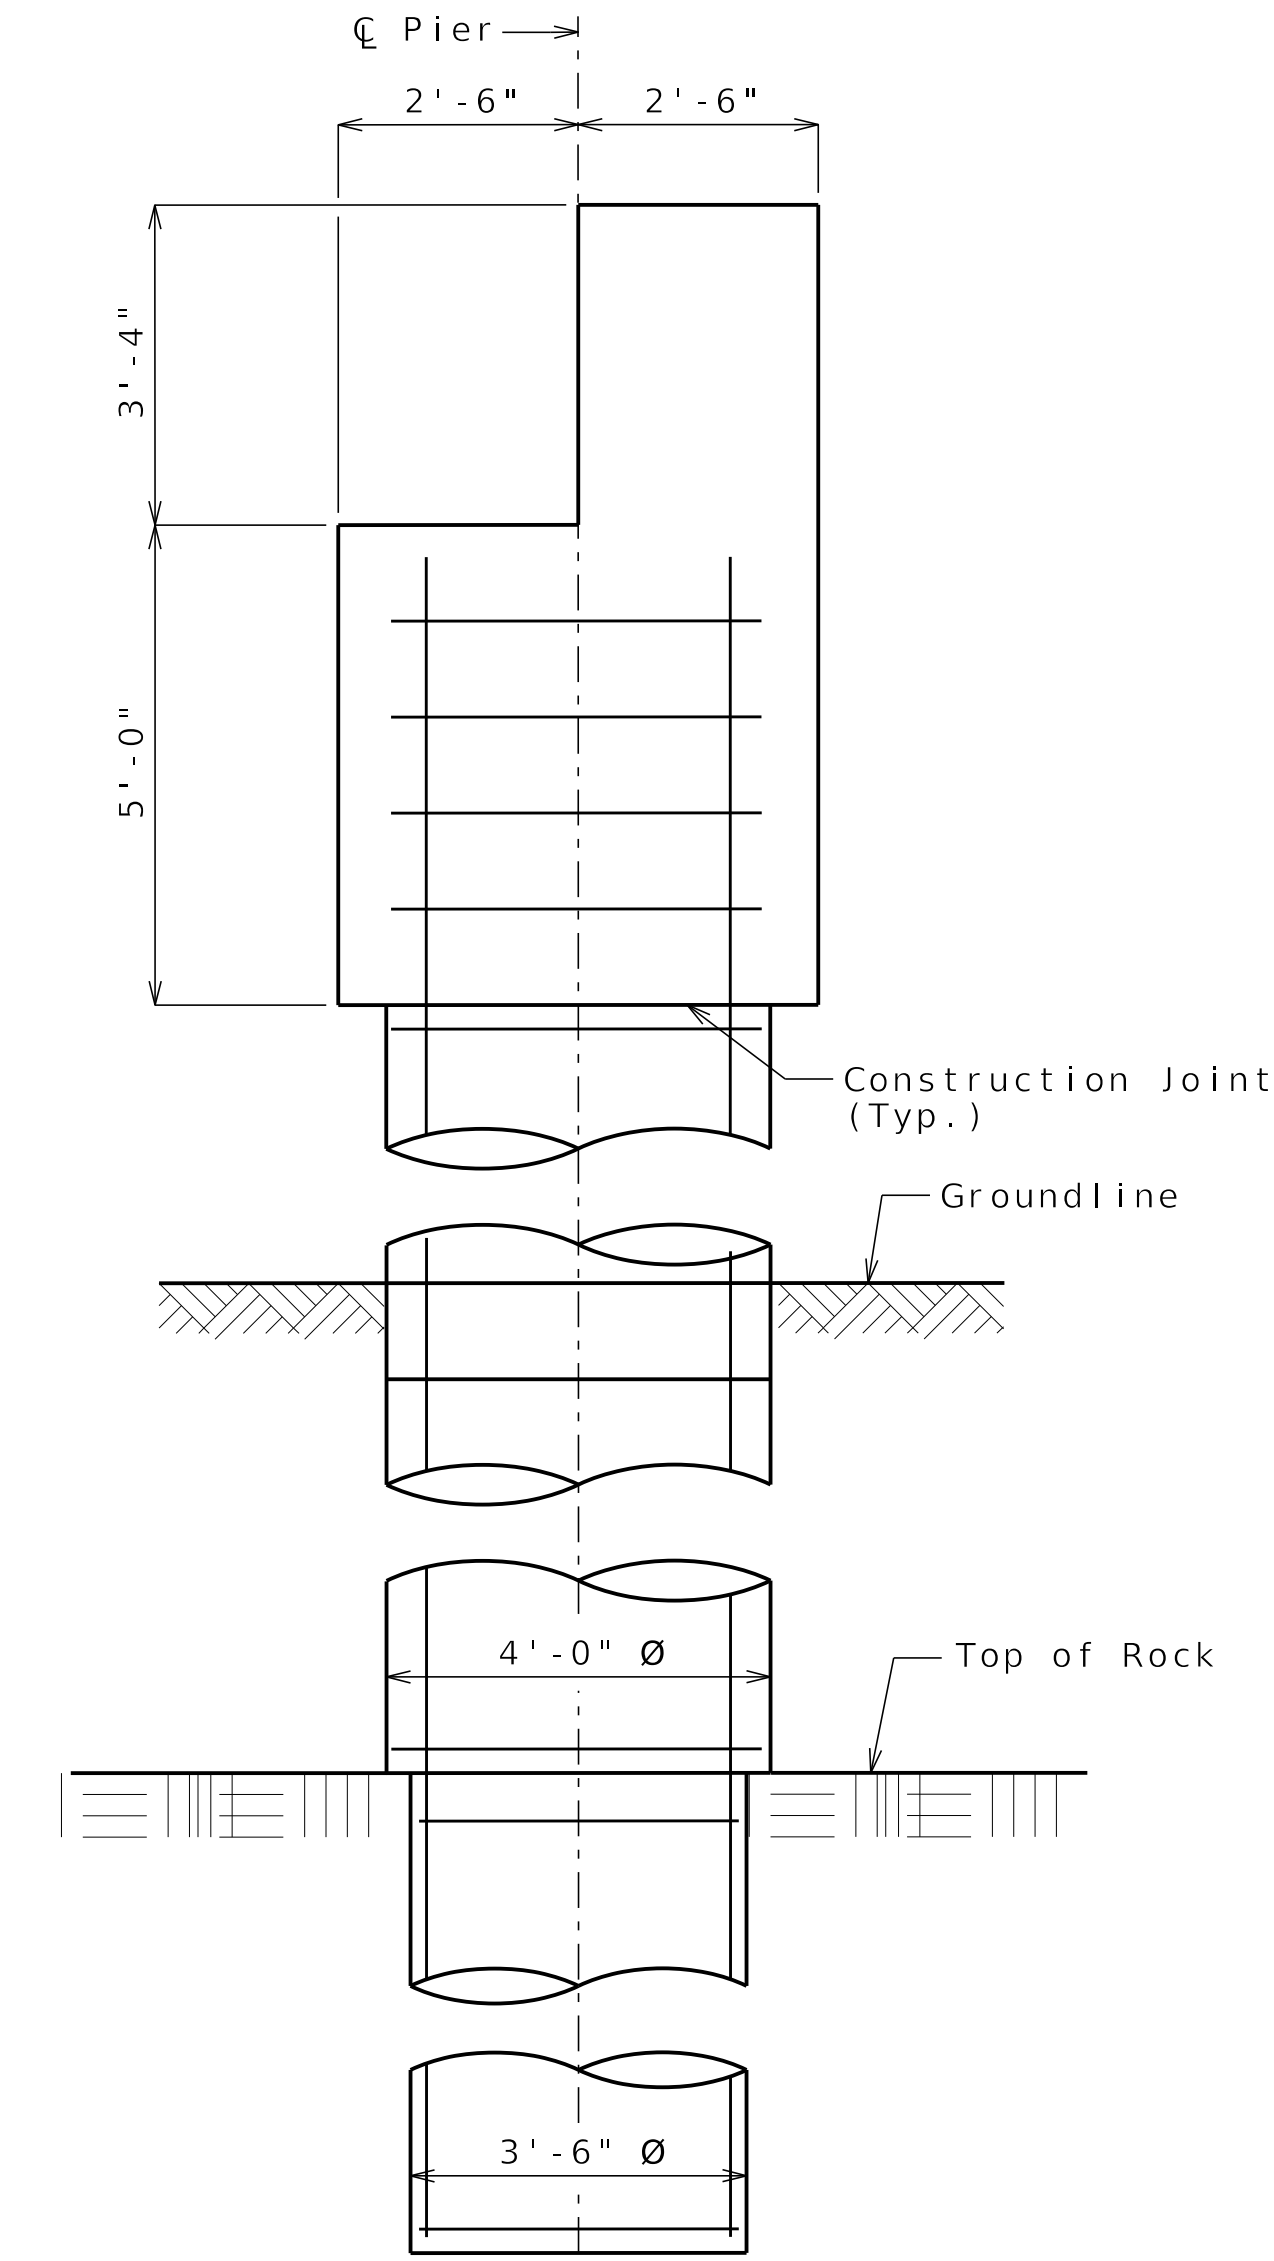

SECTION A-A

Notes:
Cover: 2" Chamfer all edges: $\frac{3}{4}" \times \frac{3}{4}"$ unless noted otherwise.
For column and drilled shaft sections, see Sheet No. A5801T-15

NOT FOR CONSTRUCTION
PIER DETAILS (DRILLED SHAFT)



9-12-2025

DATE PREPARED
9/12/2025

ROUTE 1-70 STATE MO

DISTRICT BR SHEET NO. A5801T-14

COUNTY ST. CHARLES

JOB NO. JST0020

CONTRACT ID.

PROJECT NO.

BRIDGE NO. A5801T

DESCRIPTION

DATE

MISSOURI HIGHWAYS AND TRANSPORTATION COMMISSION

105 WEST CAPITOL JEFFERSON CITY, MO 65102 1-888-ASK-MODOT (1-888-275-6636)

MoDOT

IMPROVE 70 ALLIANCE

HNTB


715 KIRK DRIVE KANSAS CITY, MO 64105-1310 PHONE 877-433-3181 601 MONROE ST., SUITE 201 - JEFFERSON CITY, MO 65101 CERTIFICATE OF AUTHORITY NO. 001270

Bartlett & West


601 MONROE ST., SUITE 201 - JEFFERSON CITY, MO 65101 CERTIFICATE OF AUTHORITY NO. 001270



BENDING DIAGRAM

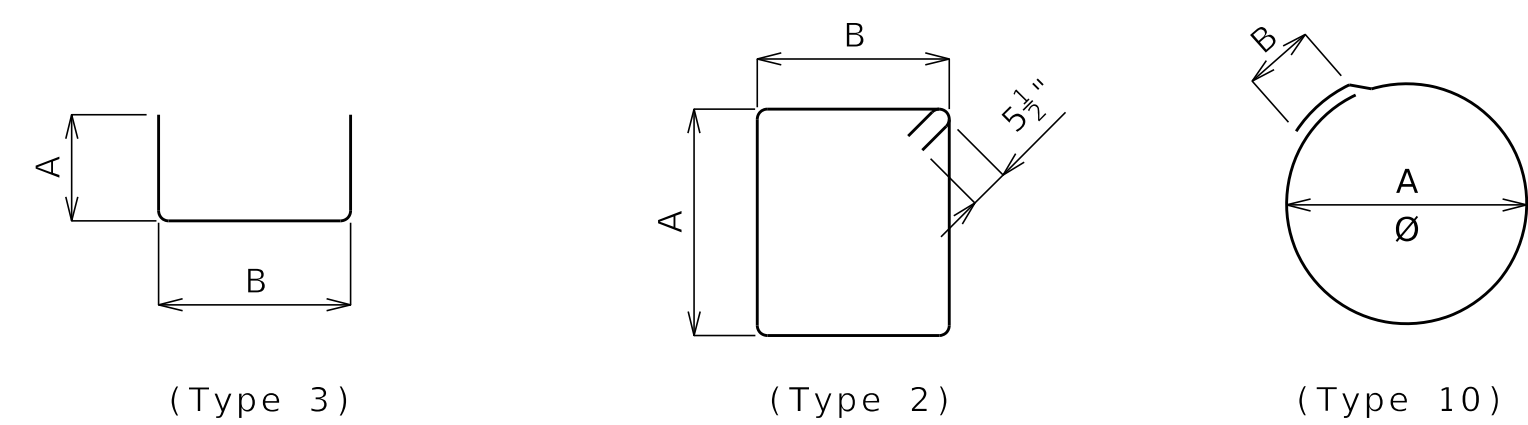


* Cast-In-Place Pier Cap Quantities for one Pier Cap
(2 Total Required).

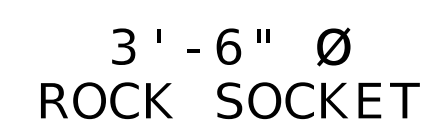

Notes:

Cover : 2" Chamfer all edges : $\frac{3}{4}" \times \frac{3}{4}"$.

NOT FOR CONSTRUCTION
COLUMN/DRILLED SHAFT DETAILS

 


DATE PREPARED

ROUTE I - 70	STATE MO
DISTRICT BR	SHEET NO. A5801T-15
COUNTY ST. CHARLES	
JOB NO. JST0020	
CONTRACT ID.	

PROJECT NO.

BRIDGE NO.
A5801T

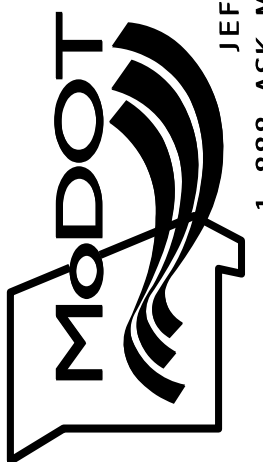
[illegible]MISSOURI HIGHWAYS AND TRANSPORTATION
COMMISSION

105 WEST CAPITOL
JEFFERSON CITY, MO 65102
1-888-ASK-MODOT (1-888-275-6636)



715 KIRK DRIVE
KANSAS CITY, MO 64105-1310
CERTIFICATE OF AUTHORITY
NO. 001270

Bartlett & West
601 MONROE ST. SUITE 201 - JEFFERSON CITY, MO 65101
PHONE 573-634-3181
CERTIFICATE OF AUTHORITY NO. 000167 - ENGINEERING
WWW.BARTLETTWEST.COM

 

DATE PREPARED

TE 70	STATE MO
----------	-------------

PROJECT	SHEET NO.
R	A5801T-17


COUNTY
CHARLES

JOB NO.
JST0020

CONTRACT ID.


PROJECT NO. _____

BRIDGE NO.
A5801T

 


MISSOURI HIGHWAYS AND TRANSPORTATION
COMMISSION

105 WEST CAPITOL
JEFFERSON CITY, MO 65102
1-888-ASK-MODOT (1-888-275-6636)

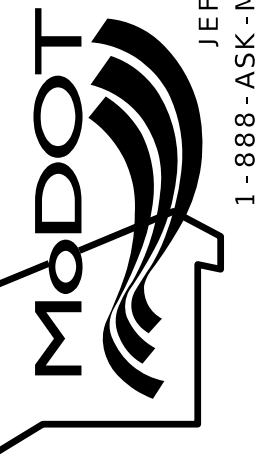

HNTB
715 KIRK DRIVE
KANSAS CITY, MO 64105-1310
CERTIFICATE OF AUTHORITY
NO. 001270

Bartlett & West
601 MONROE ST., SUITE 201 - JEFFERSON CITY, MO 65501
PHONE 973-634-3181
CERTIFICATE OF AUTHORITY NO. 000167 - ENGINEERING
WWW.BARTLETTWEST.COM

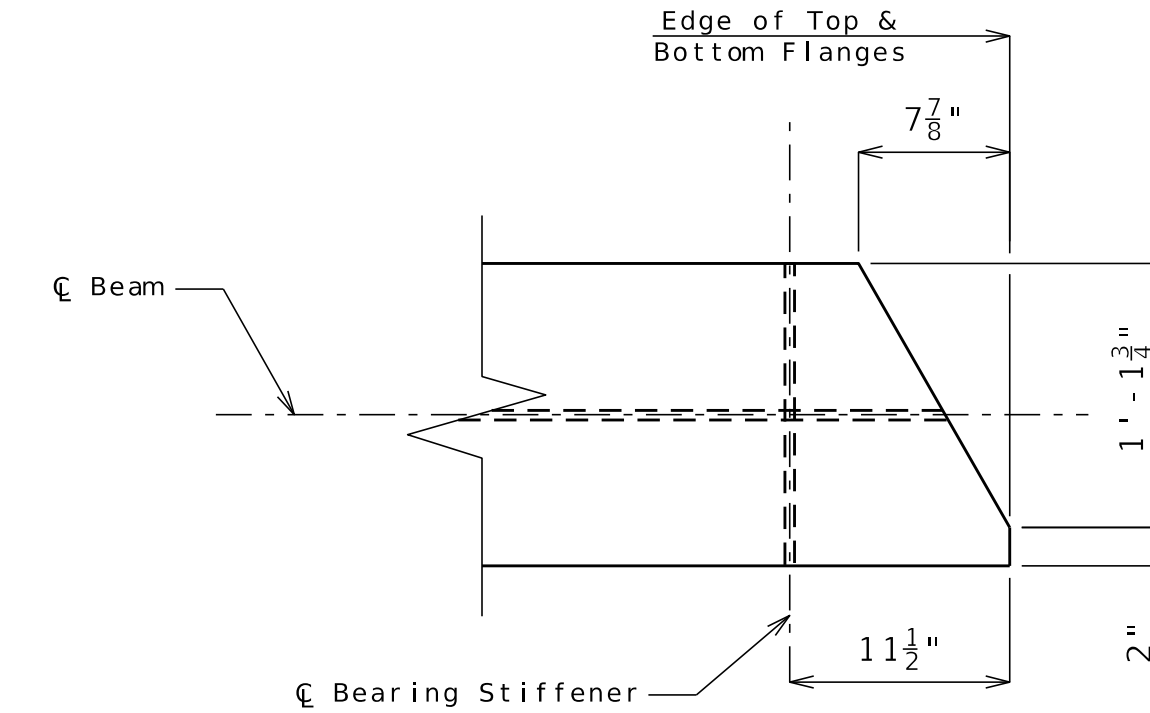

VIEW A-A



BEAM 2 ELEVATION








BEAM 3 ELEVATION



BEAM 4 ELEVATION

For Superstructure Details, see Sheet
Nos. A5801T-21.

NOT FOR CONSTRUCTION
BEAM ELEVATIONS - SPANS 1 & 8

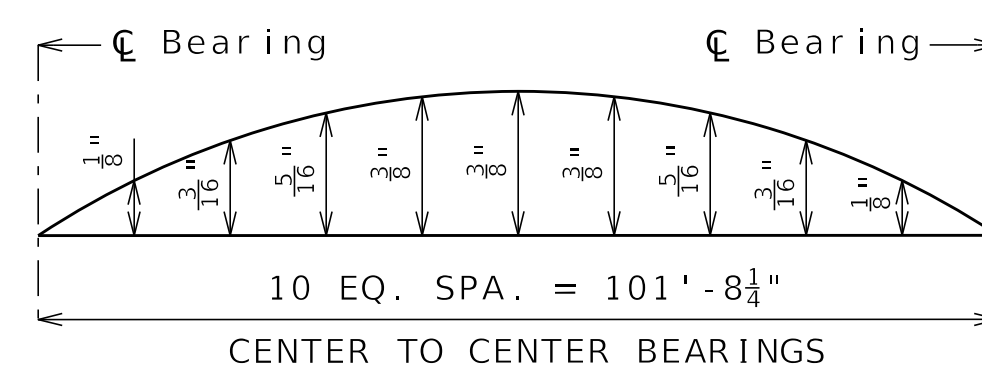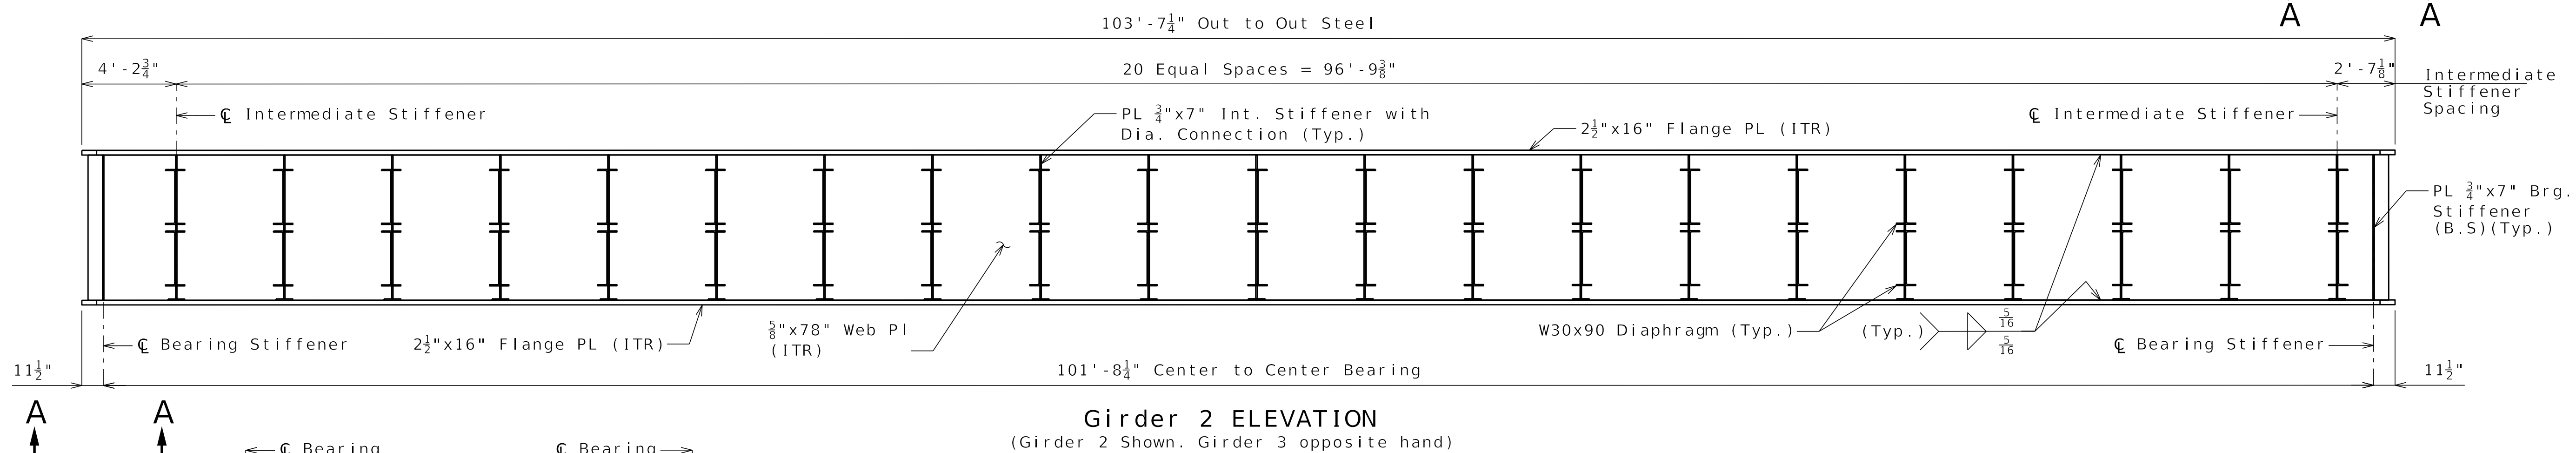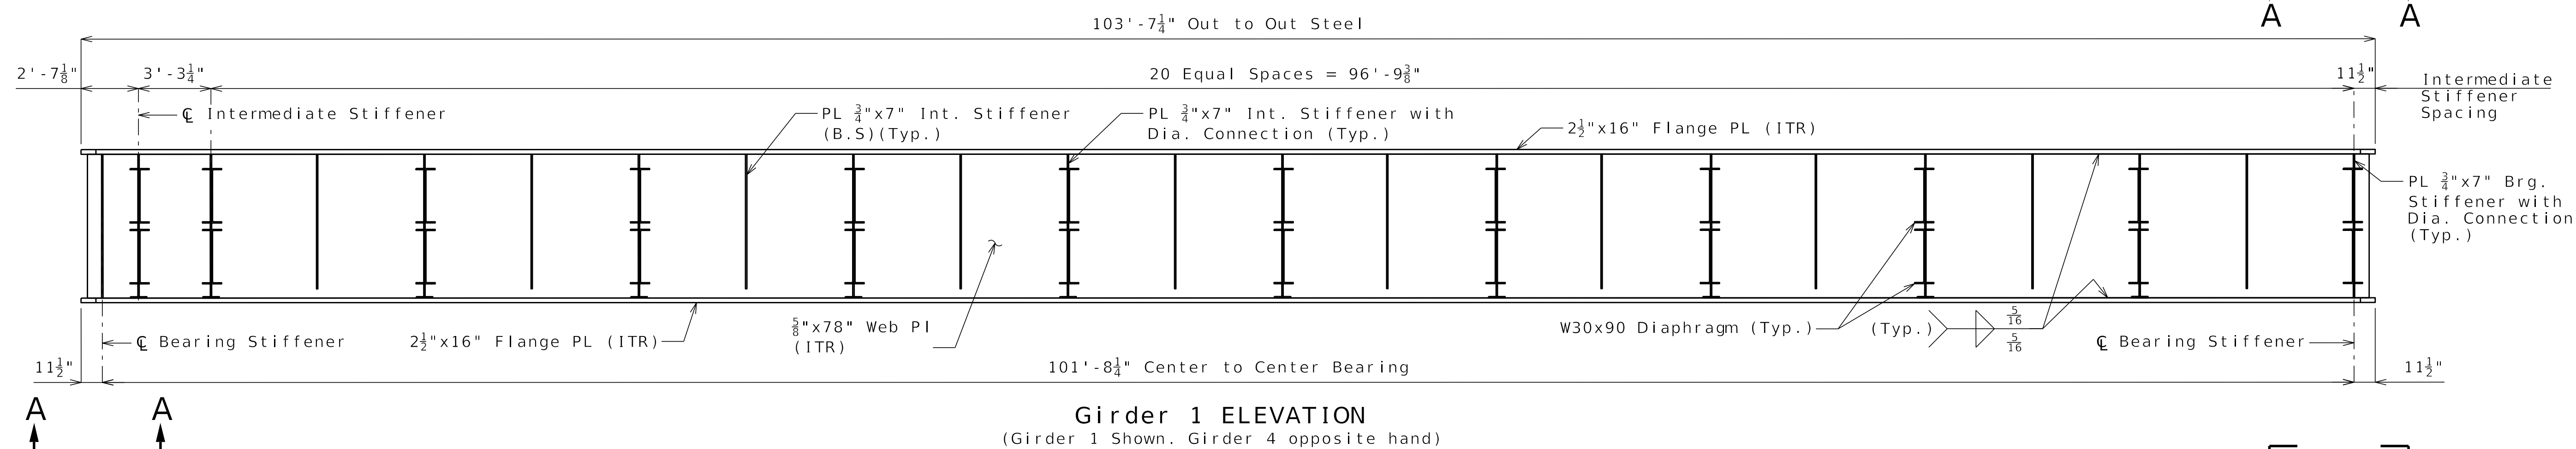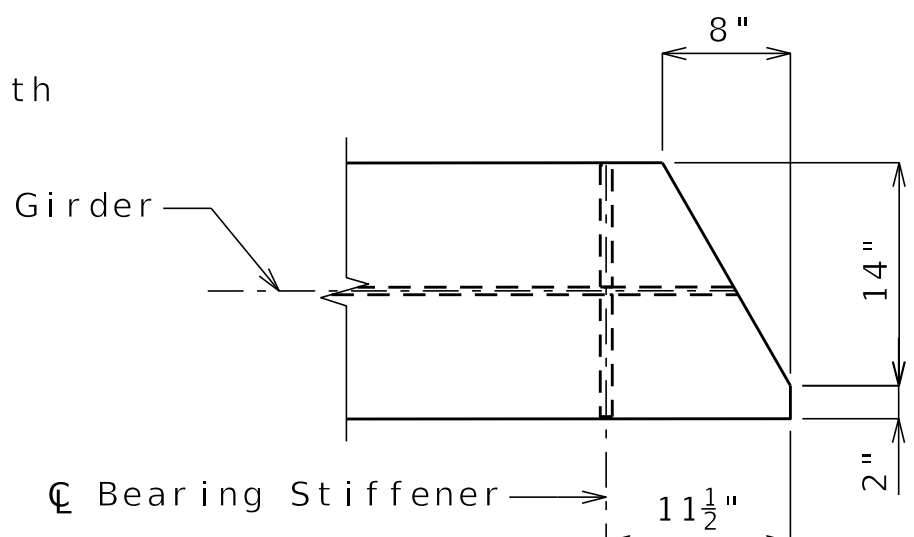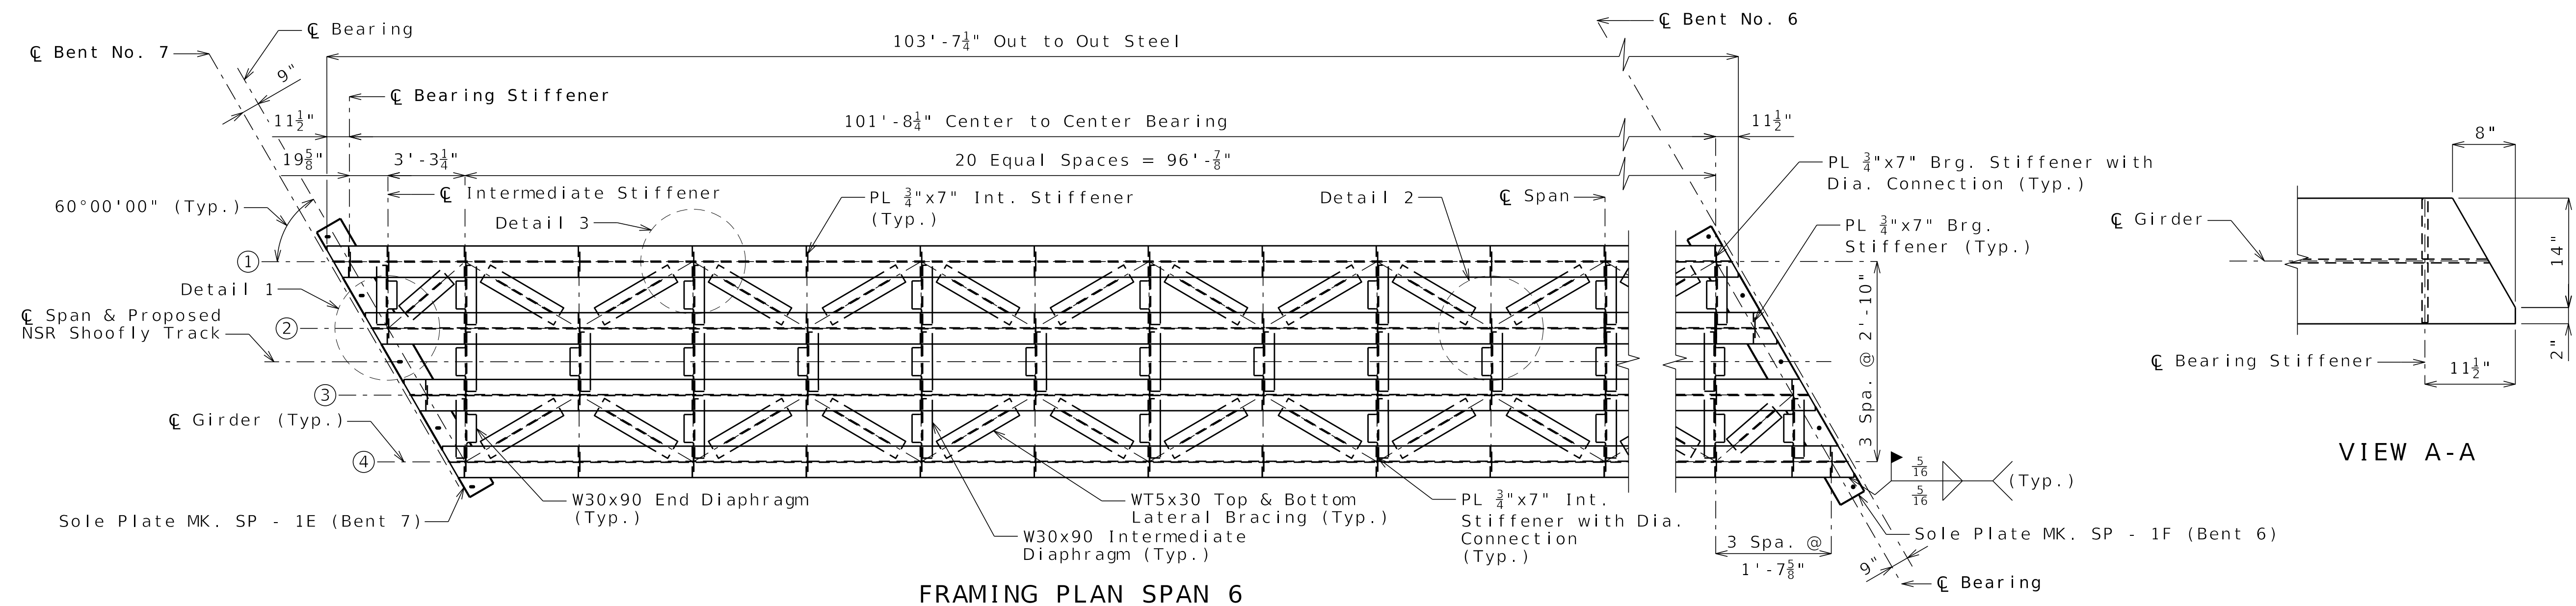

Notes:

For Additional Notes, see Sheet No. A5801T-3
For Details 1, 2 and 3, see Sheet No. A5801T-23
For Superstructure Details, see Sheet Nos. A5801T-22 and A5801T-23

For Details 1, 2 and 3, see Sheet No.A5801T-23

For Superstructure Details, see Sheet Nos. A5801T-22 and A5801T-23

NOT FOR CONSTRUCTION

FRAMING PLAN AND GIRDER ELEVATIONS - SPAN 6



9-12-2025

DATE PREPARED _____

9/12/2025

DATE	STATE
- 70	MO

TRICT	SHEET NO
-------	----------

3R	A5801T-2
----	----------

COUNTY

T. CHARLES

10B. NO.

JST0020

CONTRACT ID.

PROJECT NO. _____

PROJECT NO.

BRIDGE NO.

A5801T

--	--	--	--	--	--

--	--	--	--	--	--


--	--	--	--	--	--

--	--	--	--	--	--


[illegible][illegible]

TRANSPORTATION

105 WEST CAPITOL
N CITY, MO 65102
(1-888-275-6636)

 

MISSOURI DEPARTMENT OF TRANSPORTATION
COMMISSION

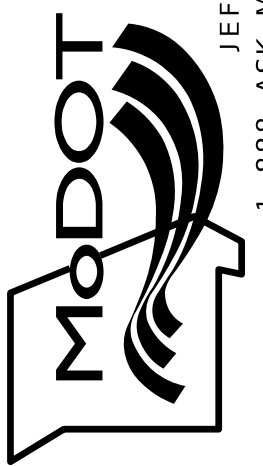

HNTB
715 KIRK DRIVE
KANSAS CITY, MO 64105-1310
CERTIFICATE OF AUTHORITY
NO. 001270

Bartlett & West
401 MONROE ST., SUITE 201 - JEFFERSON CITY, MO 65101
CERTIFICATE OF AUTHORITY NO. 000167 - ENGINEERING
WWW.BARTLETTWEST.COM

Bartlett & West
601 MONROE ST. SUITE 201 - JEFFERSON CITY, MO 65101
PHONE 573-634-3181
CERTIFICATE OF AUTHORITY NO. 000167 - ENGINEERING
WWW.BARTLETTWEST.COM











Detailed	JULY	2025
Checked	JULY	2025

Checked JULY 2025

Note: This drawing is not to scale. Follow dimensions.

Sheet 20 of 27

B A5801T 020 JST0020 FRMG6.dgn 3:53:48 PM 9/12/2025

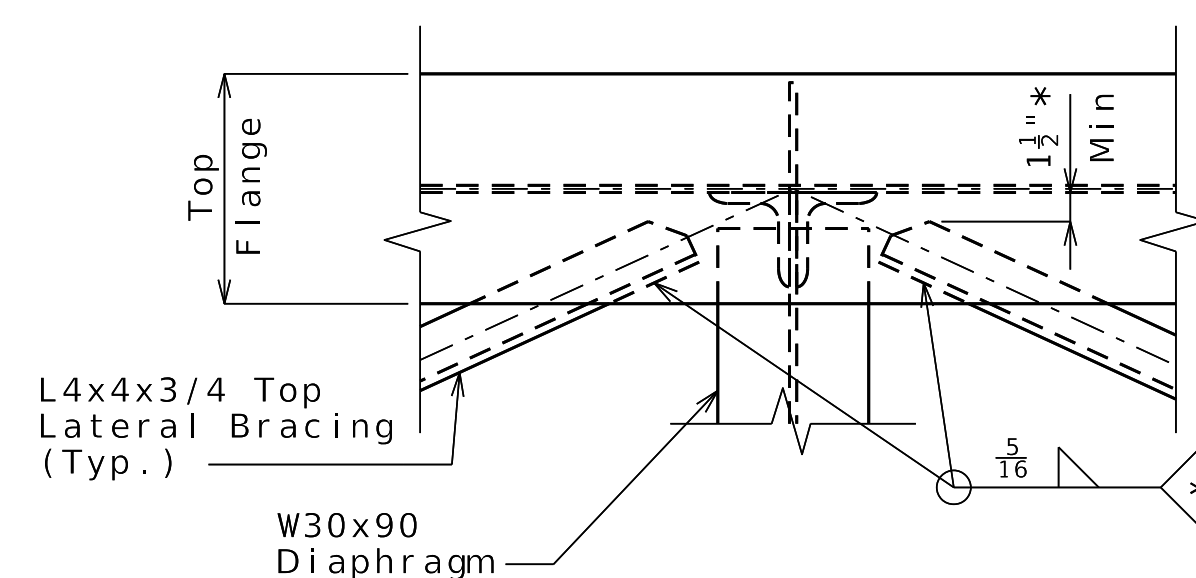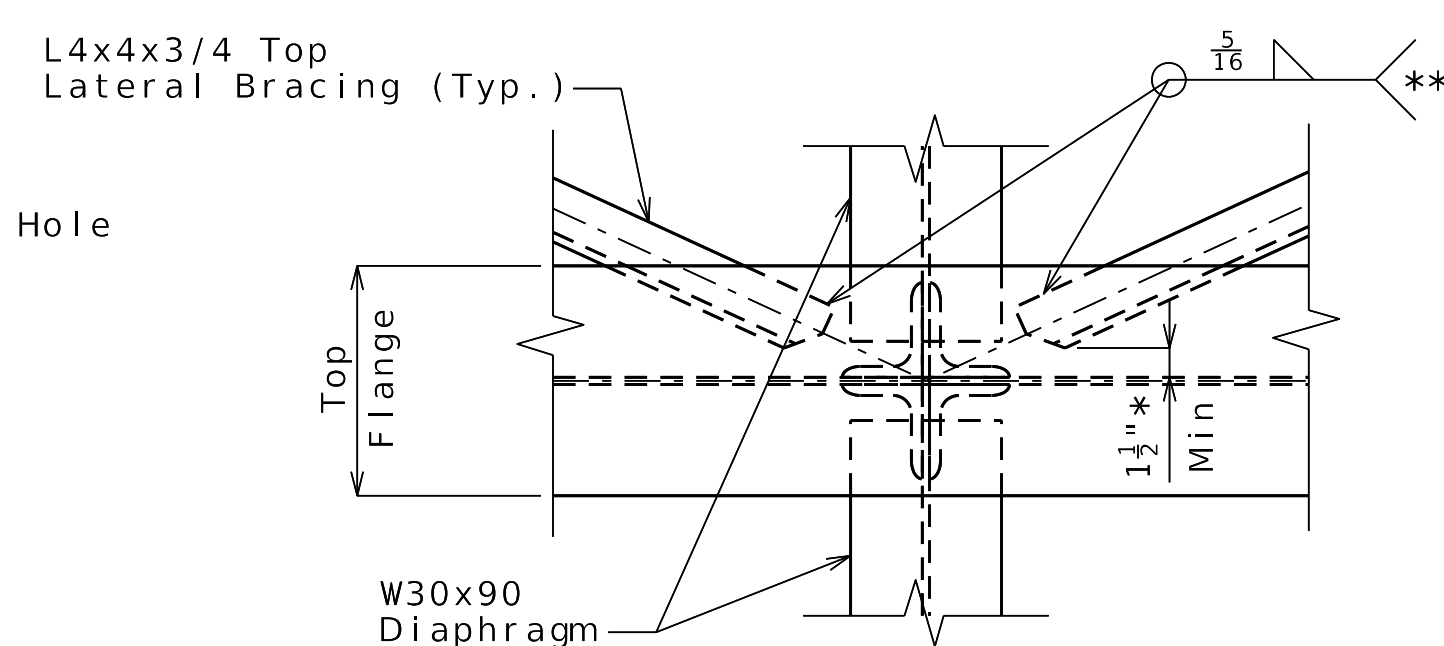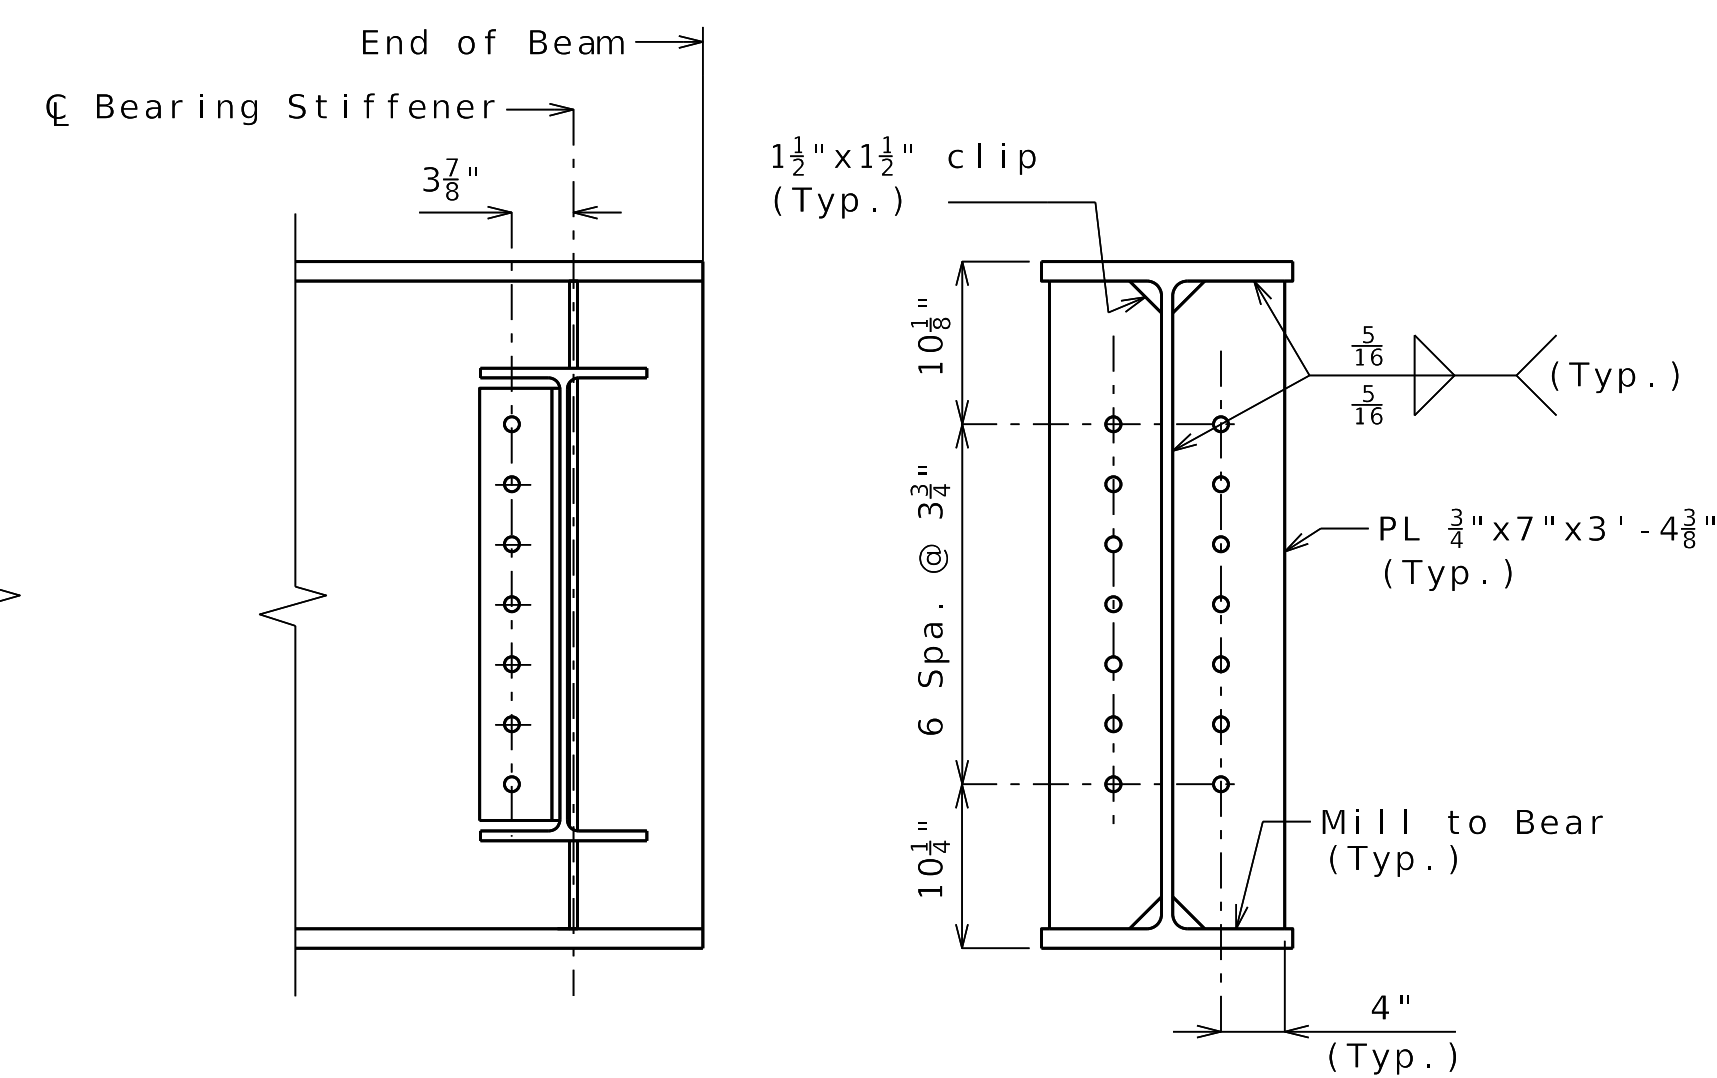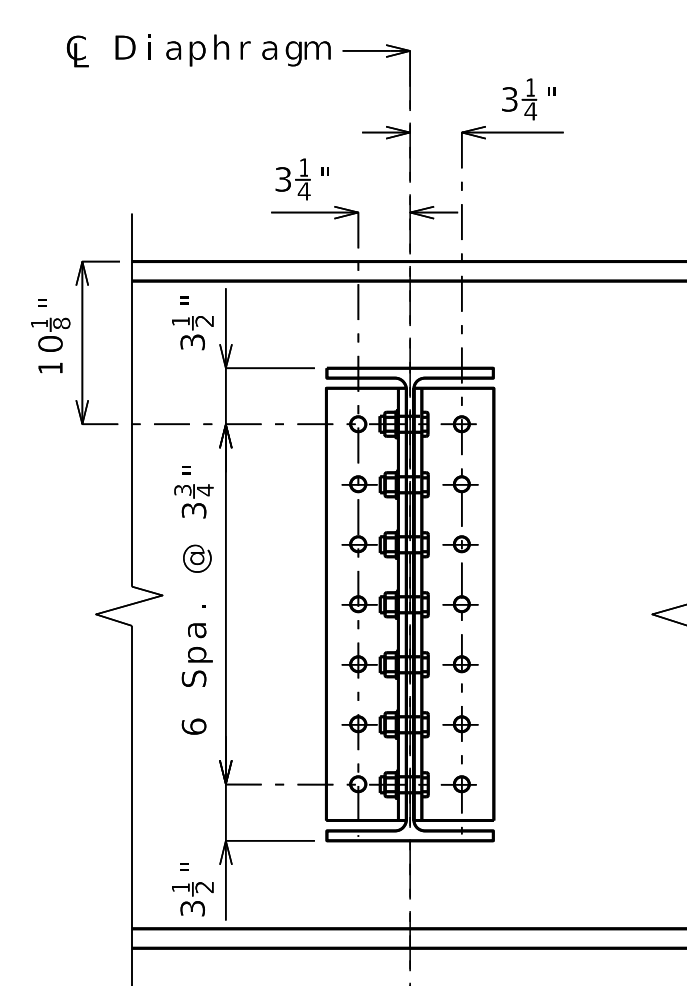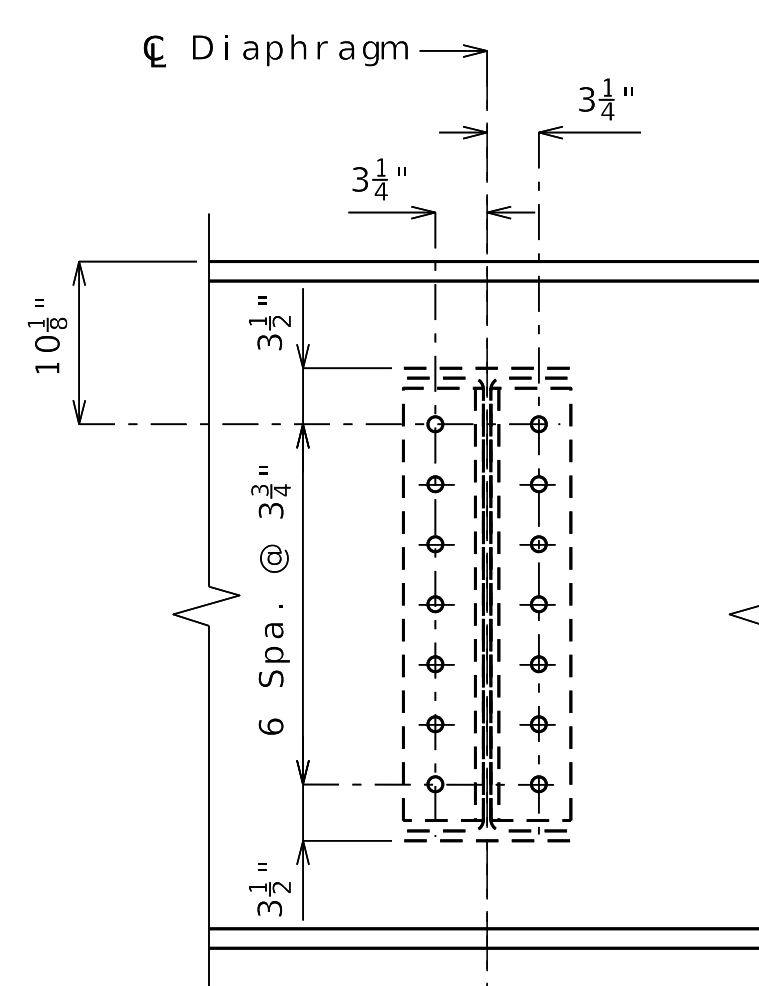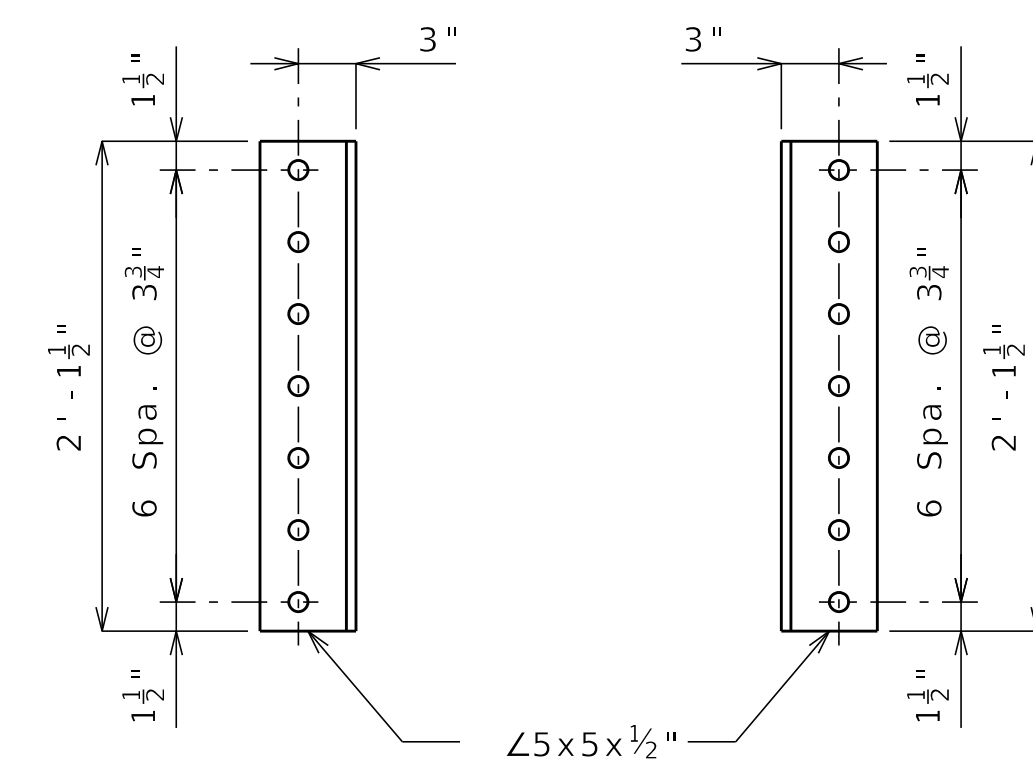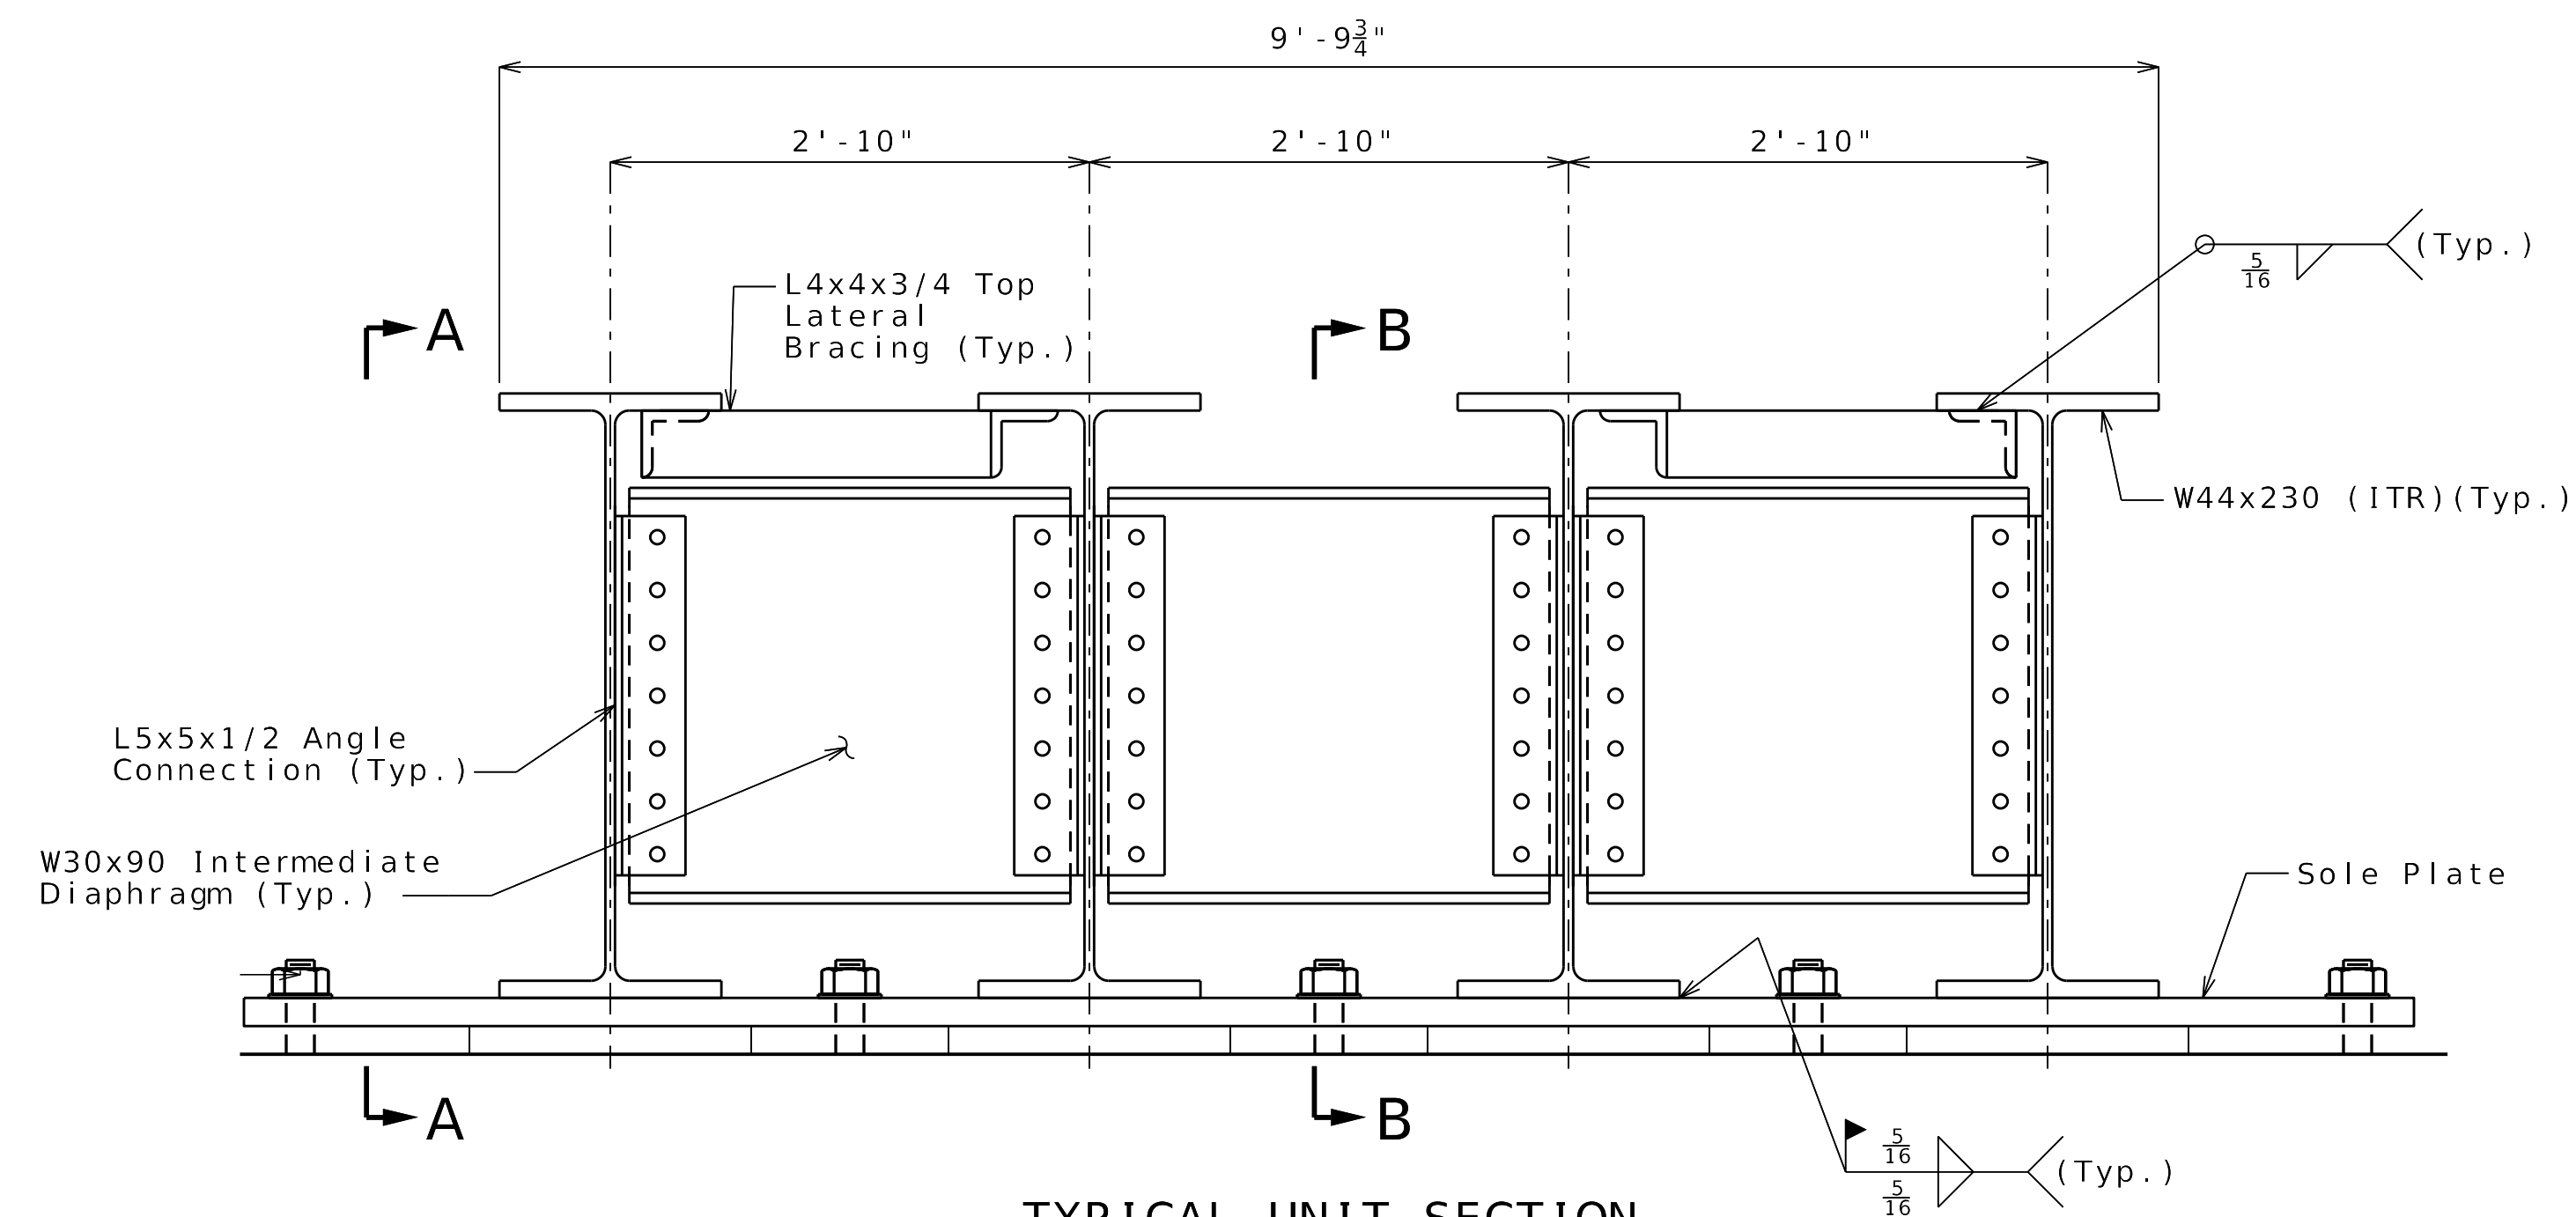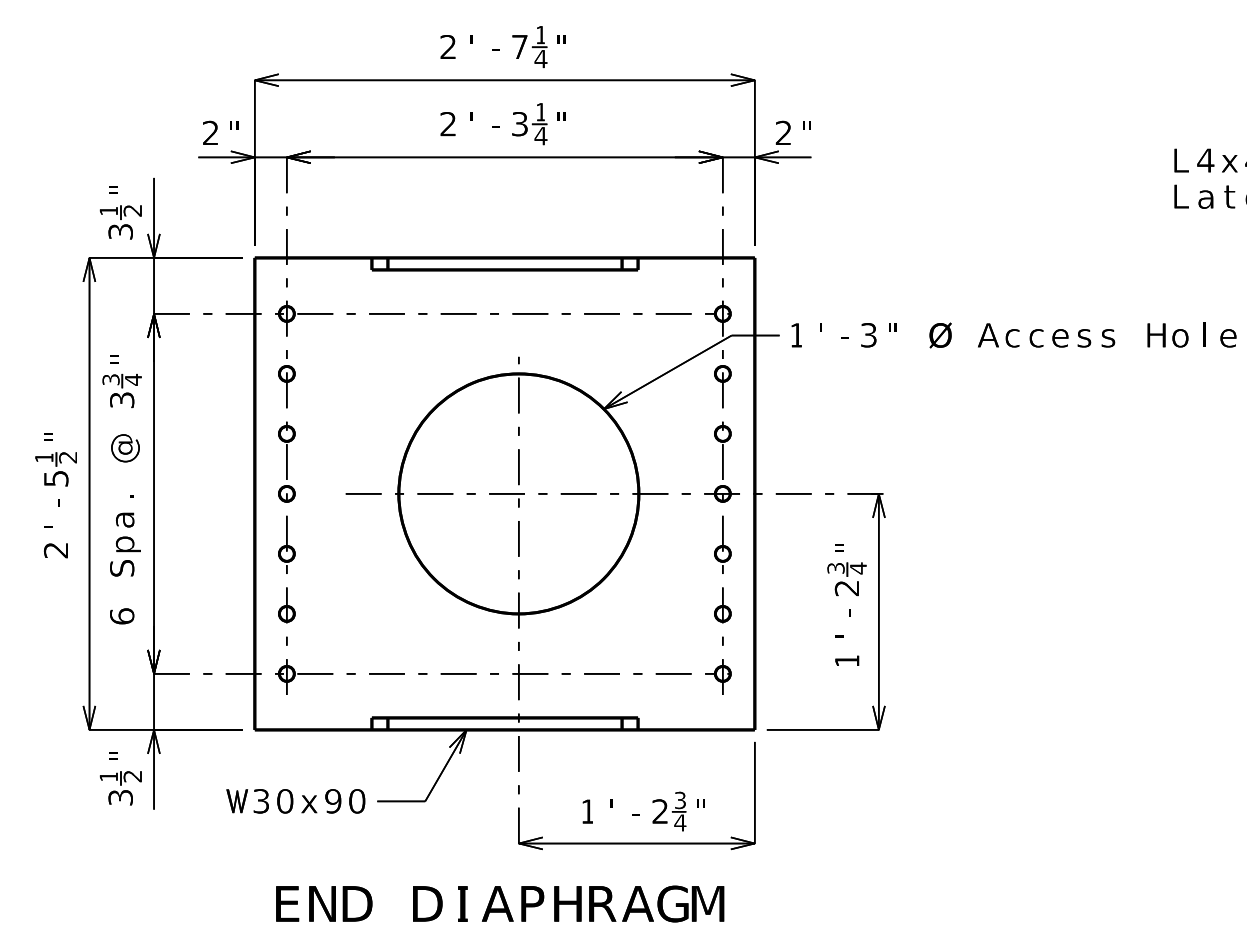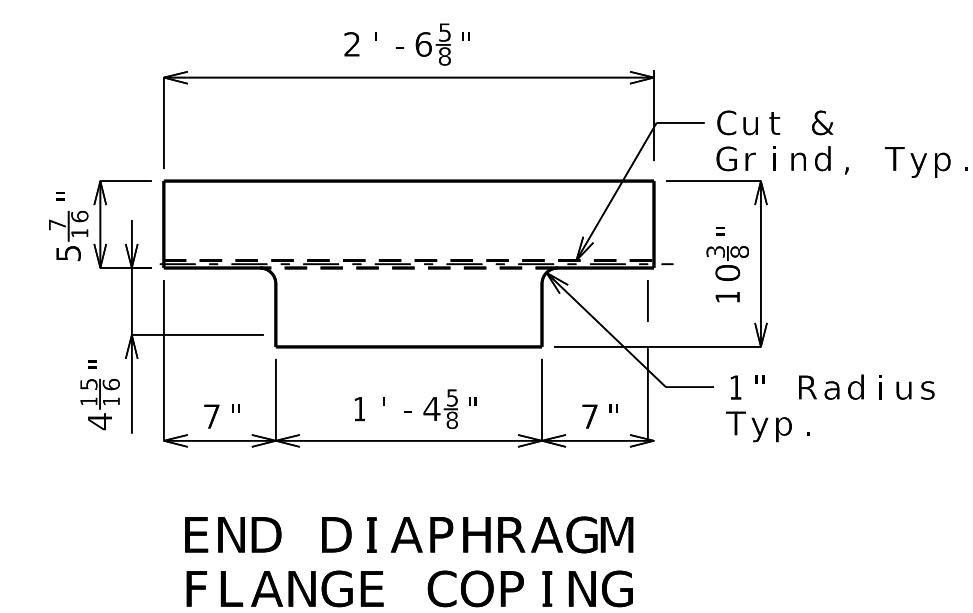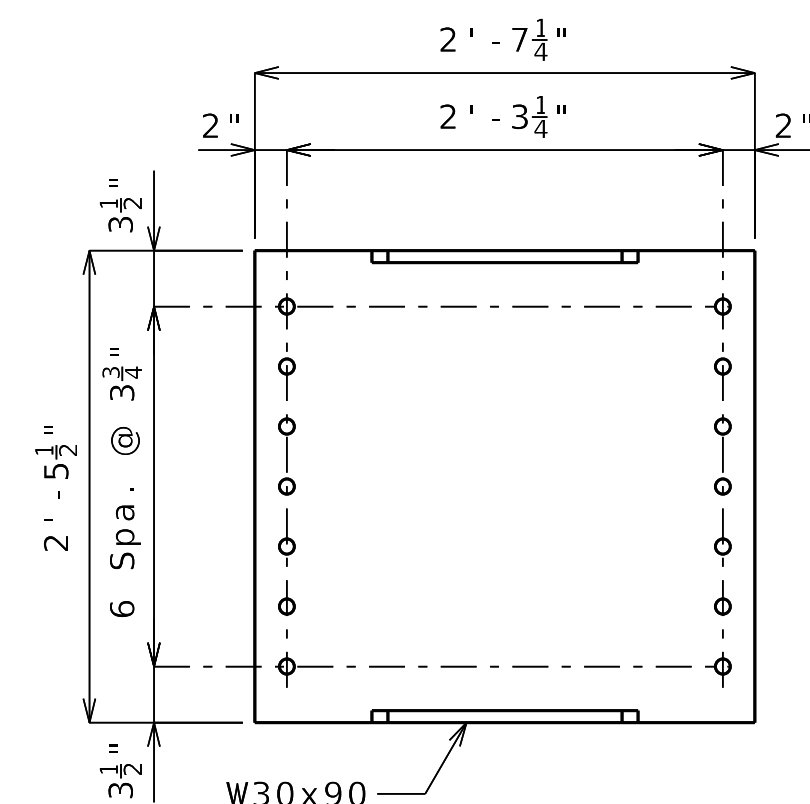

Notes:

For additional notes, see Sheet No. A5801T-3.

For Bearing Details, see sheet No. A5801T-25.

* Dimension is from toe of web-flange to toe of flange-top lateral bracing weld.

** Terminate top lateral bracing welds $\frac{1}{4}$ " +/- $\frac{1}{8}$ " from the beam top flange edge.

Detailed	JULY 2025
Checked	JULY 2025

Note: This drawing is not to scale. Follow dimensions.

Sheet 21 of 27

NOT FOR CONSTRUCTION

SUPERSTRUCTURE DETAILS 1 - SPANS 1, 2, 3, 4, 5, 7, & 8




9-12-2025

DATE PREPARED _____

9/12/2025	
ROUTE I - 70	STATE MO
DISTRICT BR	SHEET NO. A5801T-21

COUNTY
ST. CHARLES
JOB NO.
JST0020
CONTRACT ID.

PROJECT NO.

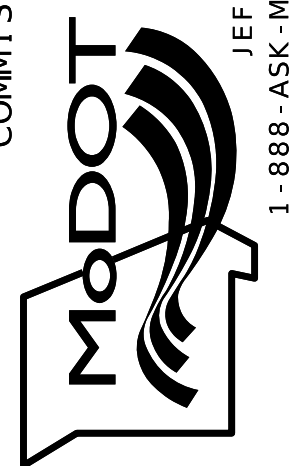BRIDGE NO.
A5801T[illegible]MISSOURI HIGHWAYS AND TRANSPORTATION
COMMISSION








105 WEST CAPITOL
JEFFERSON CITY, MO 65102
1-888-ASK-MODOT (1-888-275-6636)



HNTB
715 KIRK DRIVE
KANSAS CITY, MO 64105-1310
CERTIFICATE OF AUTHORITY
NO. 004870

Bartlett & West
601 MONROE ST. SUITE 201 • JEFFERSON CITY, MO 65101
PHONE 573-634-3181
CERTIFICATE OF AUTHORITY NO. 000167 • ENGINEERING
WWW.BARTLETTWEST.COM

B A5801T 021 JST0020 SUP-1.dgn 3:53:52 PM 9/12/2025

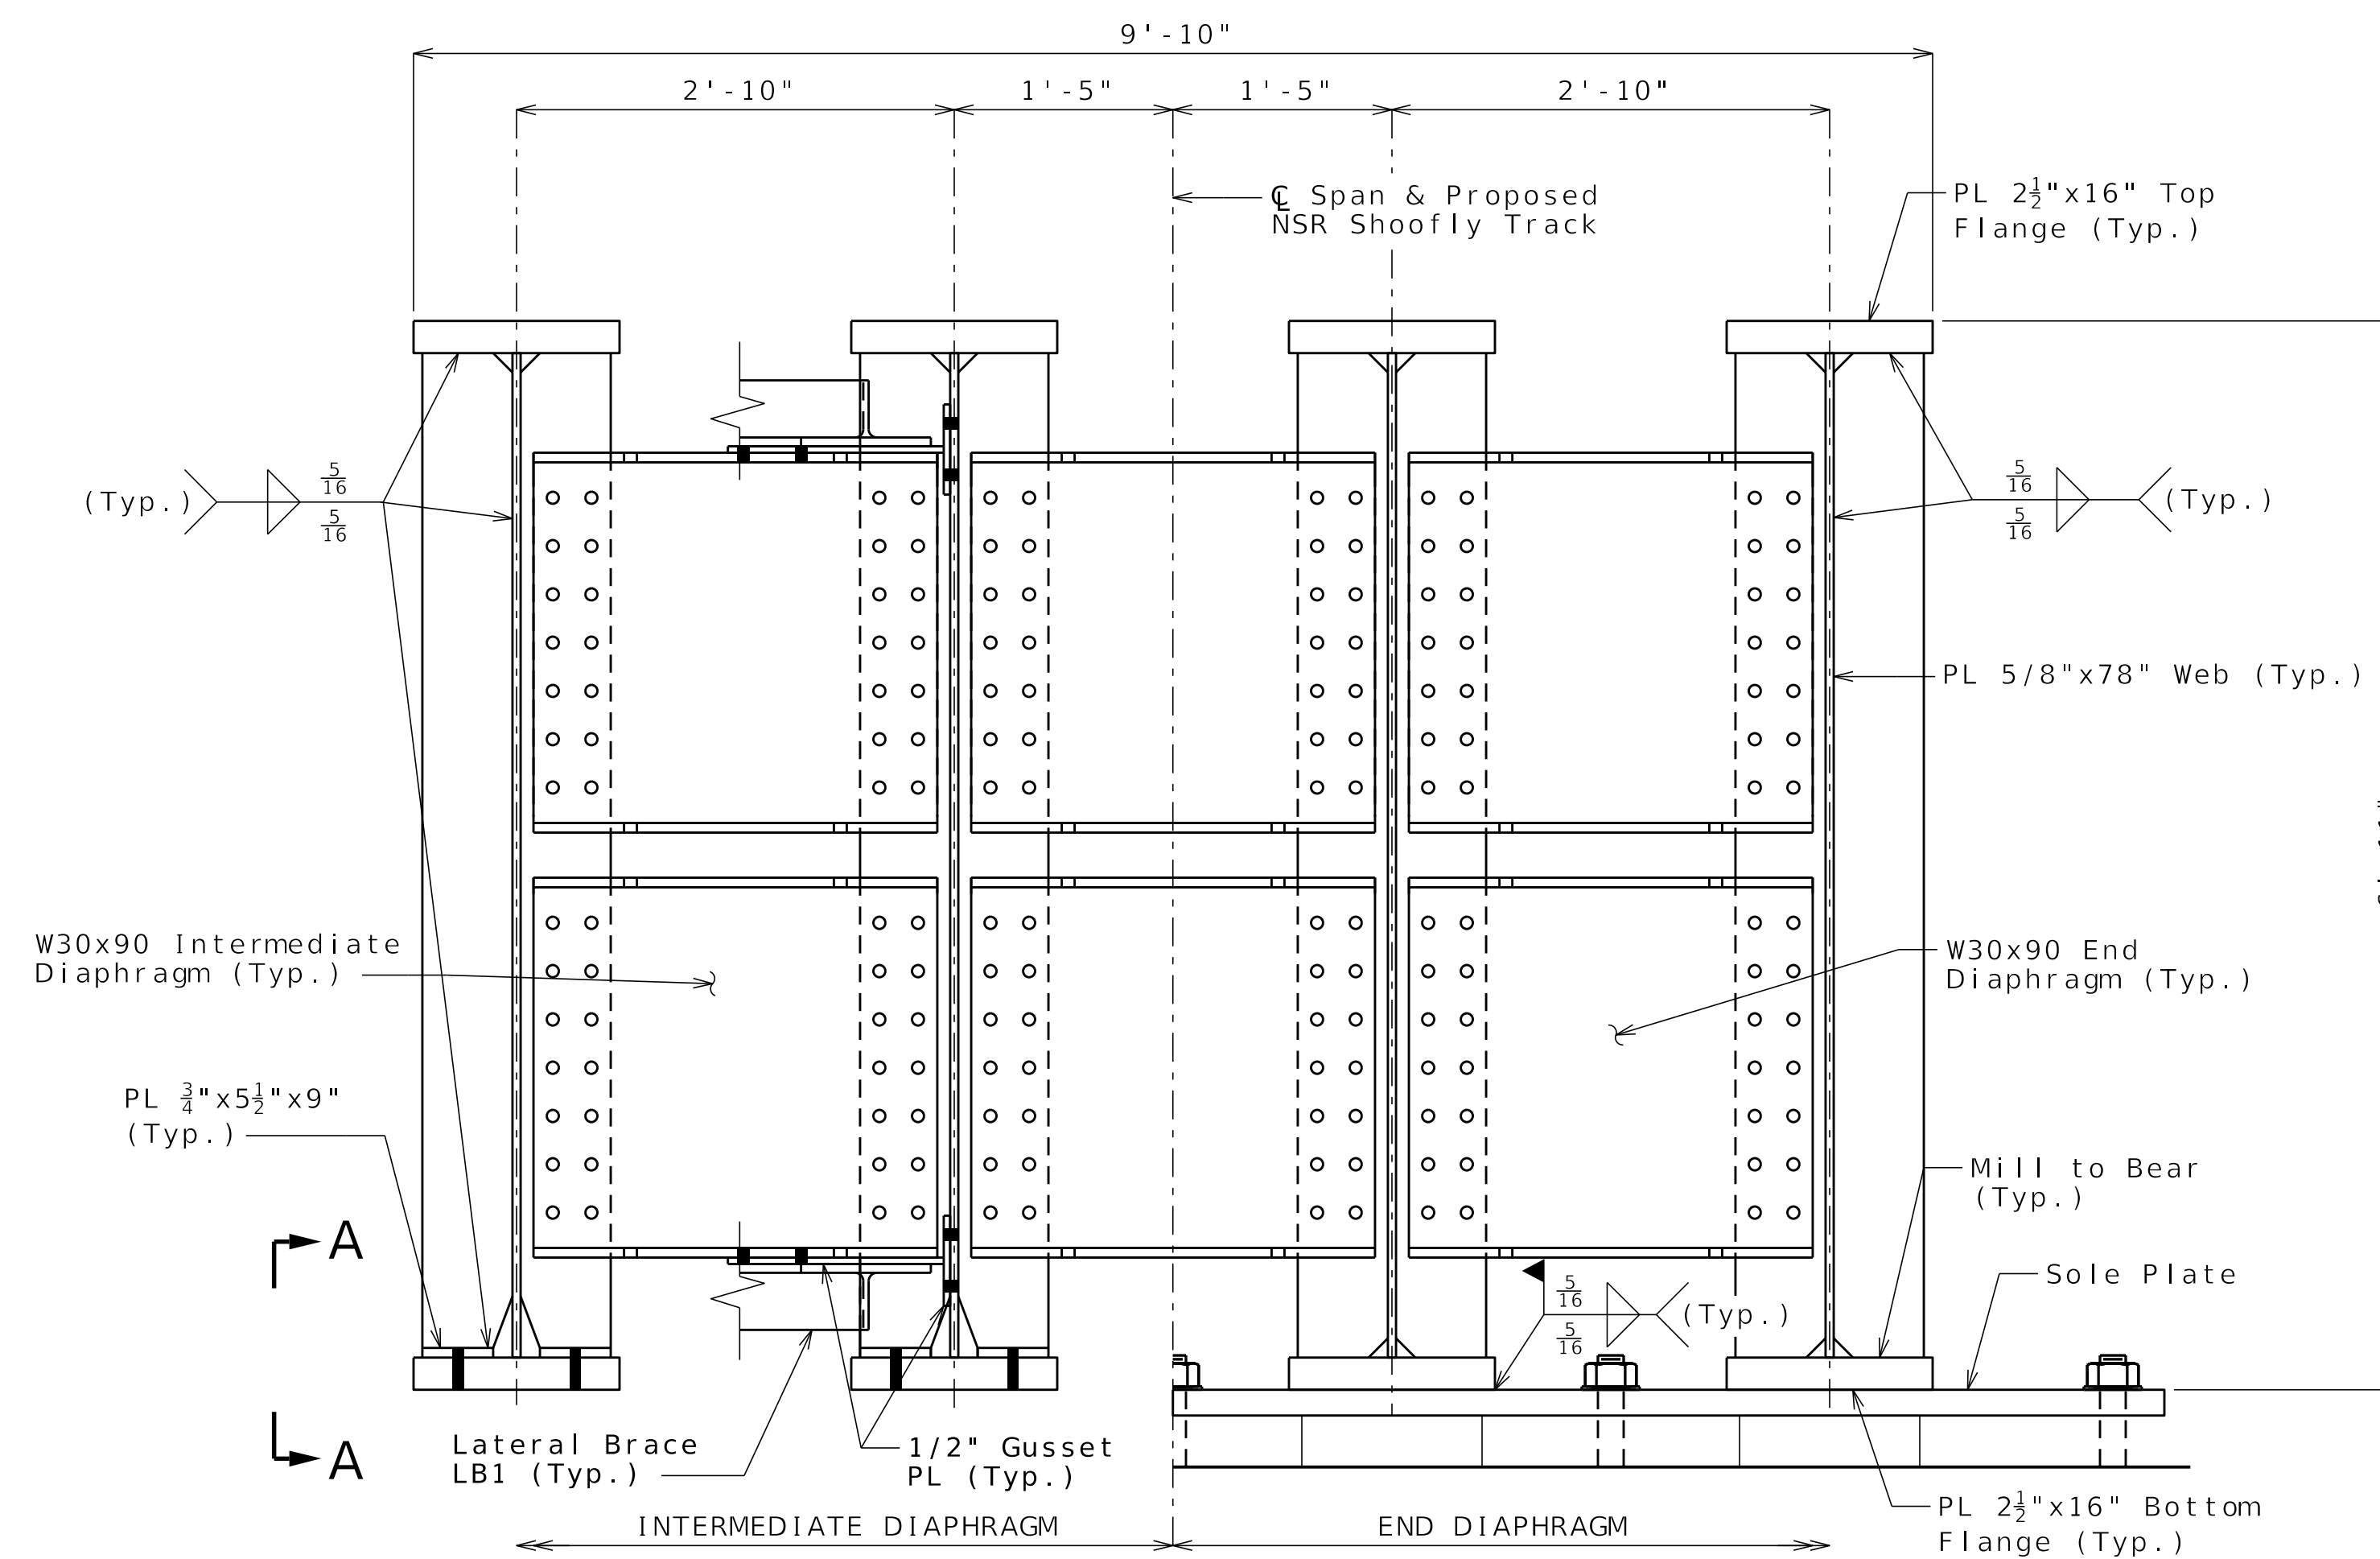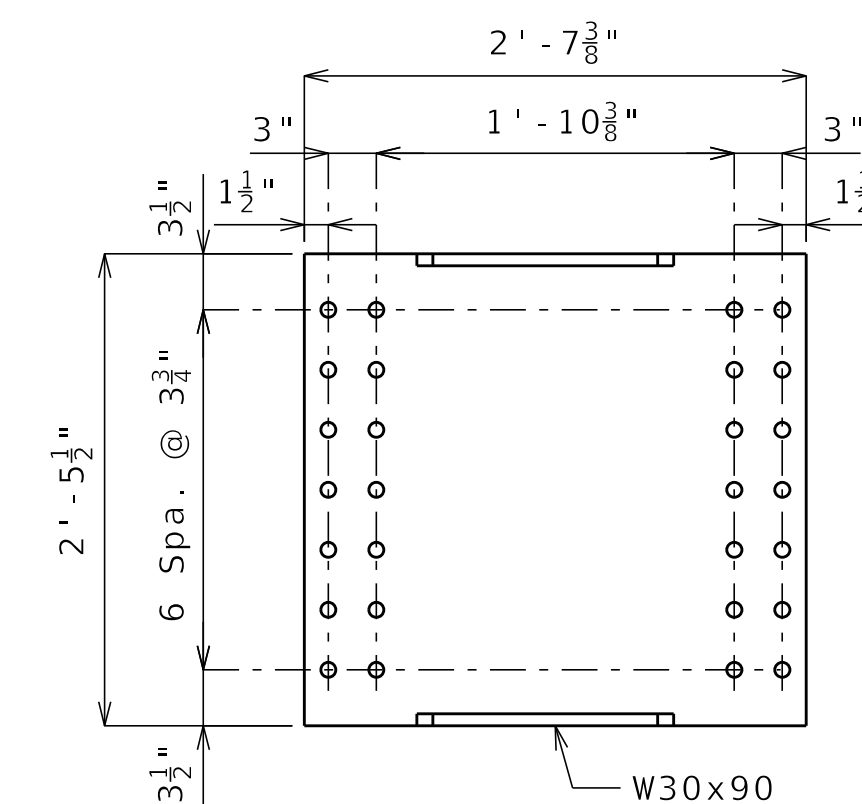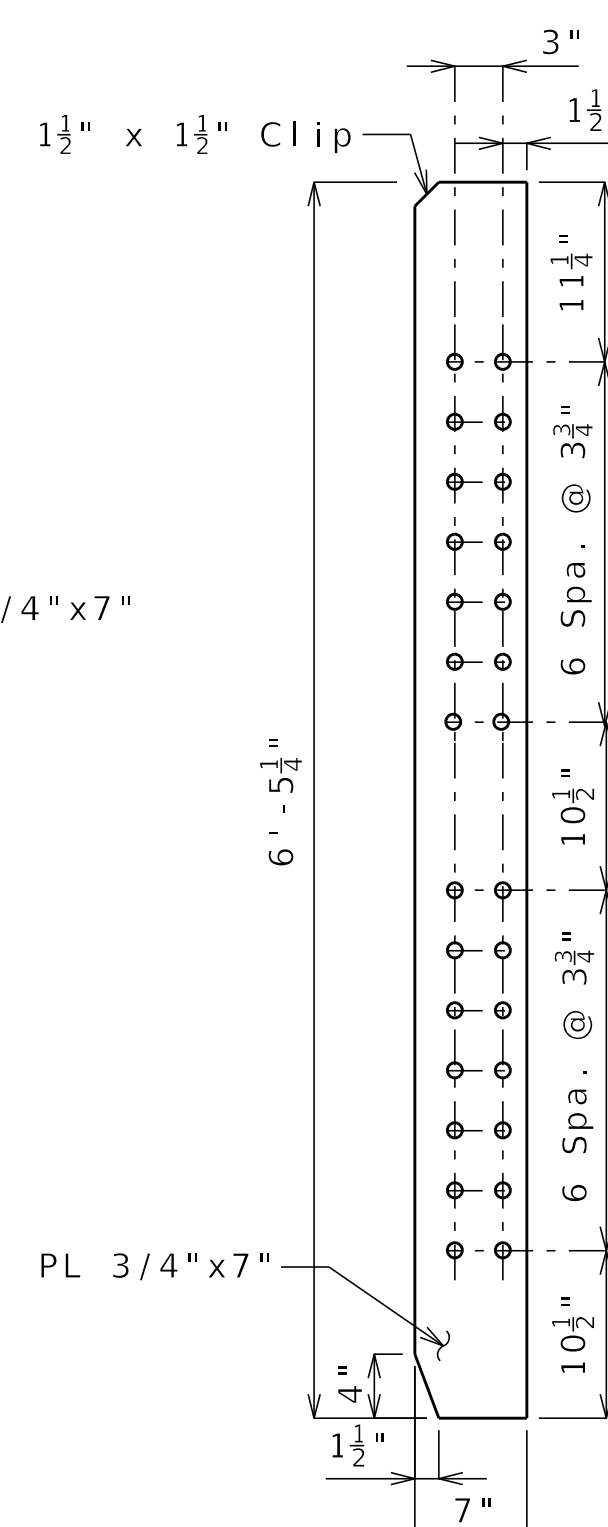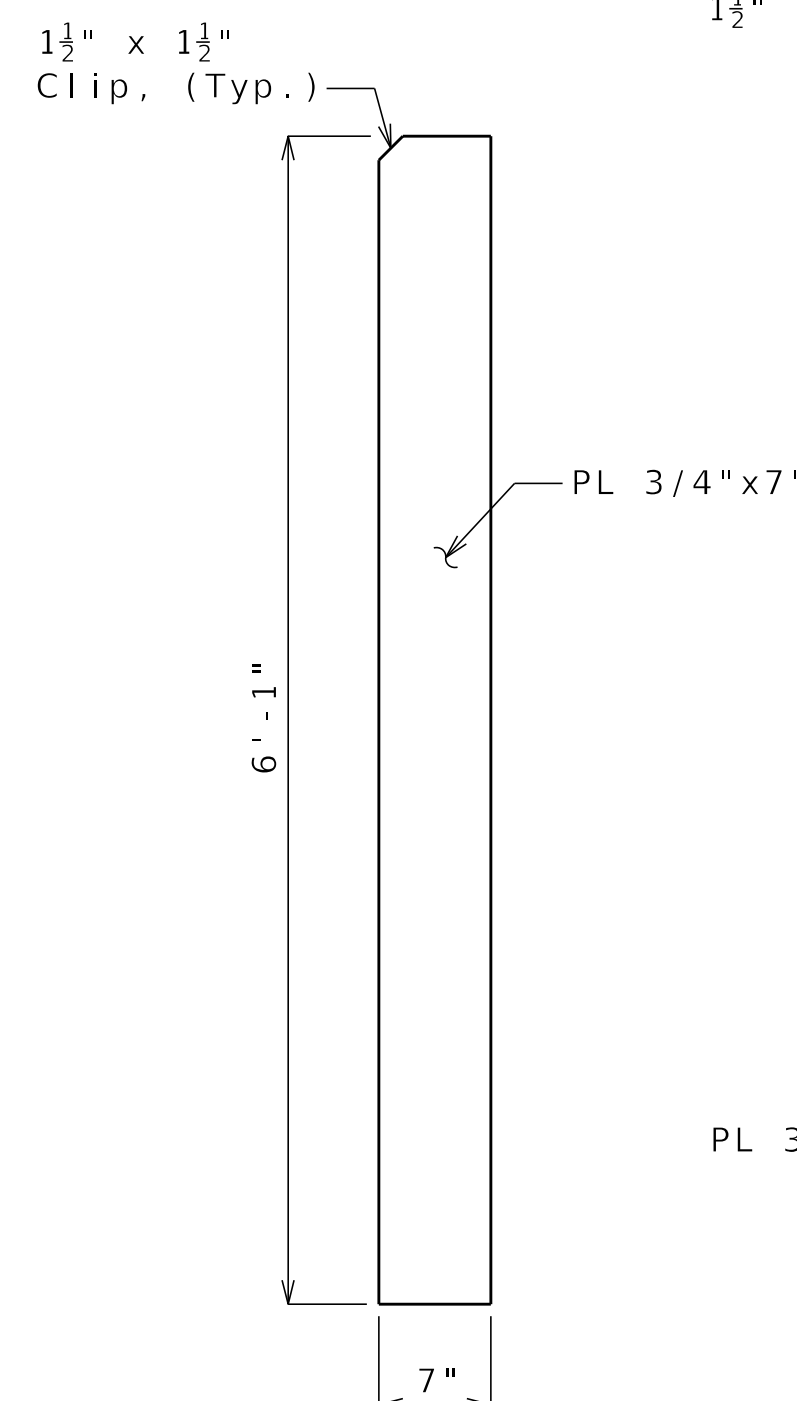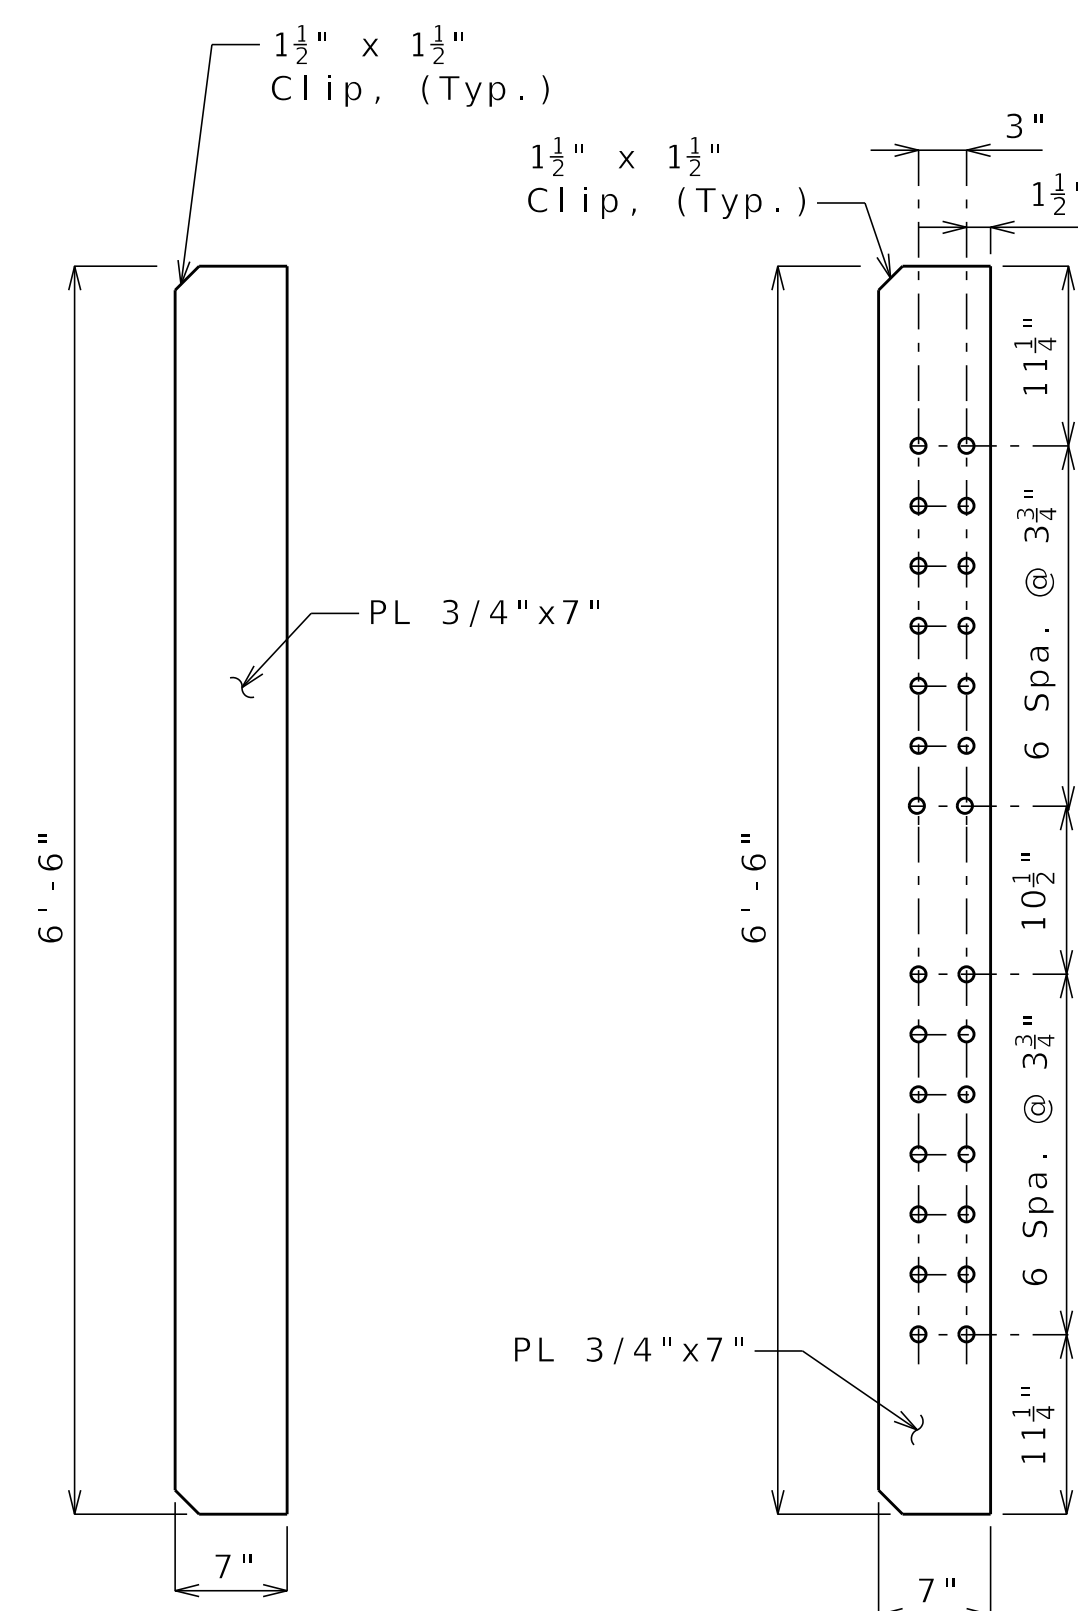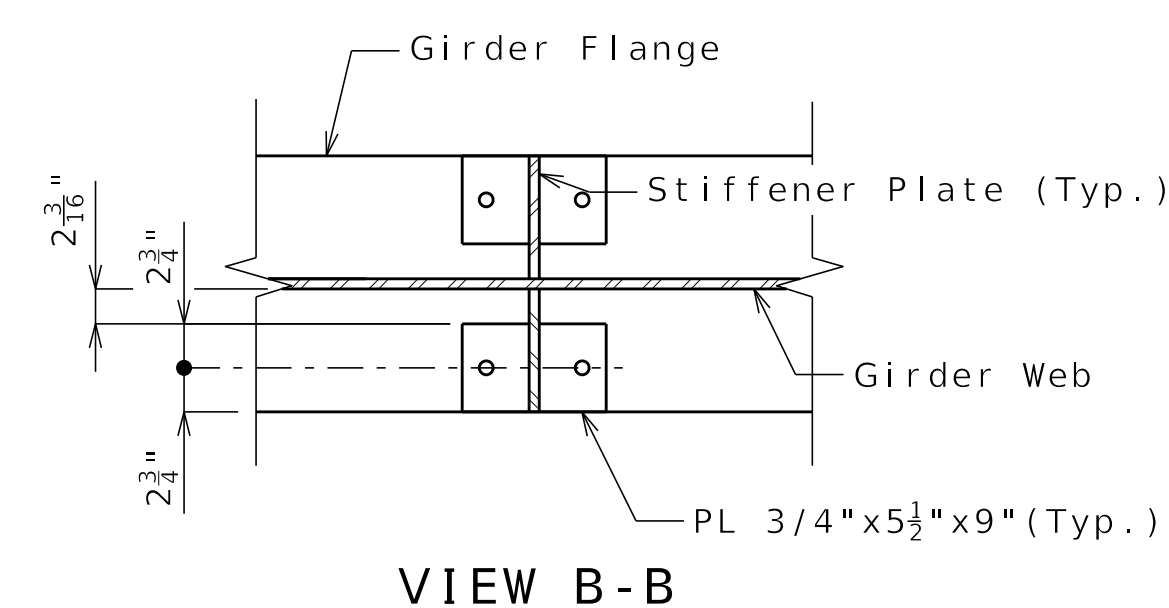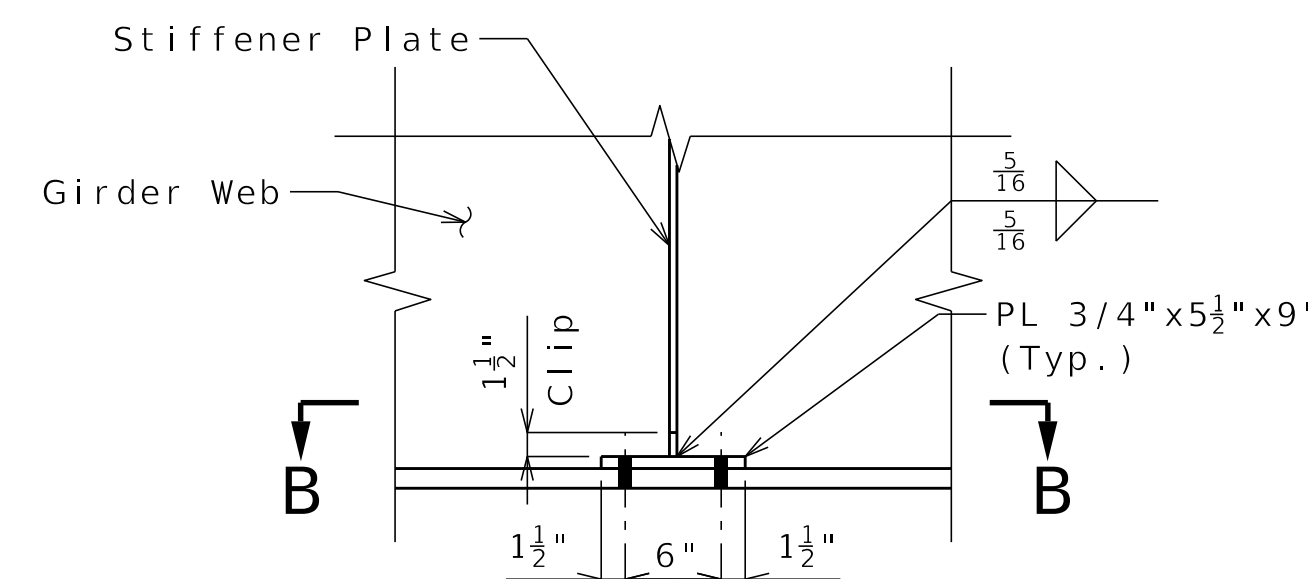

TYPICAL UNIT SECTION

Span 6


Notes:

For Additional Notes, see Sheet No. A5801T-3

For Lateral Bracing and Connection Details,
see Sheet No. A5801T-23

For Bearing Details, see Sheet No. A5801T-25

NOT FOR CONSTRUCTION
SUPERSTRUCTURE DETAILS 2 - SPAN 6

 

Note: This drawing is not to scale. Follow dimensions.

Sheet 22 of 27



9-12-2025

DATE PREPARED

ROUTE	STATE
-------	-------

DISTRICT	SHEET NO.
----------	-----------


COUNTY

JOB NO.

CONTRACT ID.

PROJECT NO.

BRIDGE NO.

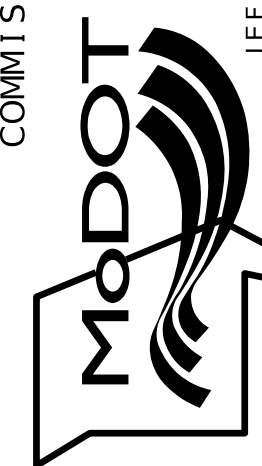[illegible]MISSOURI HIGHWAYS AND TRANSPORTATION
COMMISSION


105 WEST CAPITOL
JEFFERSON CITY, MO 65102
1-888-ASK-MODOT (1-888-275-6636)




715 KIRK DRIVE
KANSAS CITY, MO 64105-1310
CERTIFICATE OF AUTHORITY
NO. 001270




Bartlett & West
601 MONROE ST., SUITE 201 • JEFFERSON CITY, MO 65101
PHONE 573-634-3181
CERTIFICATE OF AUTHORITY NO. 000167 • ENGINEERING
WWW.BARTLETTWEST.COM

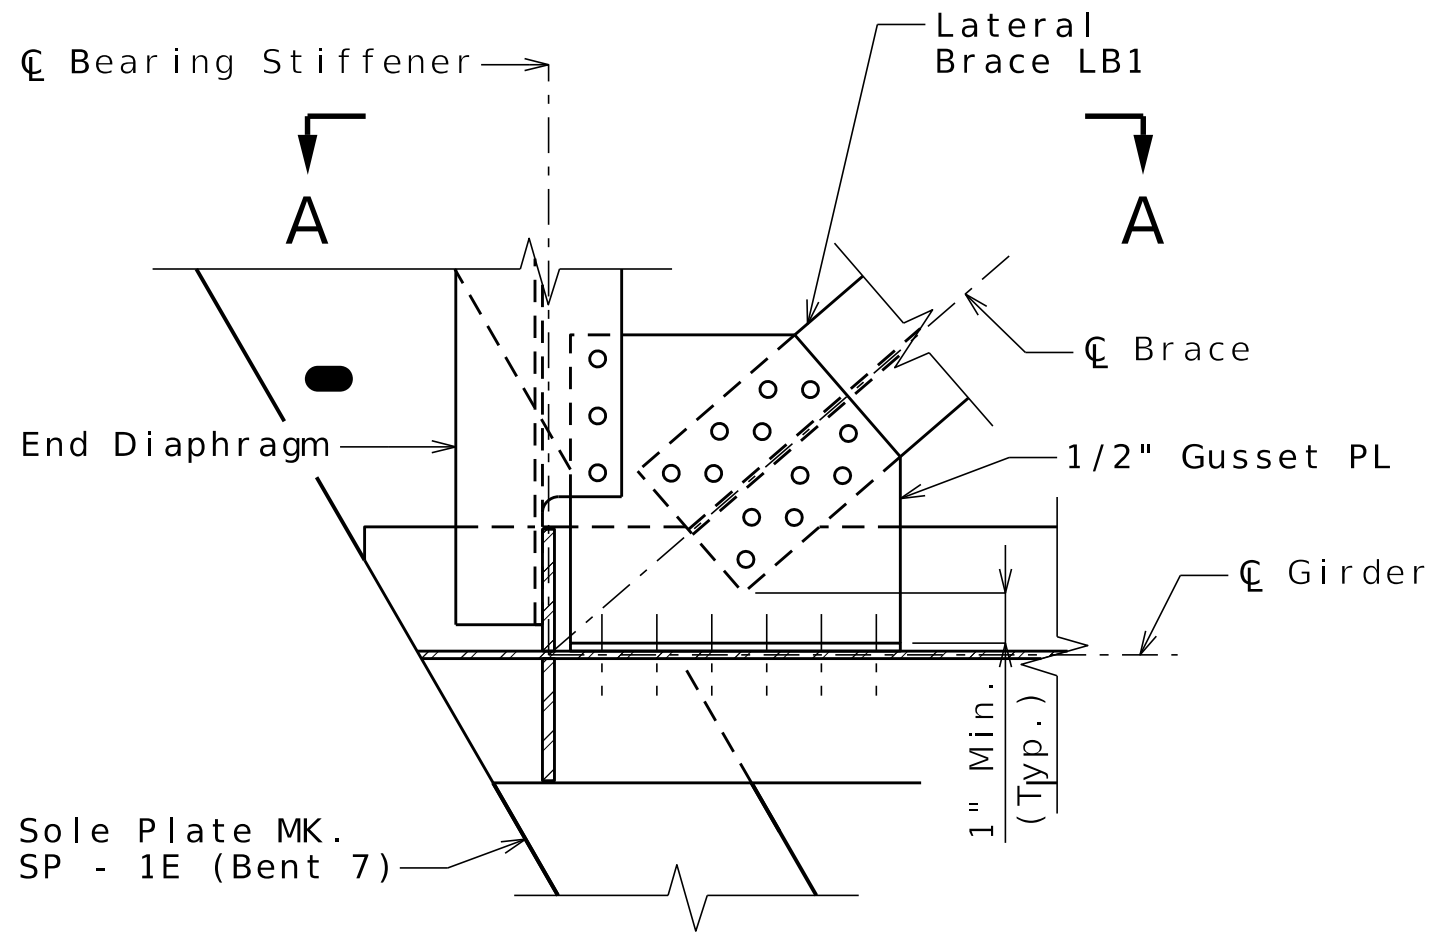


DETAIL 1
(Bottom lateral bracing shown,
top lateral bracing similar)

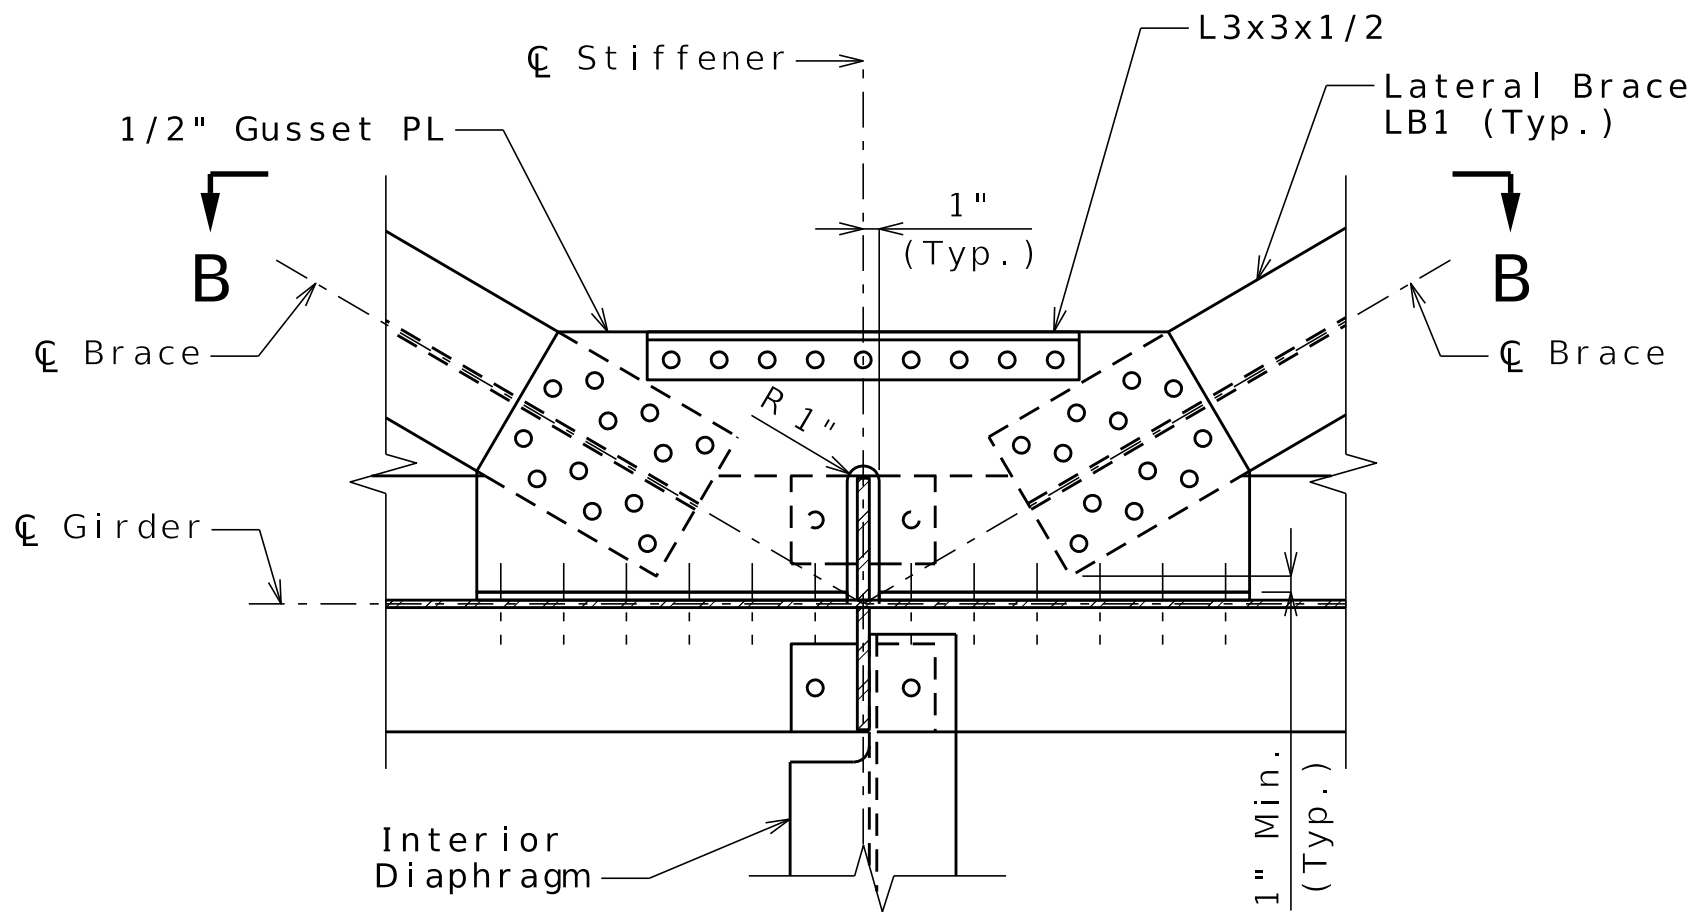


DETAIL 2
(Bottom lateral bracing shown,
top lateral bracing similar)

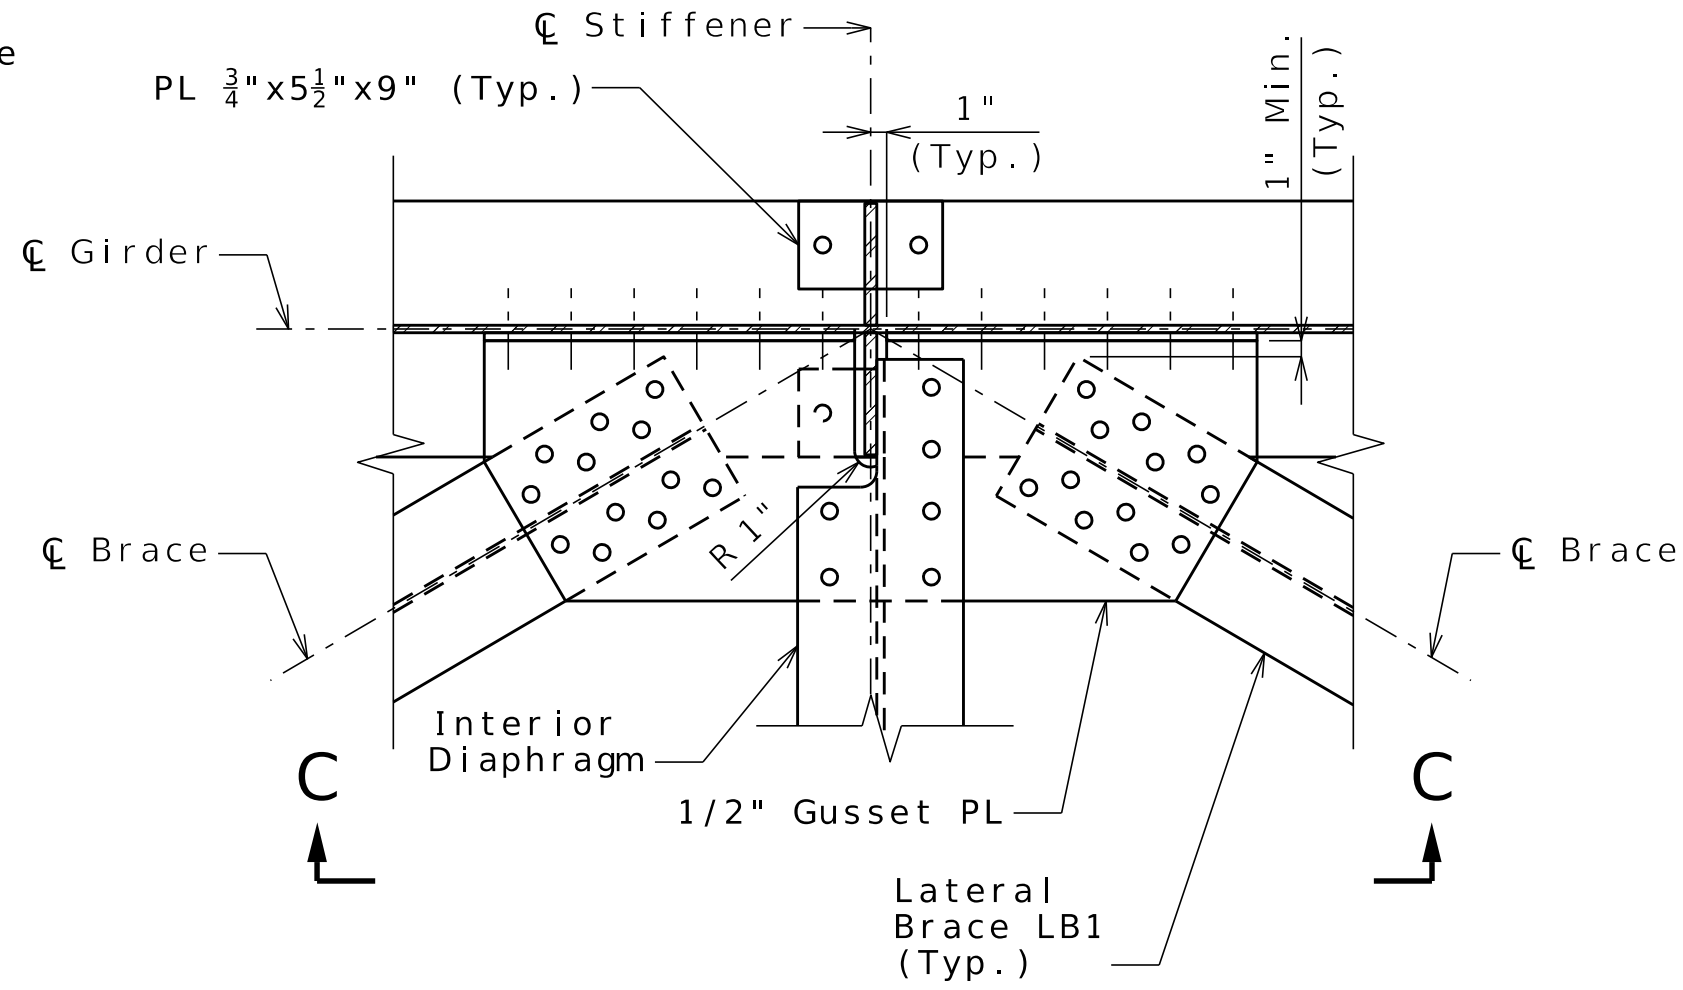


DETAIL 3
(Bottom lateral bracing shown,
top lateral bracing similar)

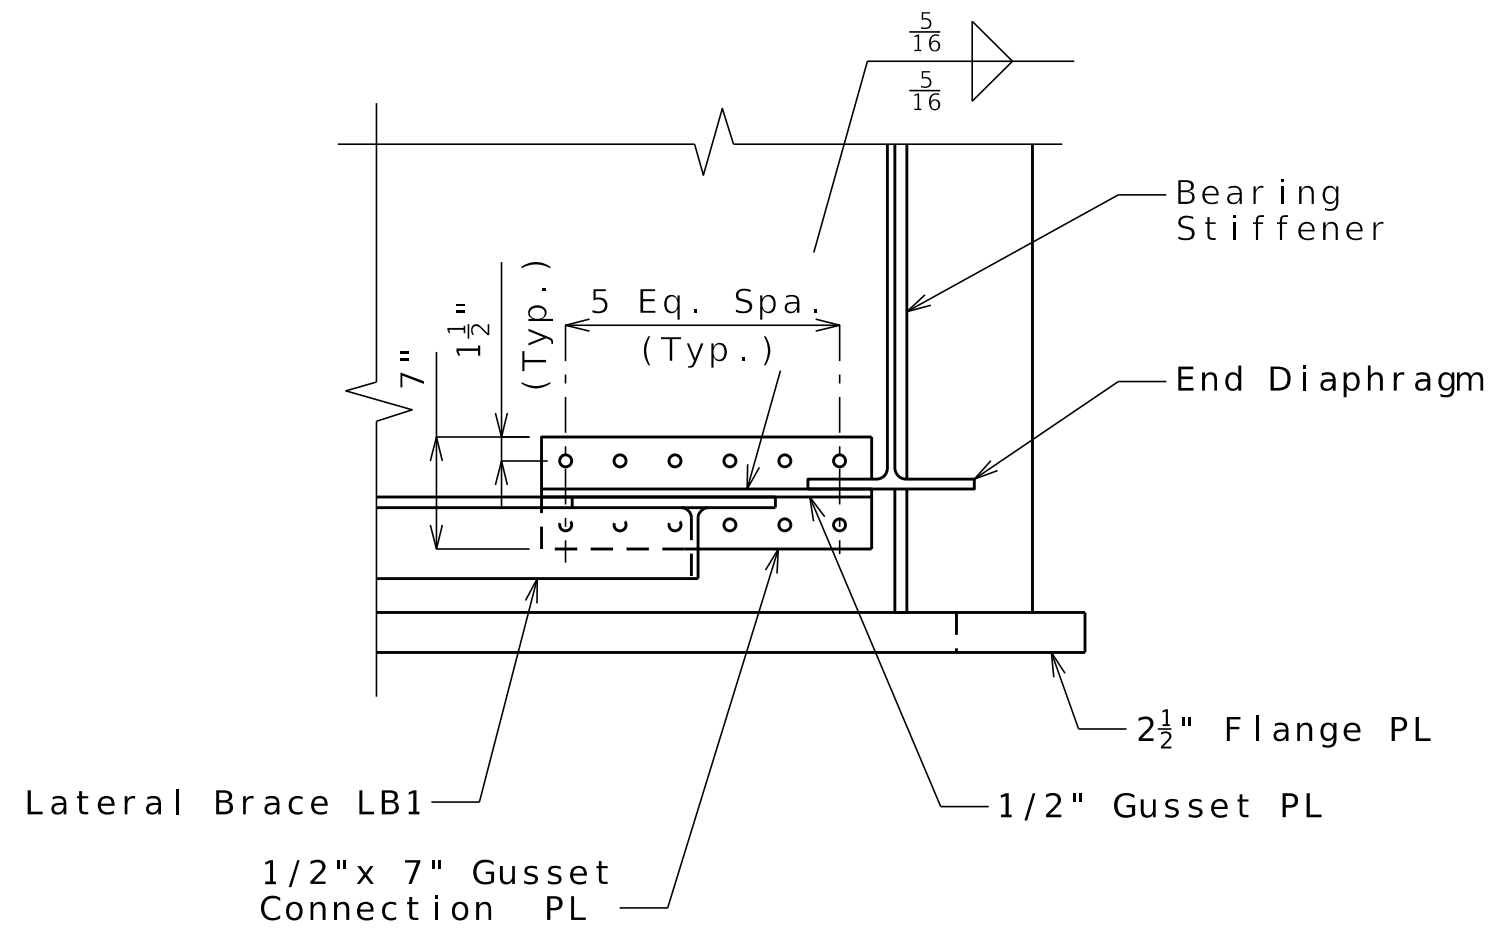


Section A-A

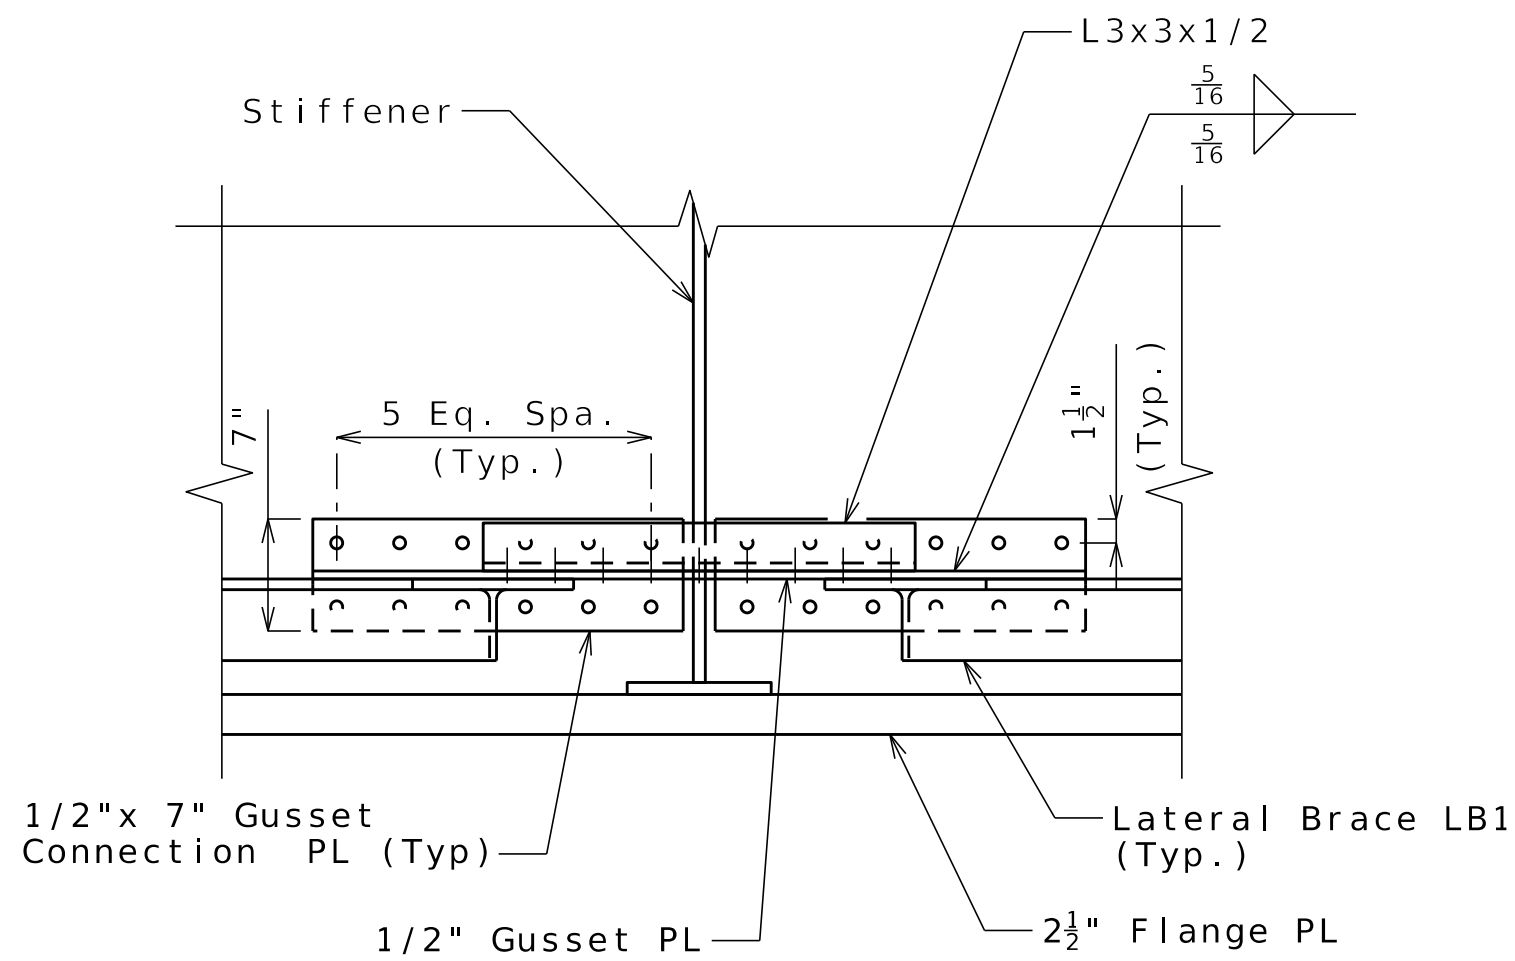

Section B-B

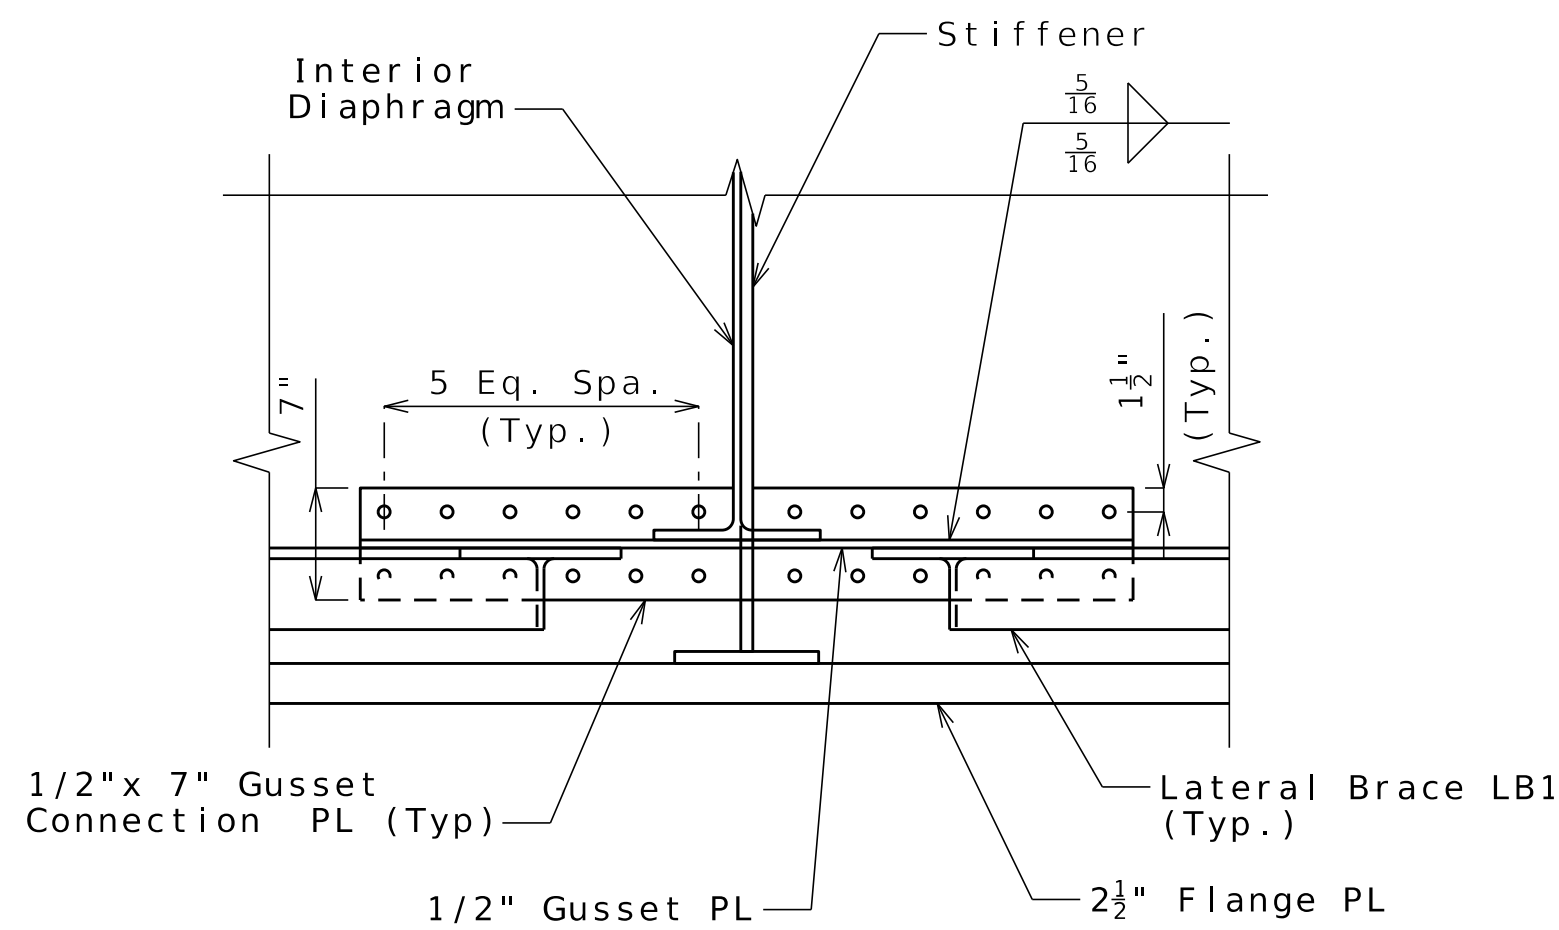

Section C-C

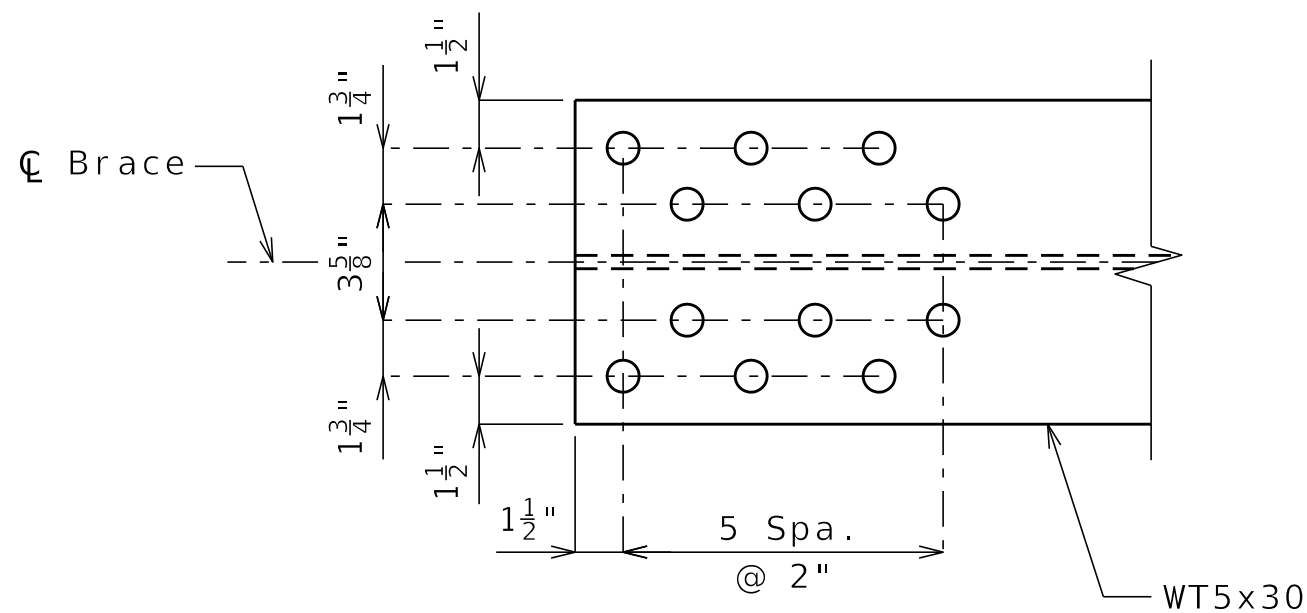

LATERAL BRACE LB1

Note:
Bolt spacing and edge distances shall meet AREMA
Chapter 15 requirements.



9-12-2025

DATE PREPARED
9/12/2025

ROUTE 1-70 STATE MO

DISTRICT BR SHEET NO. A5801T-23

COUNTY ST. CHARLES

JOB NO. JST0020

CONTRACT ID.

PROJECT NO.

BRIDGE NO. A5801T

DESCRIPTION

DATE

MISSOURI HIGHWAYS AND TRANSPORTATION COMMISSION

105 WEST CAPITOL JEFFERSON CITY, MO 65102

1-888-ASK-MODOT (1-888-275-6636)

MODOT

IMPROVE 70 ALLIANCE

HNTB

715 KIRK DRIVE KANSAS CITY, MO 64105-1310

601 MONROE ST. SUITE 201 - JEFFERSON CITY, MO 65101




PHONE 872-630-3181

CERTIFICATE OF AUTHORITY NO. 001270

Bartlett & West

ENGINEERING


WWW.BARTLETTWEST.COM

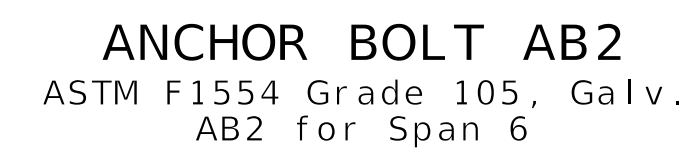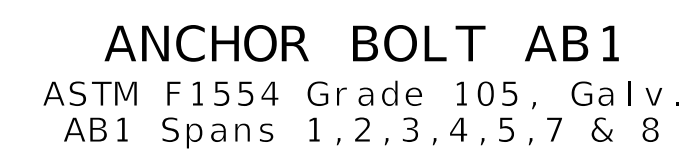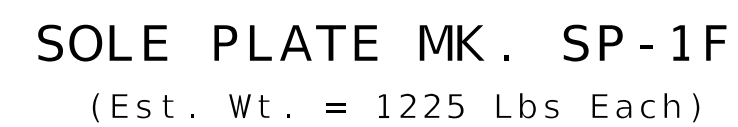

Notes:

Laminated, steel reinforced neoprene bearing pads shall conform to the requirements of AREMA Manual for Railway Engineering, Chapter 15, Table 15-5-7 for 70 durometer hardness.

Sole plates shall be ASTM A709, Grade 50W.

 

DATE PREPARED

9/12/2021

ROUTE	STATION
1 - 70	Mc

DISTRICT	SHEET
----------	-------

BR	A5801
COUNTY	

ST. CHARLES

JOB NO.

1310020

CONTRACT ID

PROJECT NO.

BRIDGE NO.

A5801T

[illegible]


MISSOURI HIGHWAYS AND TRANSPORTATION
COMMISSION

105 WEST CAPITOL
JEFFERSON CITY, MO 65102
1-888-ASK-MODOT (1-888-275-6636)



HNTHB
715 KIRK DRIVE
KANSAS CITY, MO 64105-1310
CERTIFICATE OF AUTHORITY
NO. 001270

Bartlett & West
601 MONROE ST., SUITE 201 - JEFFERSON CITY, MO 65101
PHONE 572-454-3185
CERTIFICATE OF AUTHORITY NO. 000167 - ENGINEERING

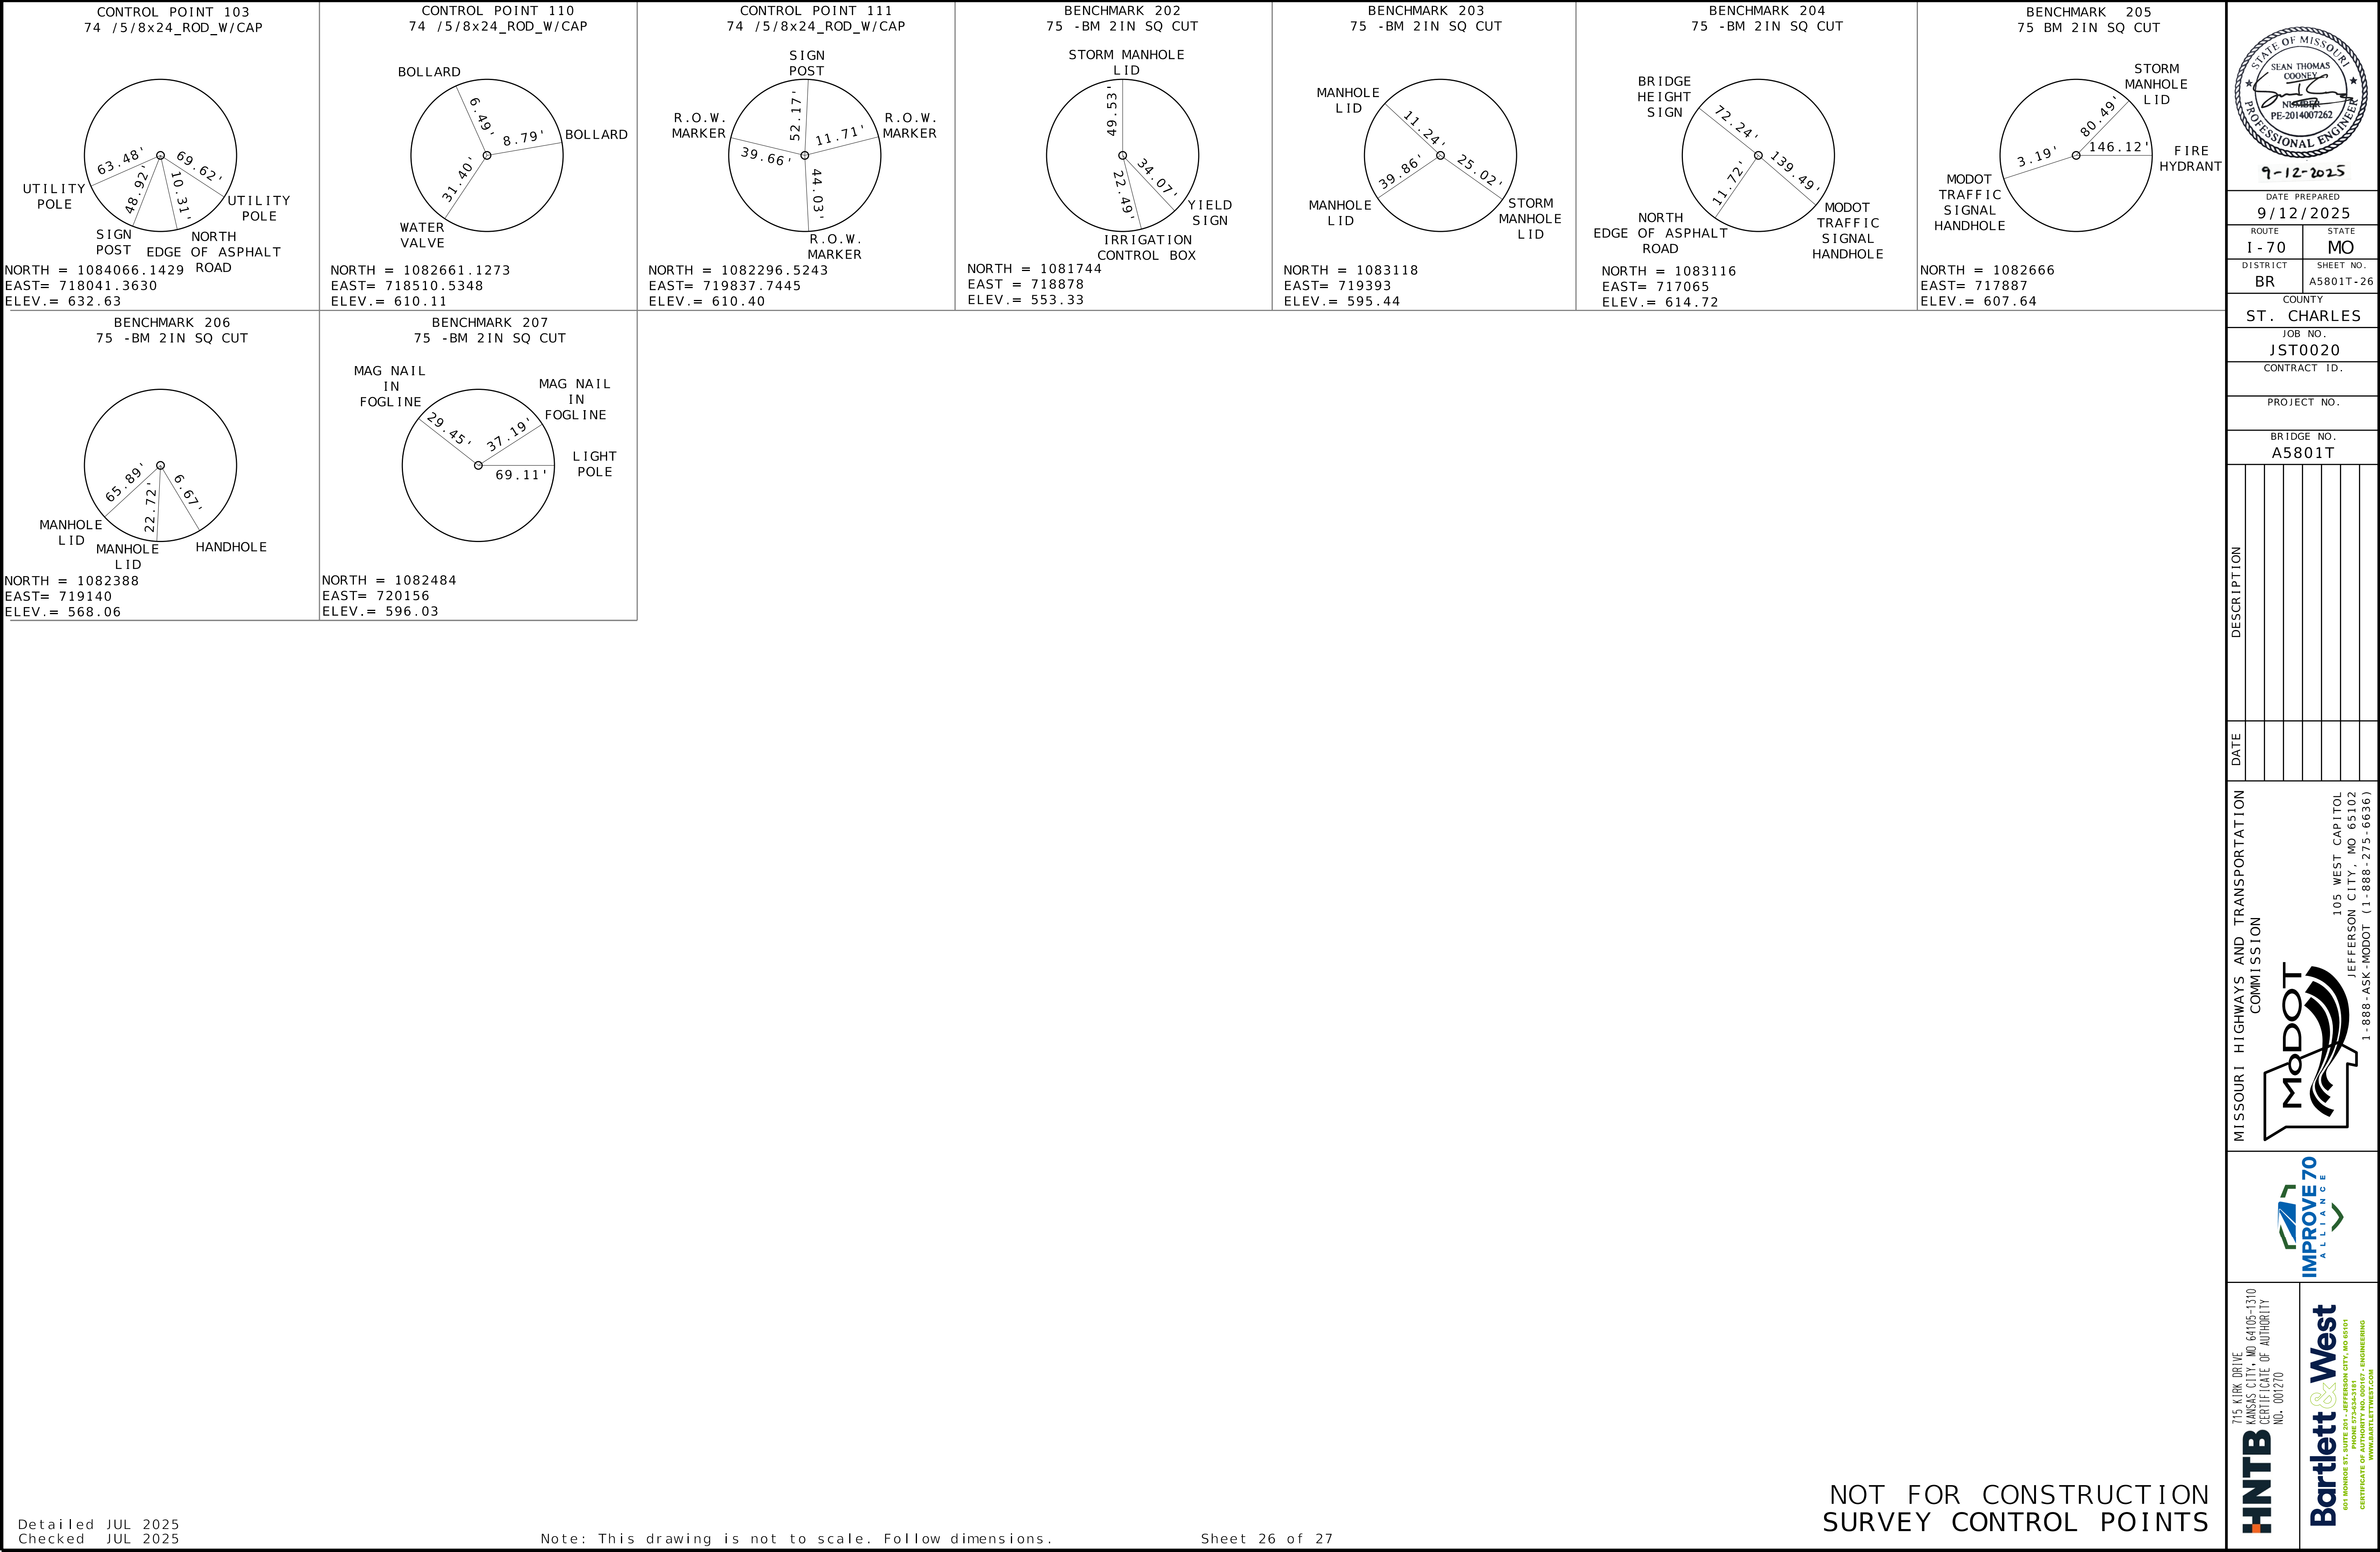

Detailed JUL 2025
Checked JUL 2025

Note: This drawing is not to scale. Follow dimensions.

Sheet 26 of 27

NOT FOR CONSTRUCTION
SURVEY CONTROL POINTS

